




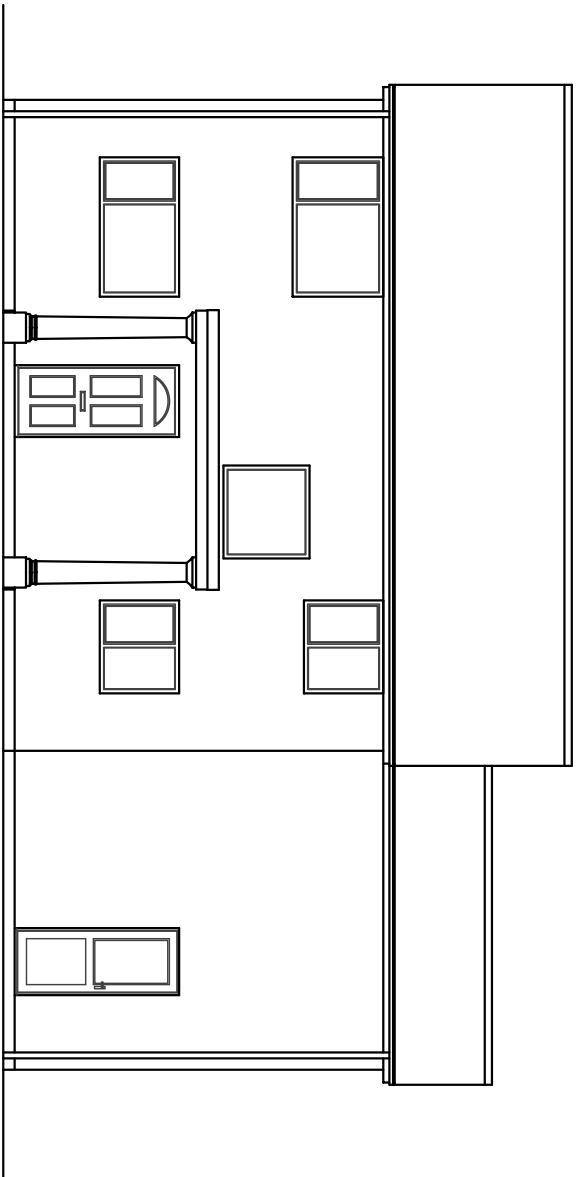


EXISTING FRONT ELEVATION

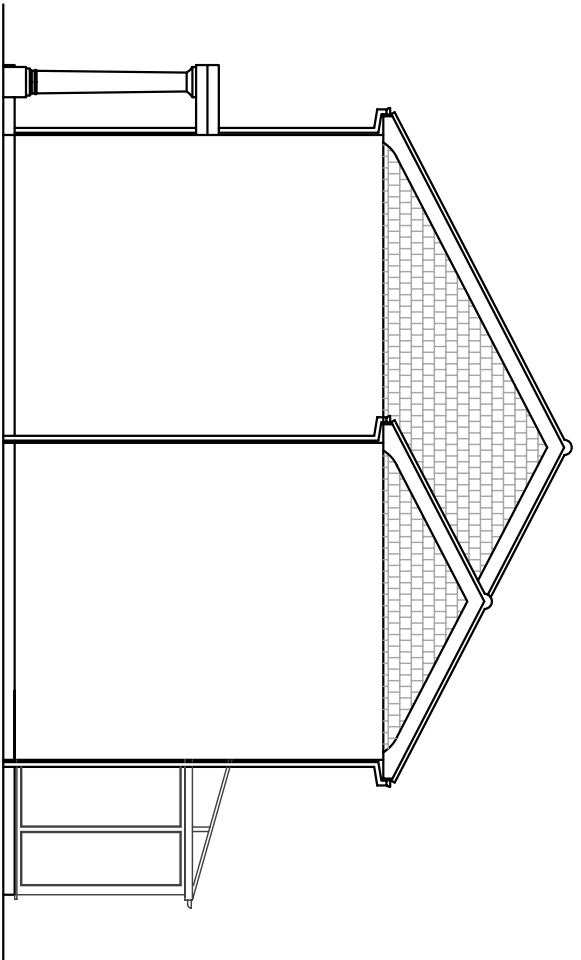


EXISTING SIDE ELEVATION

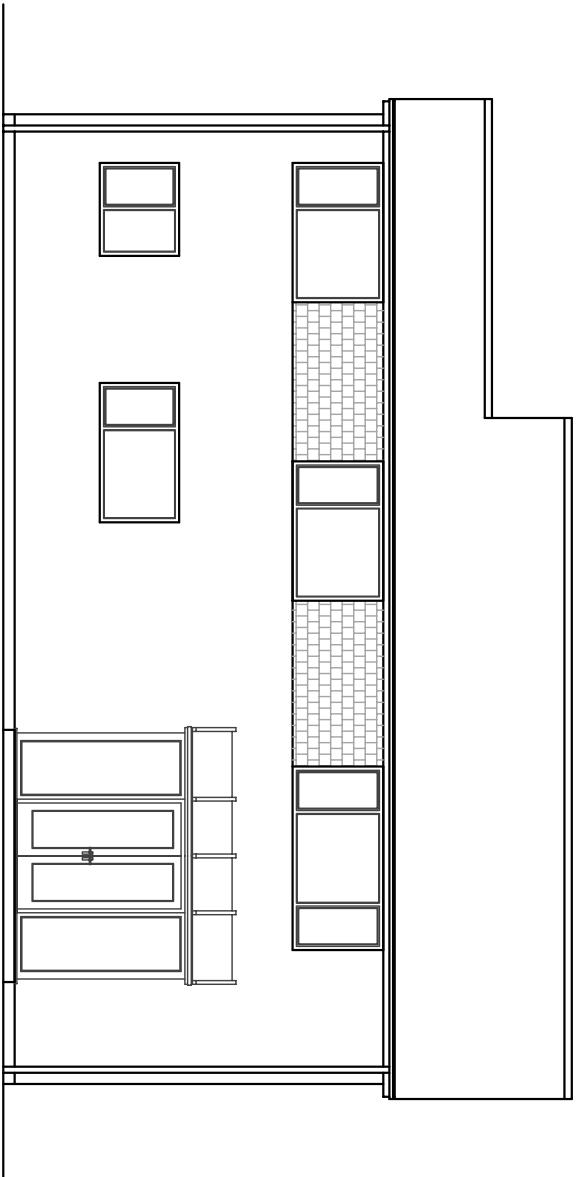

EXISTING REAR ELEVATION

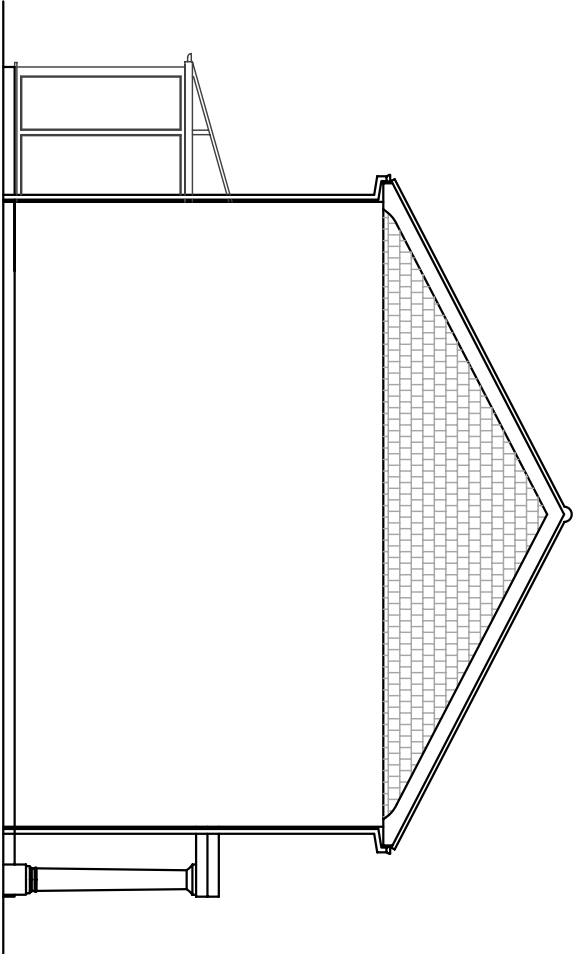


EXISTING SIDE ELEVATION

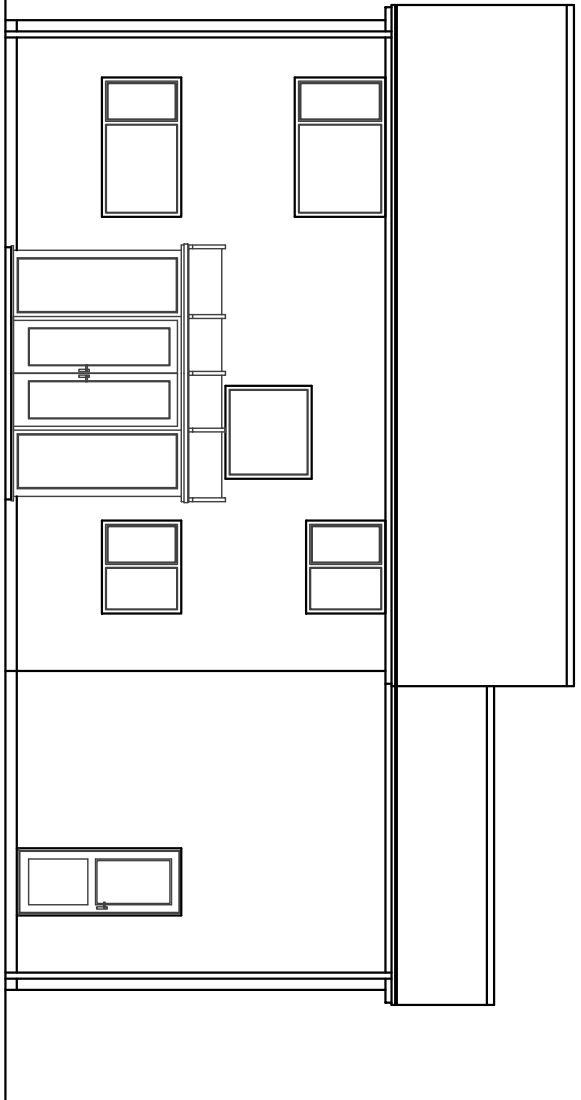


remove the existing open canopy
resale the existing white upvc
over the main entrance door
double glazed conservatory

PROPOSED FRONT ELEVATION

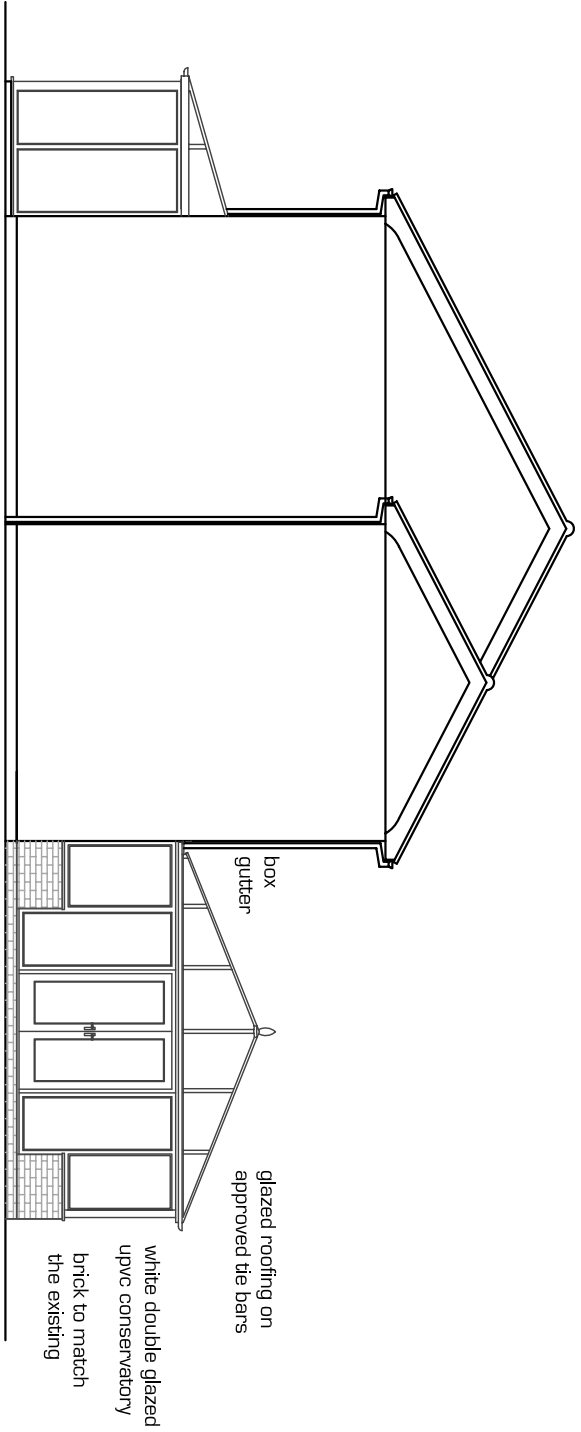

resale the existing white upvc
double glazed conservatory


PROPOSED SIDE ELEVATION

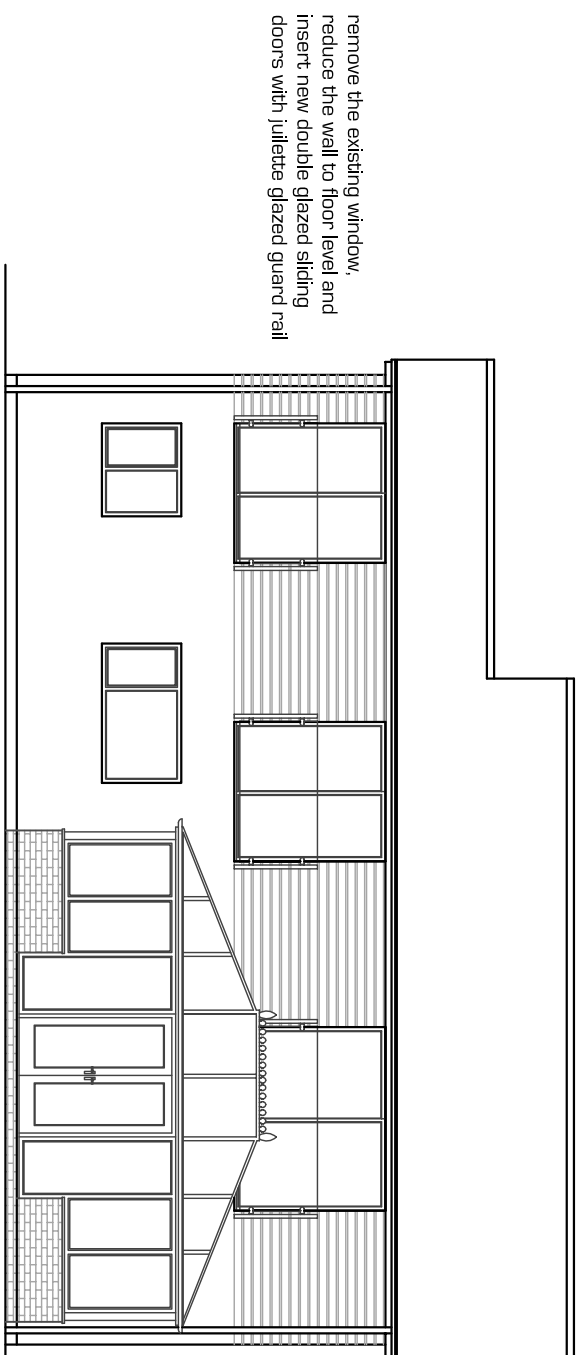

remove the existing window,
reduce the wall to floor level and
install new double glazed doors
with Juliette glazed guard rail


white upvc double glazed doors

PROPOSED REAR ELEVATION

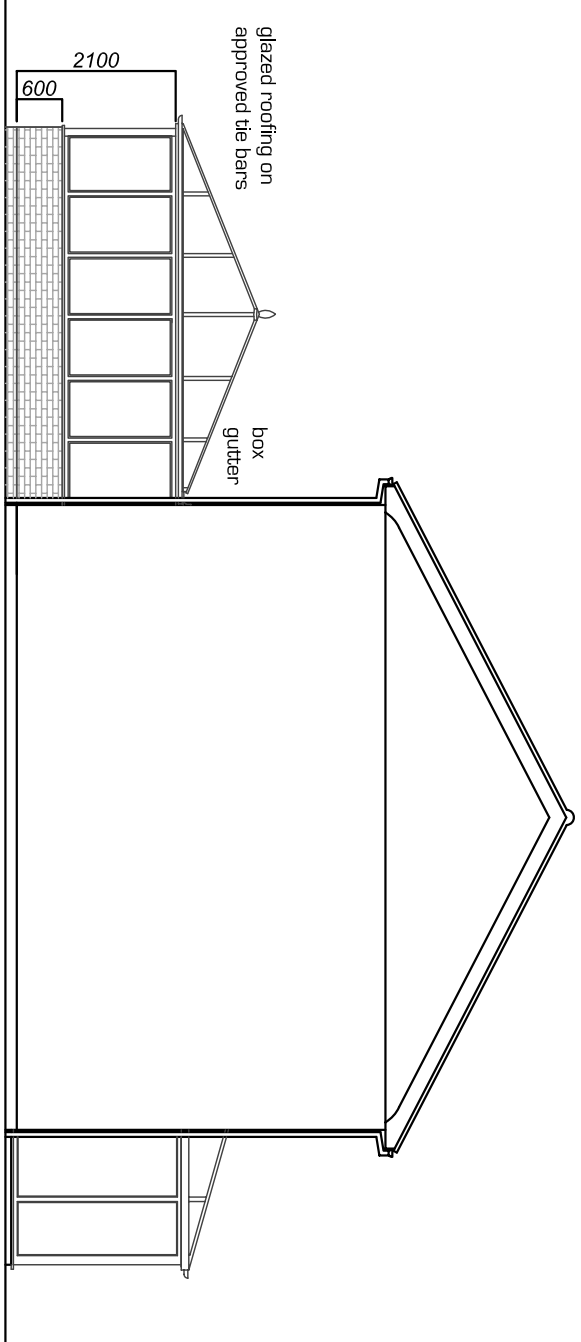


brick to match the existing

PROPOSED SIDE ELEVATION

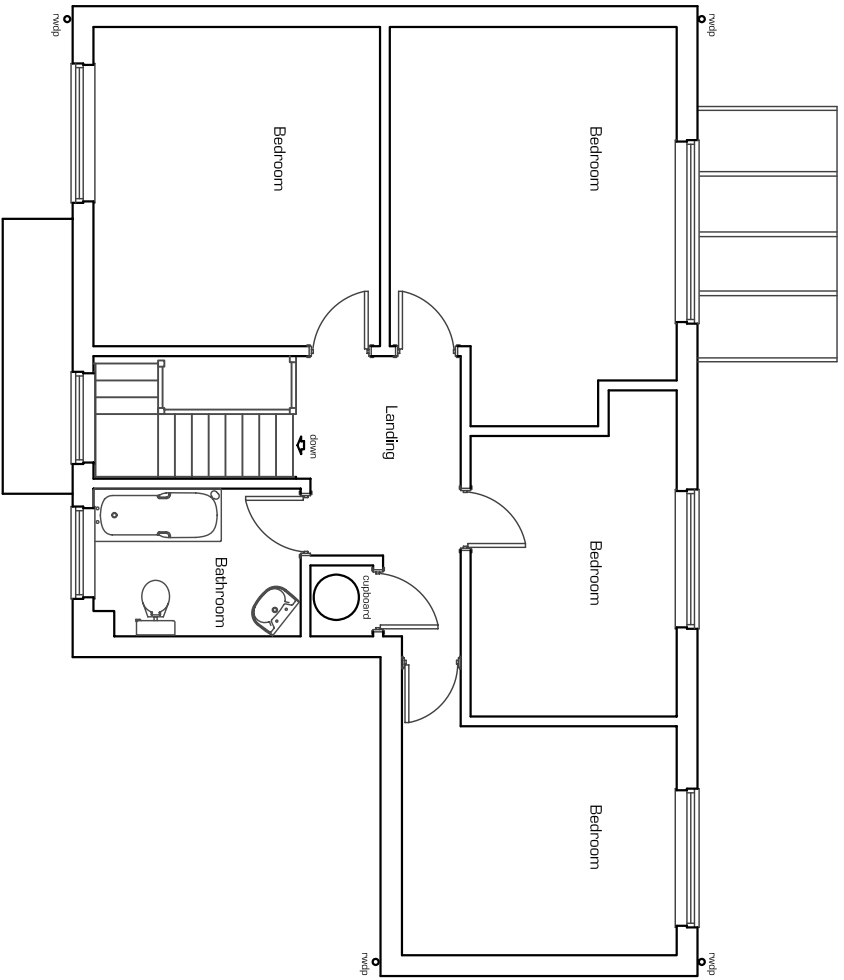

EXISTING FIRST FLOOR PLAN

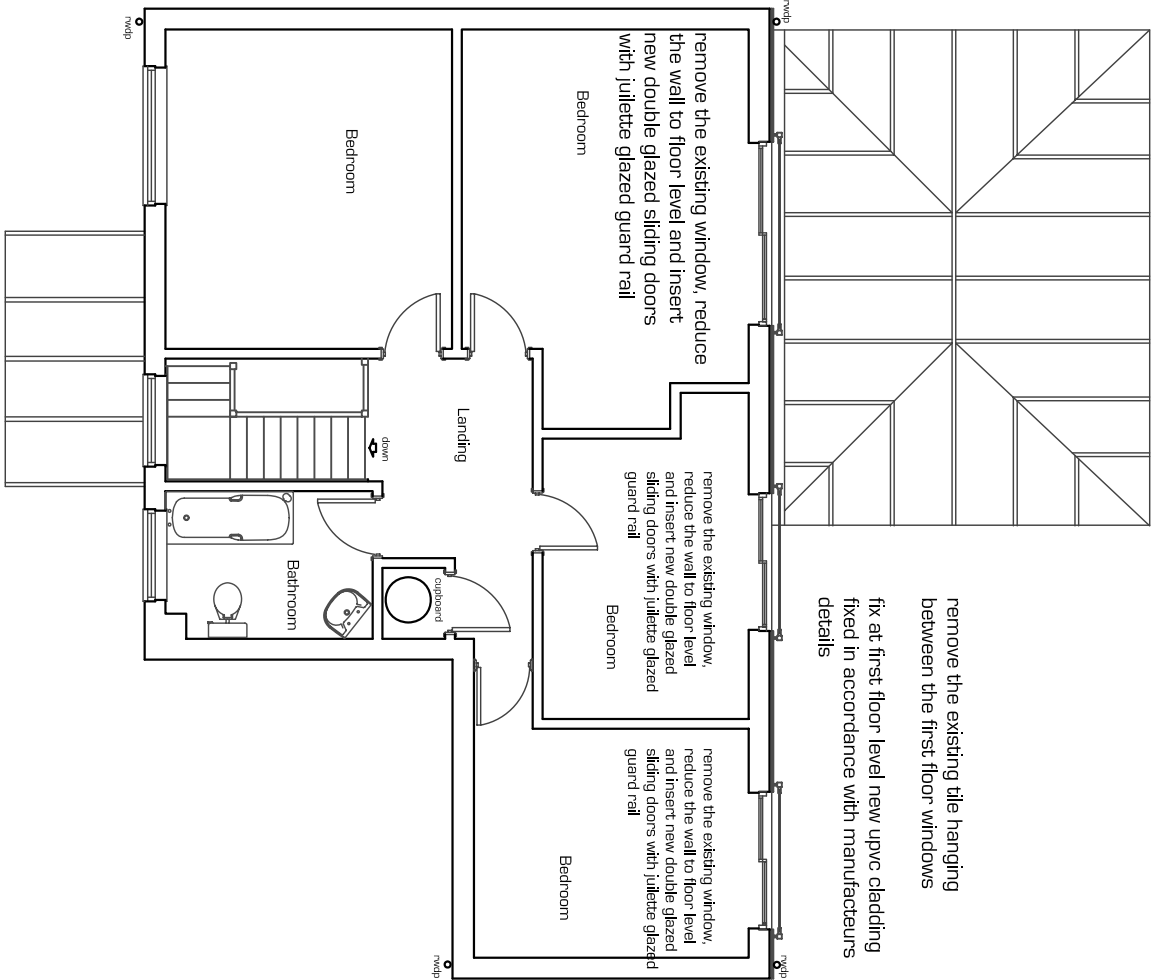


remove the existing tie hanging
between the first floor windows
fix at first floor level new upvc cladding
fixed in accordance with manufacturers
details


remove the existing window, reduce
the wall to floor level and install
new double glazed sliding doors
with Juliette glazed guard rail

new sliding doors to have background triple
vents within frame head equal to 8000mmE
Glaze to doors and windows with glazing below
8000mmE to be supplied or finished to BS
6205
Glazed guard rail to be toughened or laminated
glass with top edge set 1100mm above floor
level

CONSERVATORY DETAILS
OVERALL WIDTH 6500mm
OVERALL DEPTH 5000mm
ROOF HEIGHT 2500mm
FRAME HEIGHT 2100mm
ROOF PITCH 22.0 deg
DOWN-WALL HEIGHT 600mm

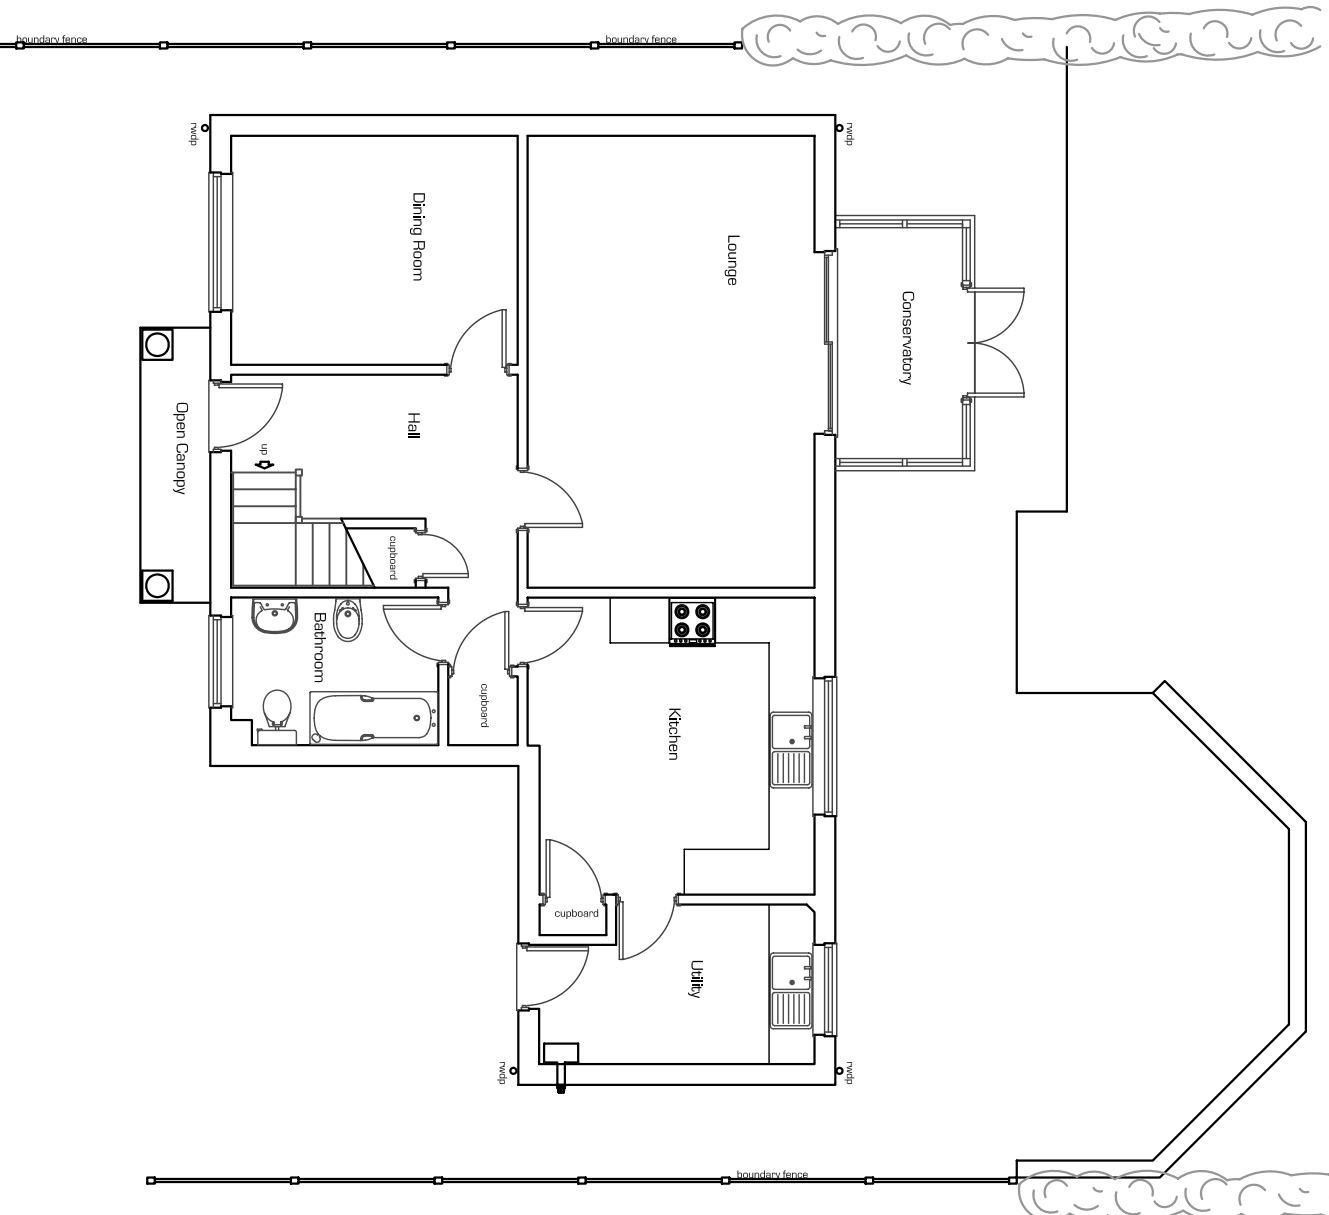

EXISTING GROUND FLOOR PLAN

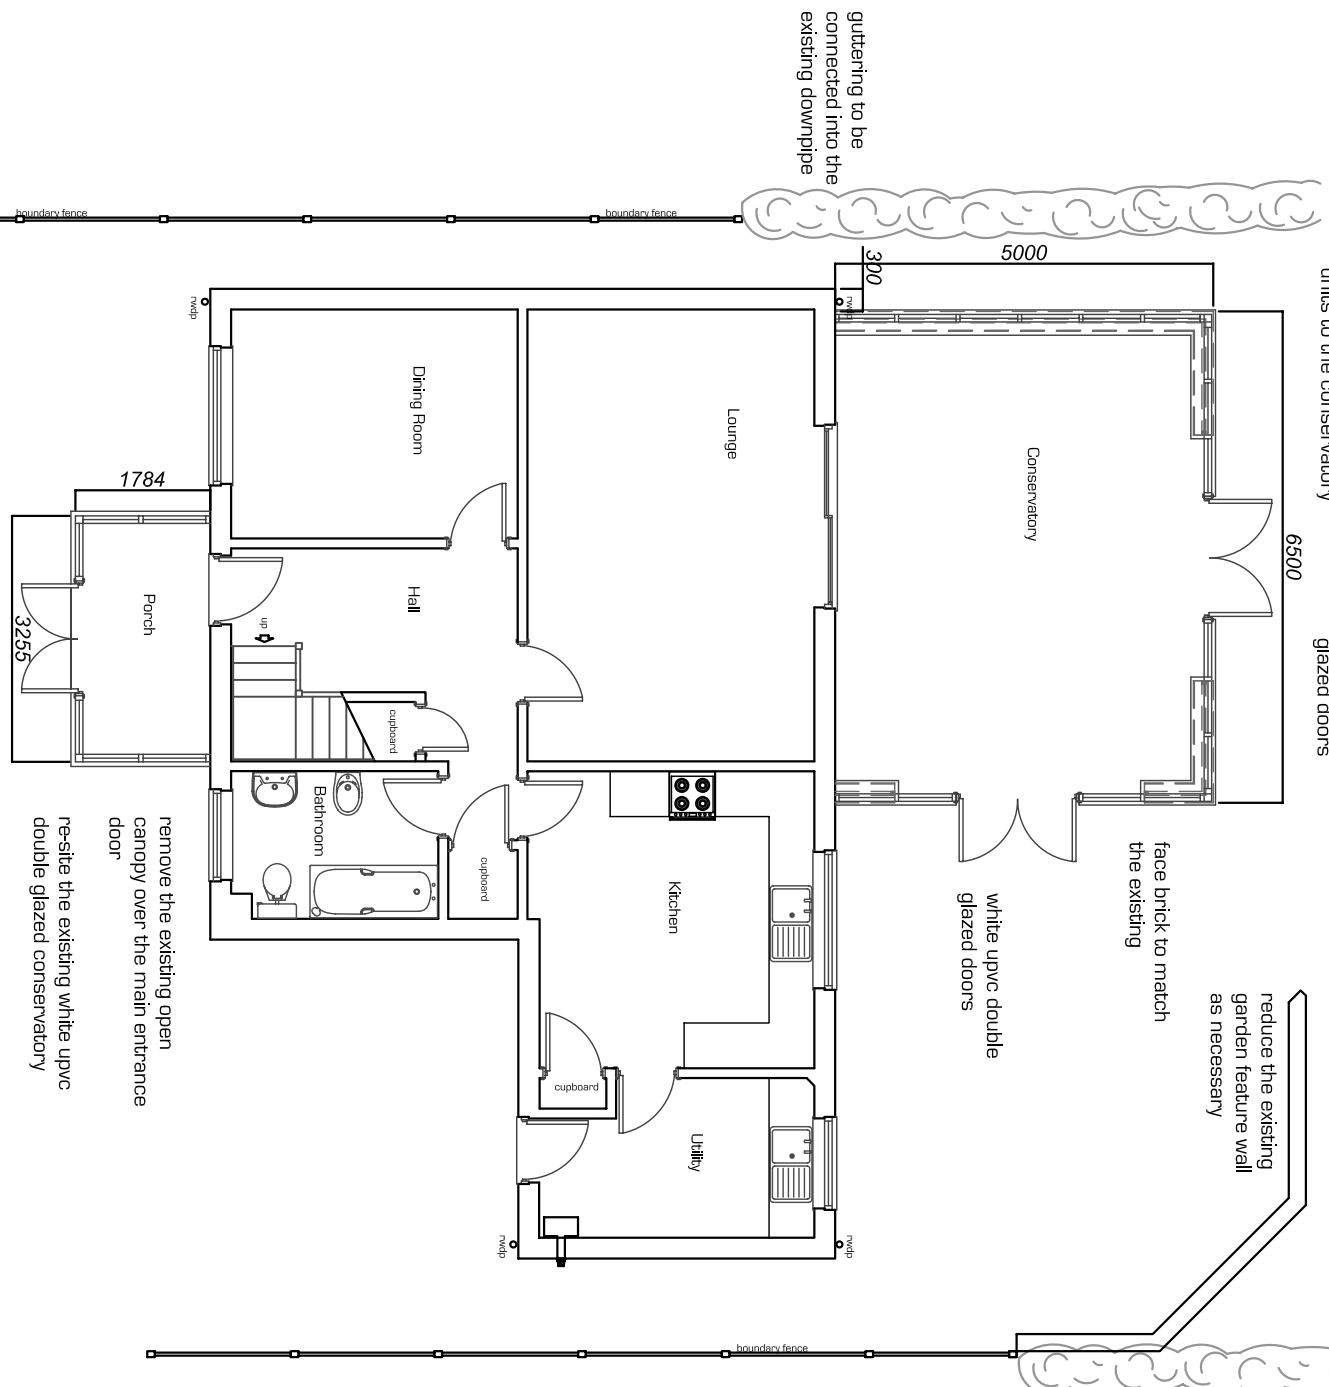

white upvc double glazed
units to the conservatory 6500

white upvc double
glazed doors

reduce the existing
garden feature wall
as necessary

face brick to match
the existing

white upvc double
glazed doors

glazing to be
connected into the
existing example

remove the existing open
canopy over the main entrance
door
resale the existing white upvc
double glazed conservatory

PROPOSED GROUND FLOOR PLAN

GENERAL NOTES

All materials and products to be used strictly in
accordance with the manufacturers recommendations.
All dimensions to be checked on site prior to
construction.

PROPOSED DEVELOPMENT AT

Proposed Rear Conservatory and
Resealed Porch at
9 Viscount Drive
Pagan
West Sussex PO12 4PE

TITLE
Existing and Proposed Elevations
Existing and Proposed Floor Plans

OWN DETAILS
Mr & Mrs Blackrow

DATE
June 2012

SCALE
1 : 100 @ A1

DRAWING NO
WB/12-306/06

Paul Nye Limited
Paddock House, Pulborough Road
Coomham, Pulborough West Sussex
RH20 4JN
tel 01903 746034

© Copyright Reserved

PLANNING