


Architectural Services
01243 767440

Forum House
Stirling Rd
Chichester
PO19 7DN

NOTES

- 01 All new and existing building work dimensions are critical to the construction process.
- 02 All drawings are preliminary unless stated differently. Preliminary drawings and are not to be built or manufactured from.
- 03 This drawing is subject to copyright of **Architectural SERVICES** reproduction only with written authority.
- 04 Drawing dimensions and scales to be checked prior to commencement of work.
- 05 All structural work where mentioned on this drawing is subject to a qualified structural and civil engineer calculations before building work commences.
- 06 These plans may be subject to "Planning & Building Regulation Approval" or any other statute in law before the commencement of building works.
- 07 All materials to match existing unless otherwise stated.

 

Existing GF Plan

TANYA KAVANAGH,
9 DURAM CLOSE,
PAGHAM,
PO21 4XA

DRAFT 3a - 09.07.12

CLIENT NO:


DRAWN:

JOB NO:

DATE:
14.06.12

SCALE @ A3: 1:50

PG NO: 01

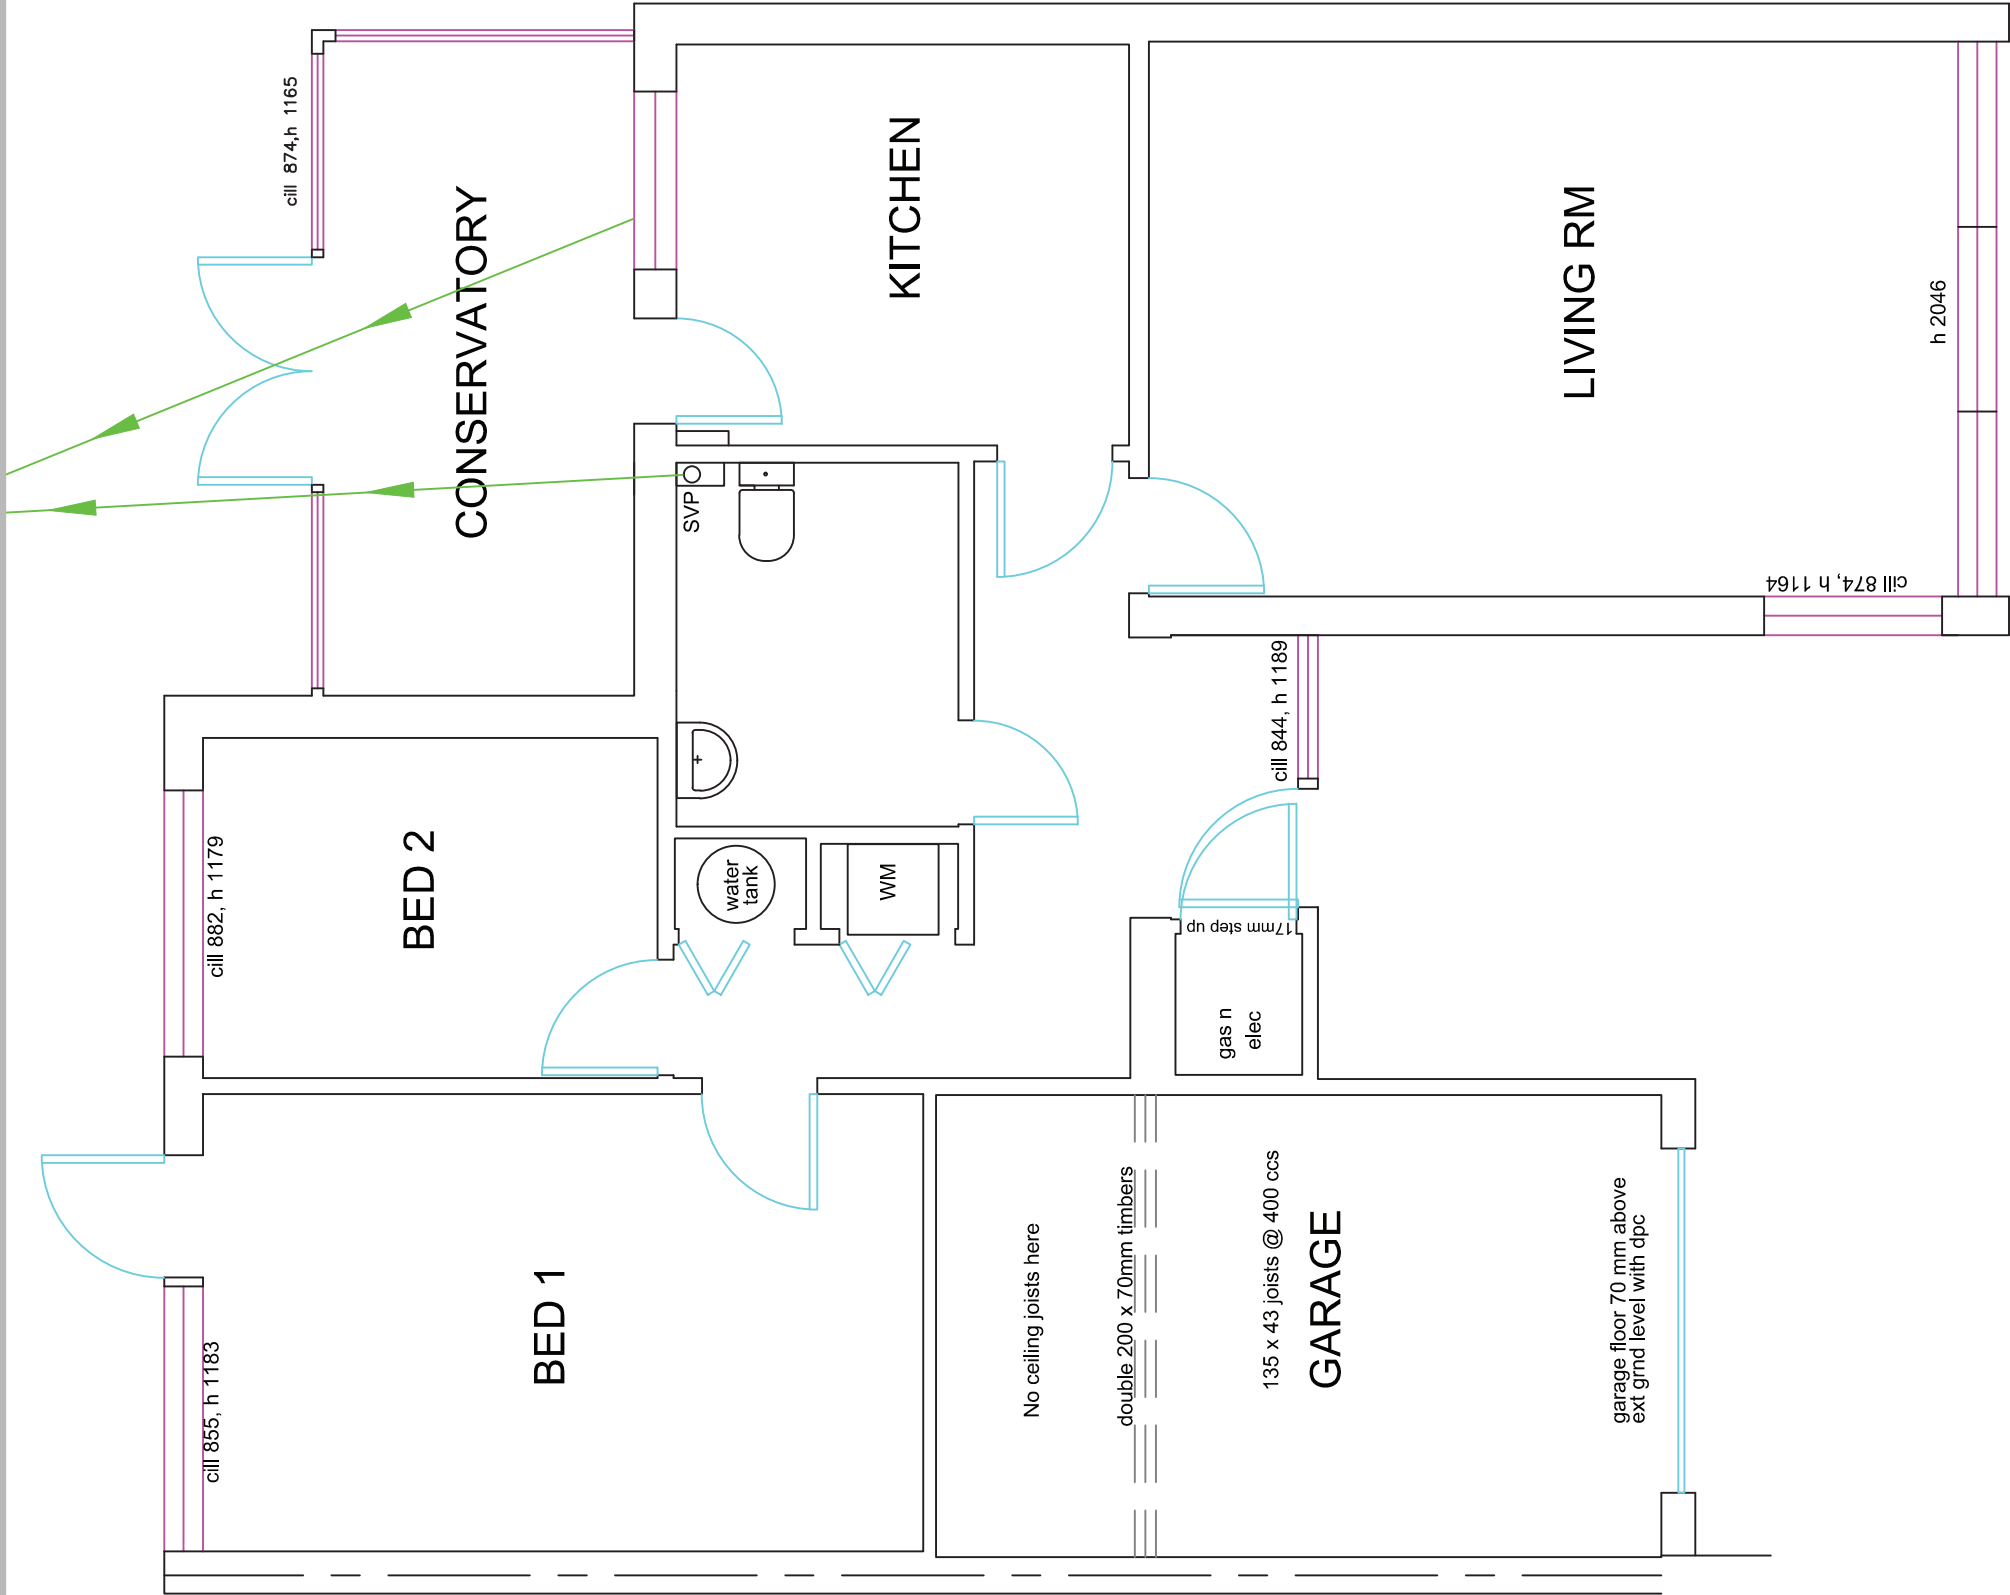


Architectural Services
01243 767440

Forum House
Stirling Rd
Chichester
PO19 7DN

NOTES

- 01 All new and existing building work dimensions are critical to the construction process.
- 02 All drawings are preliminary unless stated differently. Preliminary drawings and are not to be built or manufactured from.
- 03 This drawing is subject to copyright of **Architectural SERVICES** reproduction only with written authority.
- 04 Drawing dimensions and scales to be checked prior to commencement of work.
- 05 All structural work where mentioned on this drawing is subject to a qualified structural and civil engineer calculations before building work commences.
- 06 These plans may be subject to "Planning & Building Regulation Approval" or any other statute in law before the commencement of building works.
- 07 All materials to match existing unless otherwise stated.

 

Proposed GF Plan

TANYA KAVANAGH,
9 DURAM CLOSE,
PAGHAM,
PO21 4XA

DRAFT 3a - 09.07.12

CLIENT NO:


DRAWN:

JOB NO:



DATE:
14.06.12

SCALE @ A3: 1:50

PG NO: 02

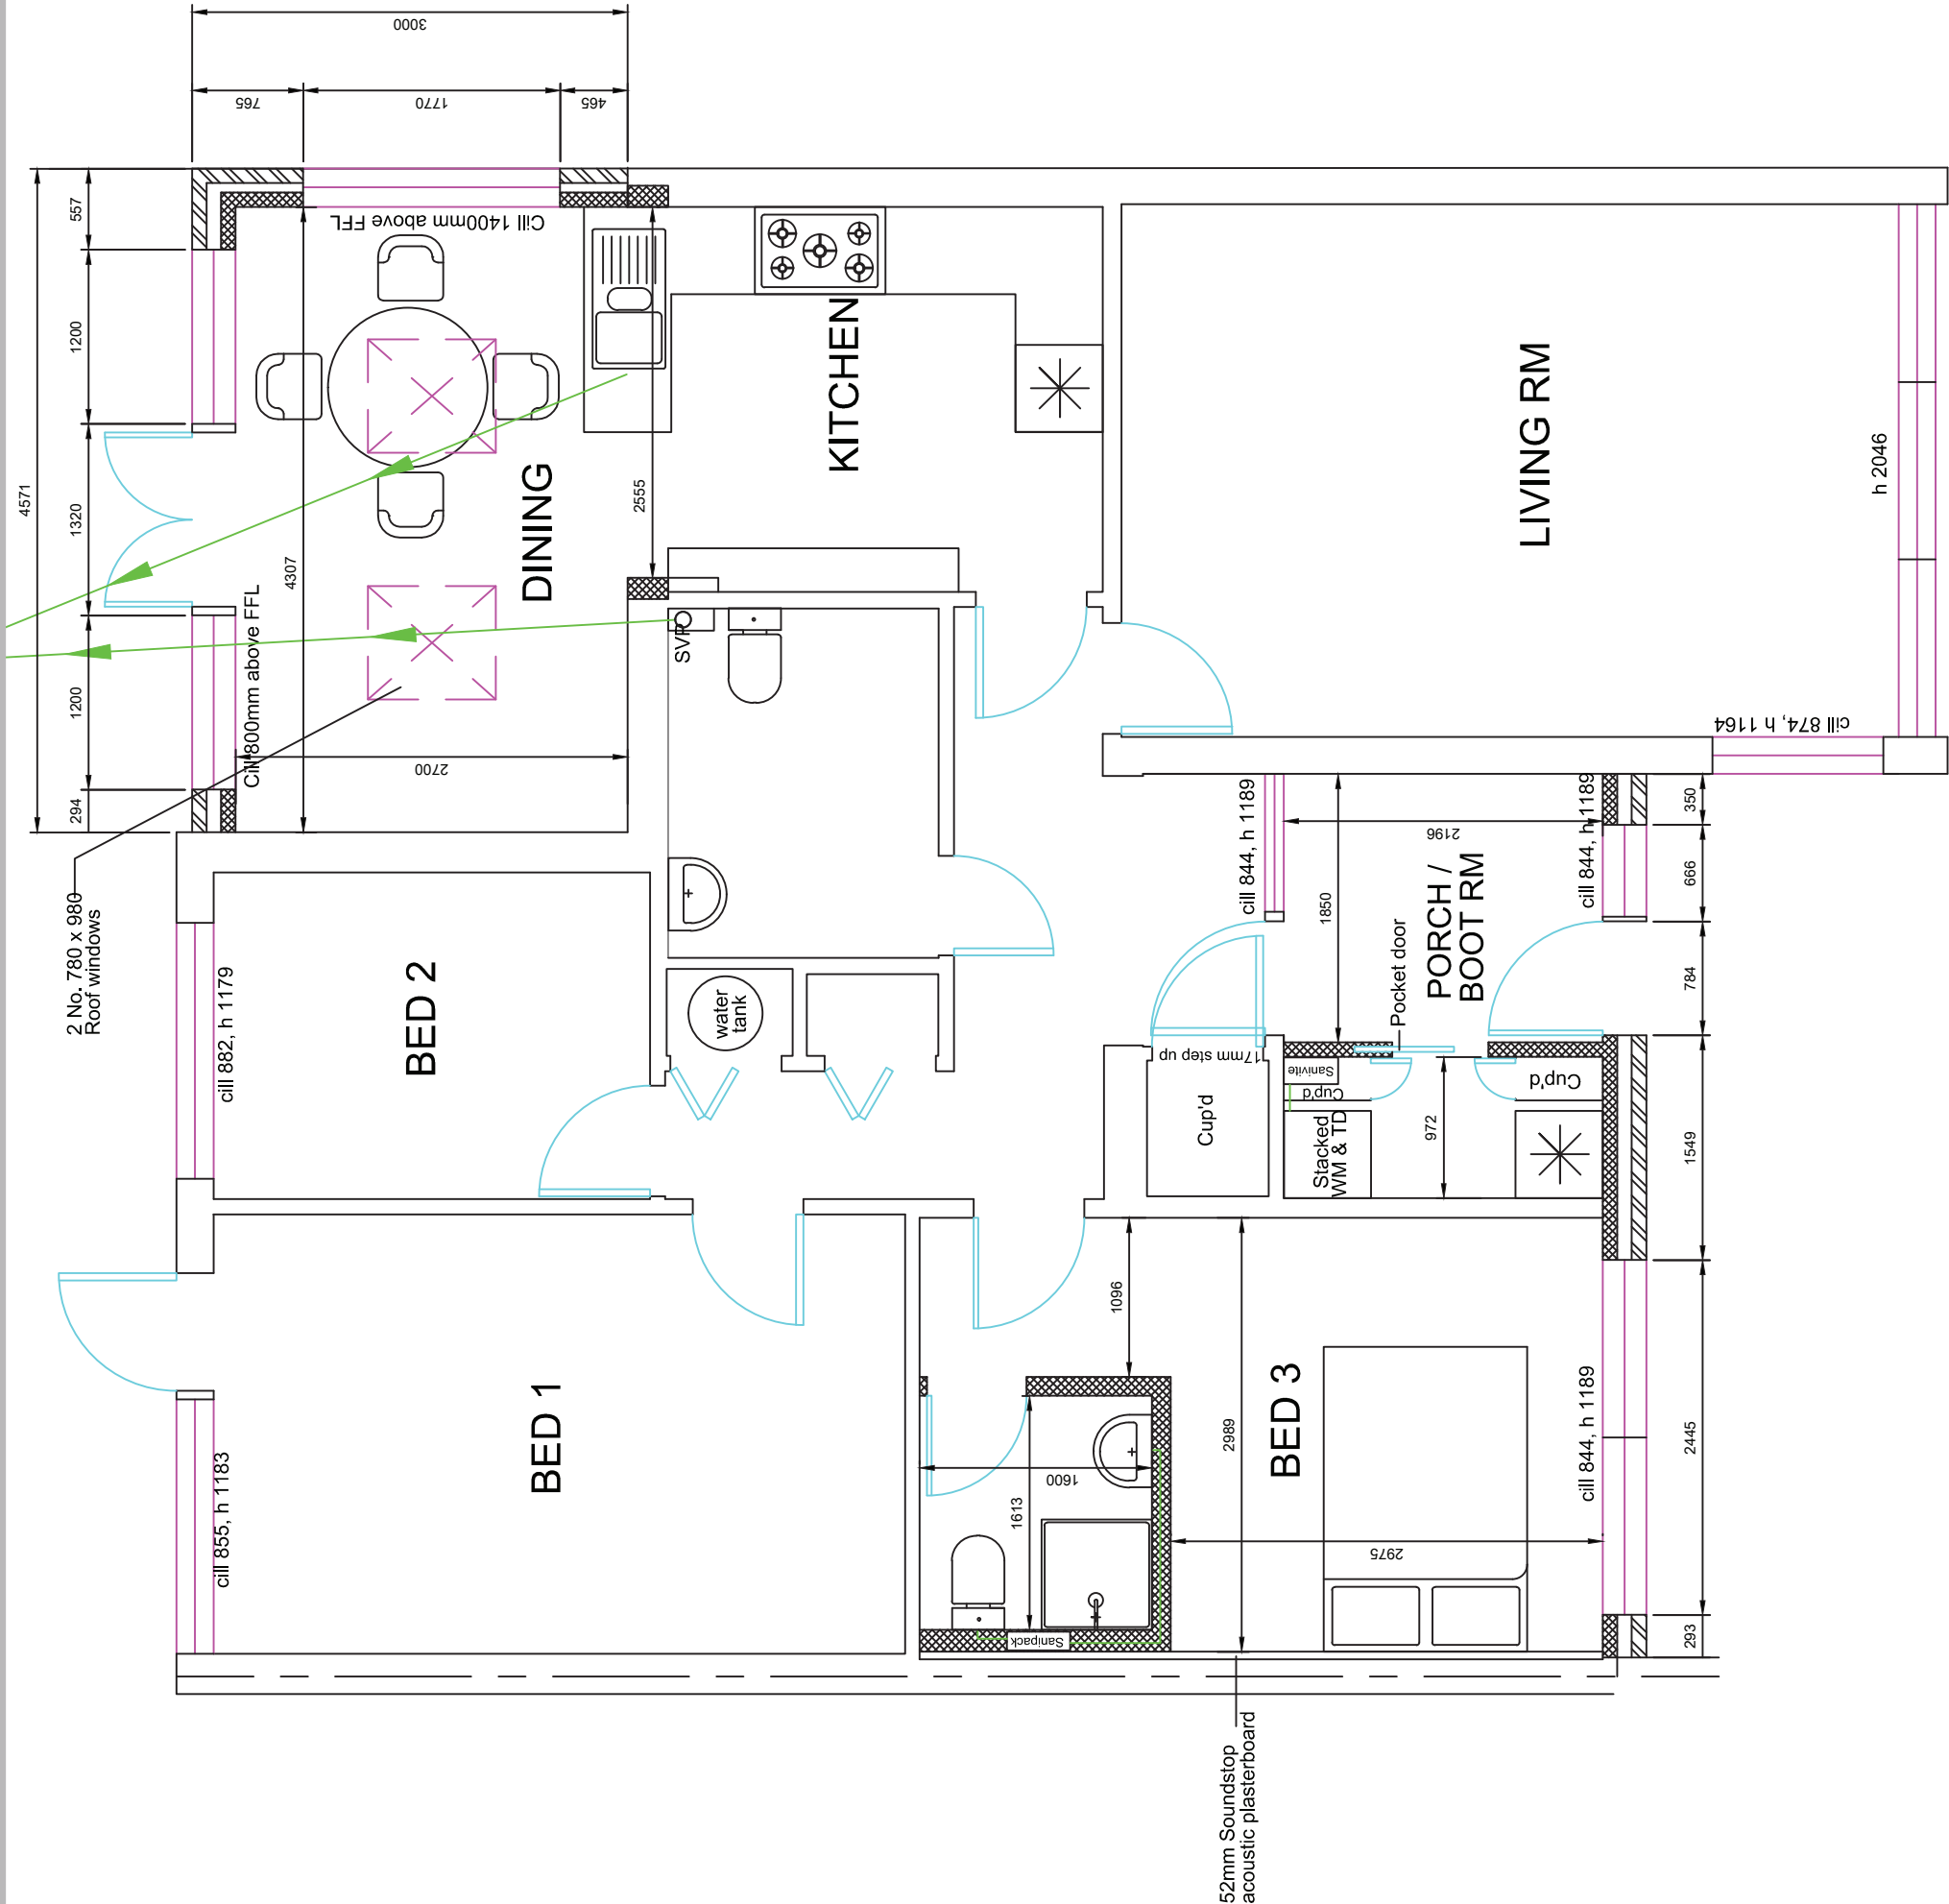

Front

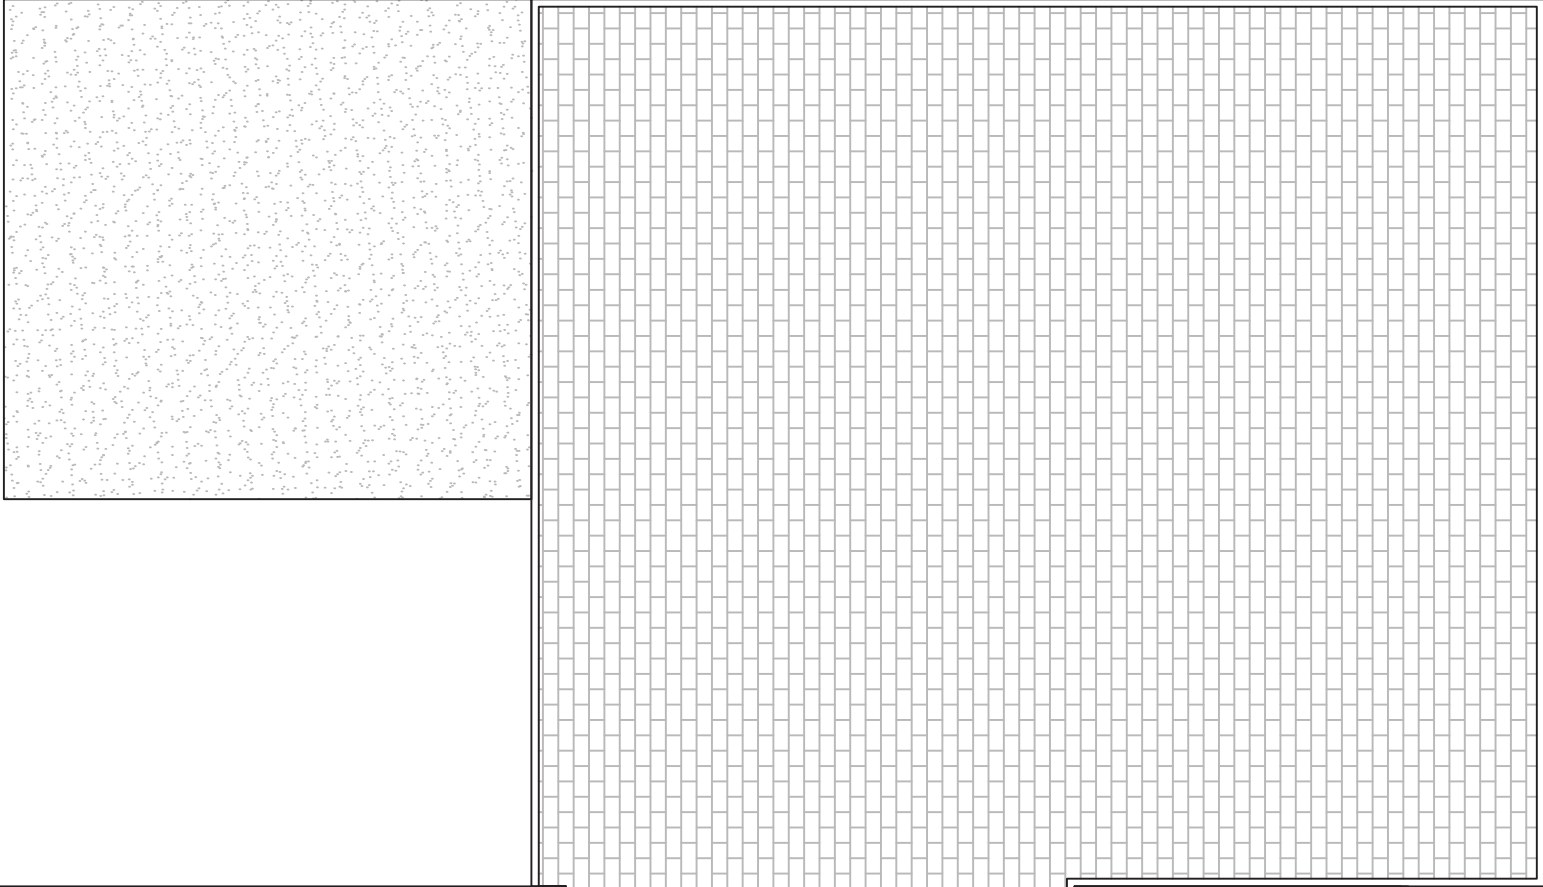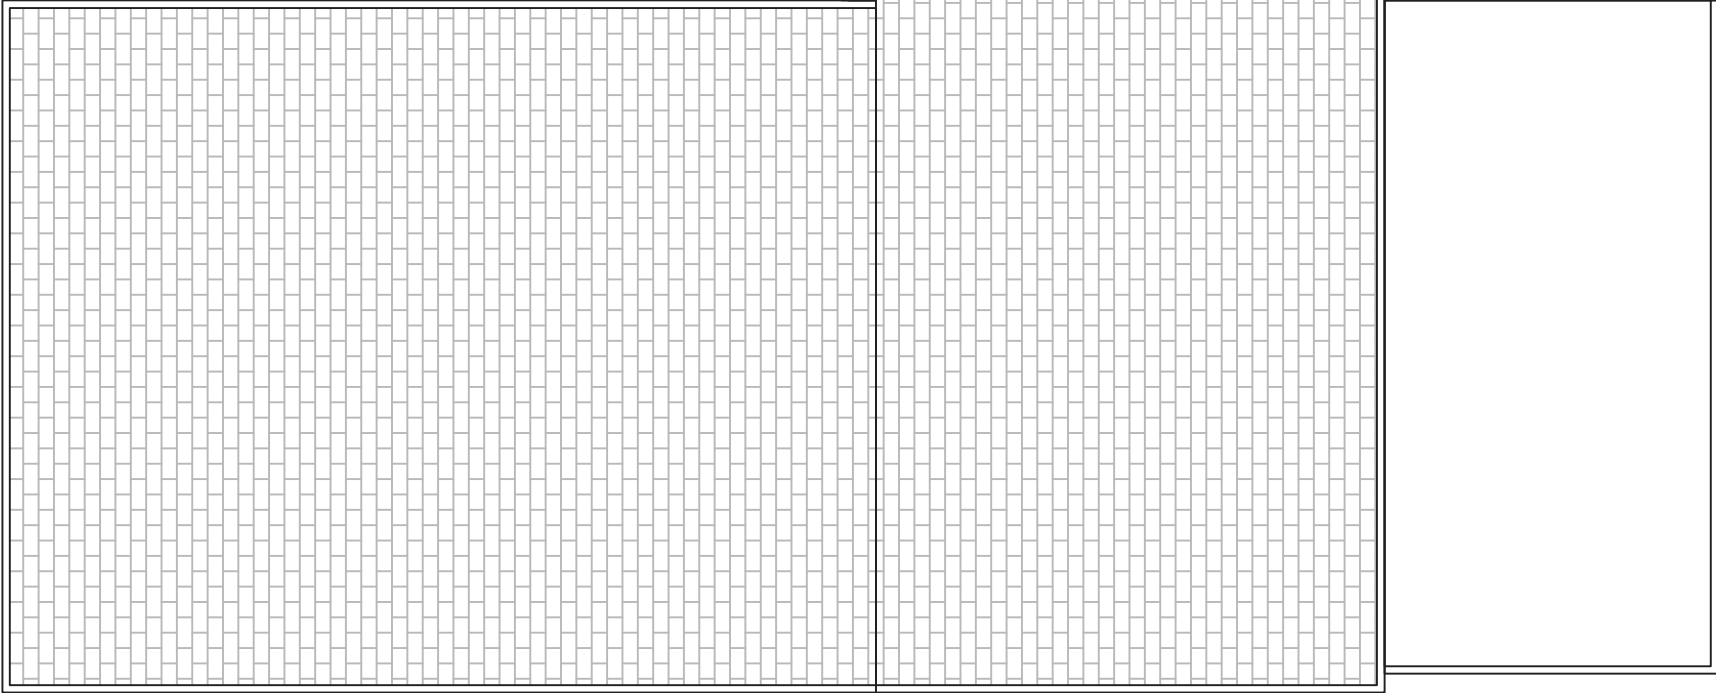


Architectural Services

01243 767440

Forum House
Stirling Rd
Chichester
PO19 7DN

NOTES

- 01 All new and existing building work dimensions are critical to the construction process.
- 02 All drawings are preliminary unless stated differently. Preliminary drawings and are not to be built or manufactured from.
- 03 This drawing is subject to copyright of **Architectural SERVICES** reproduction only with written authority.
- 04 Drawing dimensions and scales to be checked prior to commencement of work.
- 05 All structural work where mentioned on this drawing is subject to a qualified structural and civil engineer calculations before building work commences.
- 06 These plans may be subject to "Planning & Building Regulation Approval" or any other statute in law before the commencement of building works.
- 07 All materials to match existing unless otherwise stated.

 

Existing Roof Plan

TANYA KAVANAGH,
9 DURAM CLOSE,
PAGHAM,
PO21 4XA

DRAFT 3a - 09.07.12

CLIENT NO:

DRAWN:

JOB NO:

DATE:
14.06.12

SCALE @ A3: 1:50


PG NO: 03

Architectural Services
01243 767440

Forum House
Stirling Rd
Chichester
PO19 7DN

NOTES

- 01 All new and existing building work dimensions are critical to the construction process.
- 02 All drawings are preliminary unless stated differently. Preliminary drawings and are not to be built or manufactured from.
- 03 This drawing is subject to copyright of **Architectural SERVICES** reproduction only with written authority.
- 04 Drawing dimensions and scales to be checked prior to commencement of work.
- 05 All structural work where mentioned on this drawing is subject to a qualified structural and civil engineer calculations before building work commences.
- 06 These plans may be subject to "Planning & Building Regulation Approval" or any other statute in law before the commencement of building works.
- 07 All materials to match existing unless otherwise stated.

 

Proposed Roof Plan

TANYA KAVANAGH,
9 DURAM CLOSE,
PAGHAM,
PO21 4XA

DRAFT 3a - 09.07.12

CLIENT NO:

DRAWN:

JOB NO:

DATE:
14.06.12

SCALE @ A3: 1:50


PG NO: 04

Architectural Services
01243 767440

Forum House
Stirling Rd
Chichester
PO19 7DN

NOTES

- 01 All new and existing building work dimensions are critical to the construction process.
- 02 All drawings are preliminary unless stated differently. Preliminary drawings and are not to be built or manufactured from.
- 03 This drawing is subject to copyright of **Architectural SERVICES** reproduction only with written authority.
- 04 Drawing dimensions and scales to be checked prior to commencement of work.
- 05 All structural work where mentioned on this drawing is subject to a qualified structural and civil engineer calculations before building work commences.
- 06 These plans may be subject to "Planning & Building Regulation Approval" or any other statute in law before the commencement of building works.
- 07 All materials to match existing unless otherwise stated.

 

Existing Elevations

TANYA KAVANAGH,
9 DURAM CLOSE,
PAGHAM,
PO21 4XA

DRAFT 3a - 09.07.12

CLIENT NO:


DRAWN:

JOB NO:


DATE:
14.06.12

SCALE @ A3: 1:100


PG NO: 05

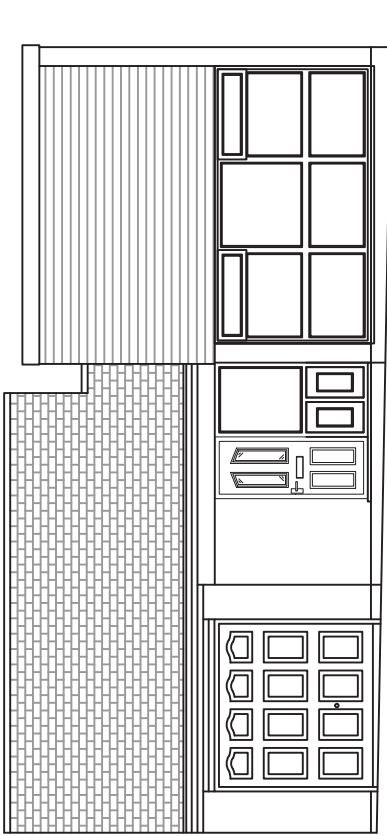


Front Elevation

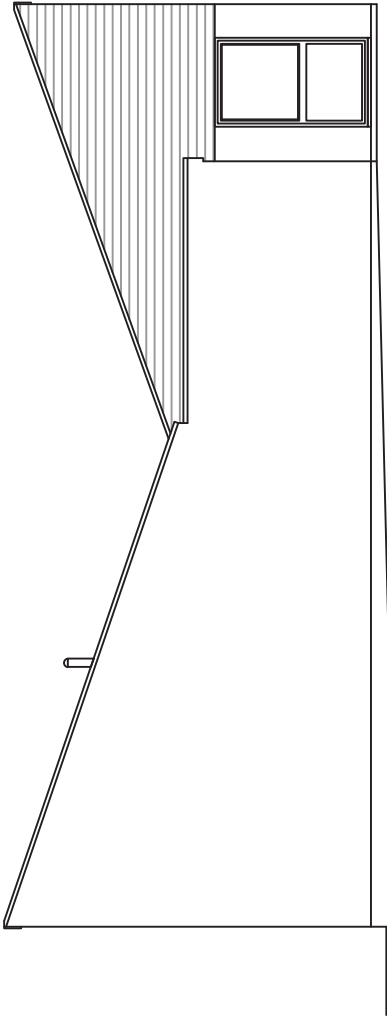

Left Side Elevation

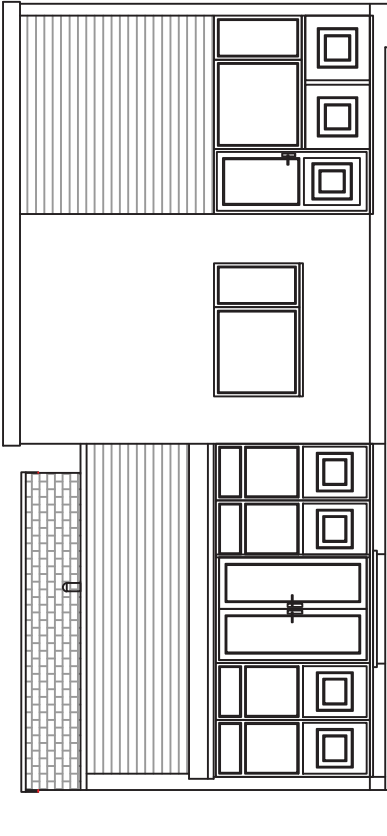

Rear Elevation

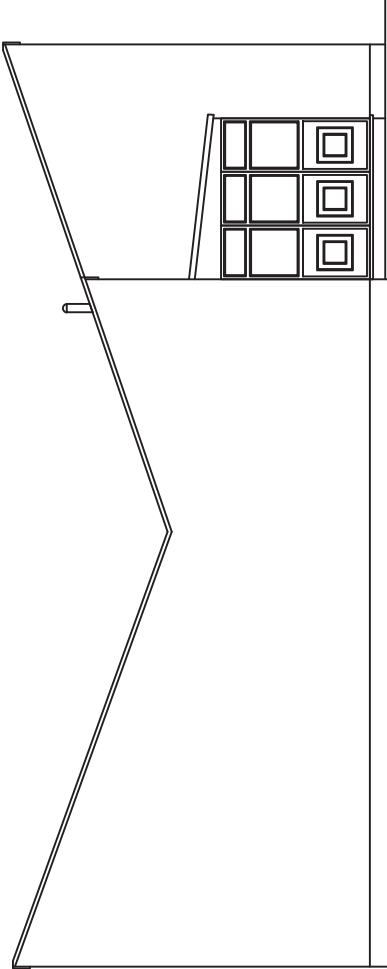


Right Side Elevation

Architectural Services
01243 767440

Forum House
Stirling Rd
Chichester
PO19 7DN

NOTES

- 01 All new and existing building work dimensions are critical to the construction process.
- 02 All drawings are preliminary unless stated differently. Preliminary drawings and are not to be built or manufactured from.
- 03 This drawing is subject to copyright of **Architectural SERVICES** reproduction only with written authority.
- 04 Drawing dimensions and scales to be checked prior to commencement of work.
- 05 All structural work where mentioned on this drawing is subject to a qualified structural and civil engineer calculations before building work commences.
- 06 These plans may be subject to "Planning & Building Regulation Approval" or any other statute in law before the commencement of building works.
- 07 All materials to match existing unless otherwise stated.

 

Proposed Elevations

TANYA KAVANAGH,
9 DURAM CLOSE,
PAGHAM,
PO21 4XA

DRAFT 3a - 09.07.12

CLIENT NO:


DRAWN:

JOB NO:


DATE:
14.06.12

SCALE @ A3: 1:100


PG NO: 06

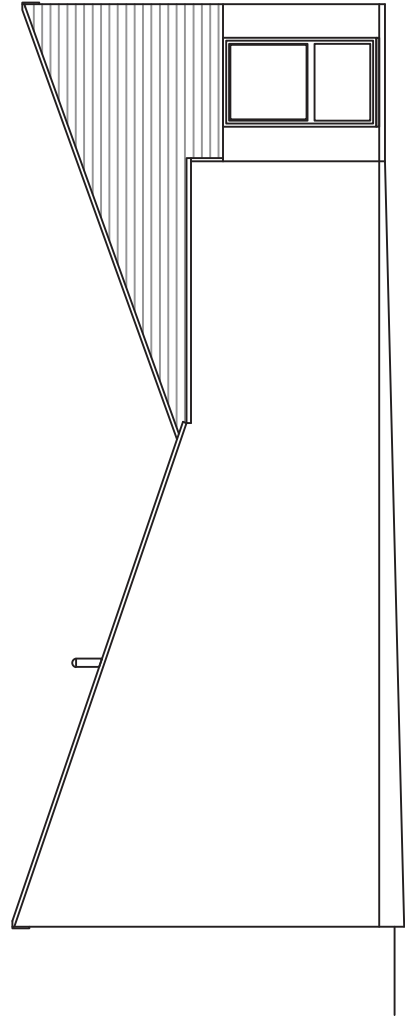


Left Side Elevation

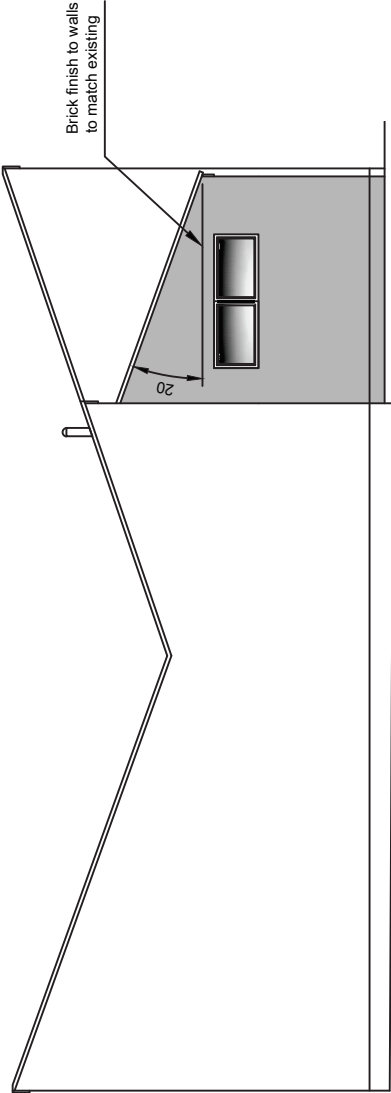

Right Side Elevation

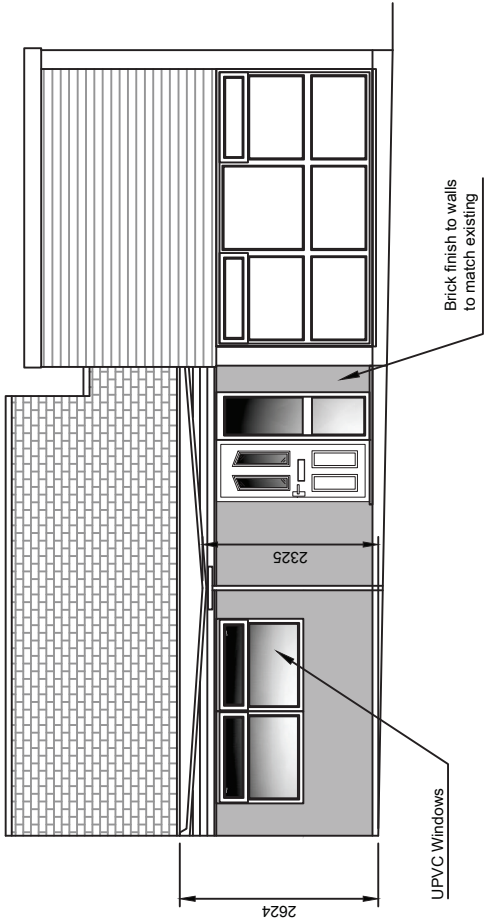

Front Elevation

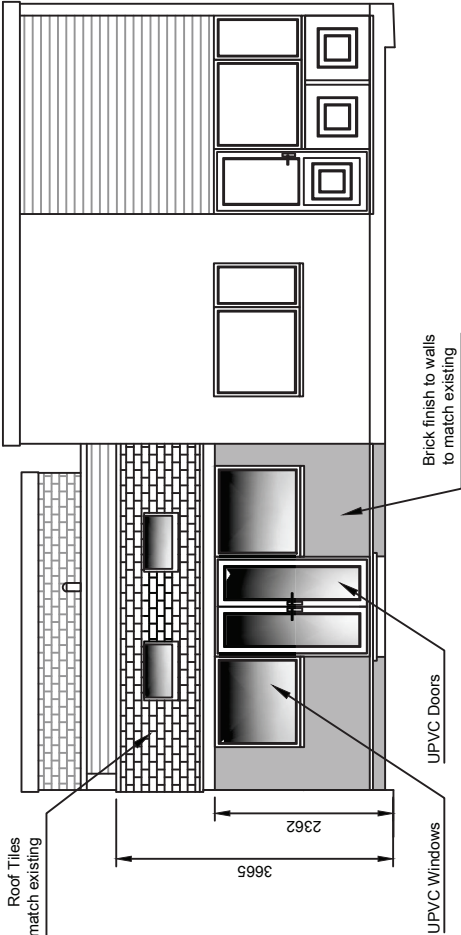


Rear Elevation

Architectural Services
01243 767440

Forum House
Stirling Rd
Chichester
PO19 7DN

NOTES

- 01 All new and existing building work dimensions are critical to the construction process.
- 02 All drawings are preliminary unless stated differently. Preliminary drawings and are not to be built or manufactured from.
- 03 This drawing is subject to copyright of **Architectural SERVICES** reproduction only with written authority.
- 04 Drawing dimensions and scales to be checked prior to commencement of work.
- 05 All structural work where mentioned on this drawing is subject to a qualified structural and civil engineer calculations before building work commences.
- 06 These plans may be subject to "Planning & Building Regulation Approval" or any other statute in law before the commencement of building works.
- 07 All materials to match existing unless otherwise stated.

 

Location Plan

TANYA KAVANAGH,
9 DURAM CLOSE,
PAGHAM,
PO21 4XA

DRAFT 3a - 09.07.12

CLIENT NO:

DRAWN:


JOB NO:

DATE:


14.06.12

SCALE @ A3: SHOWN

PG NO: 07

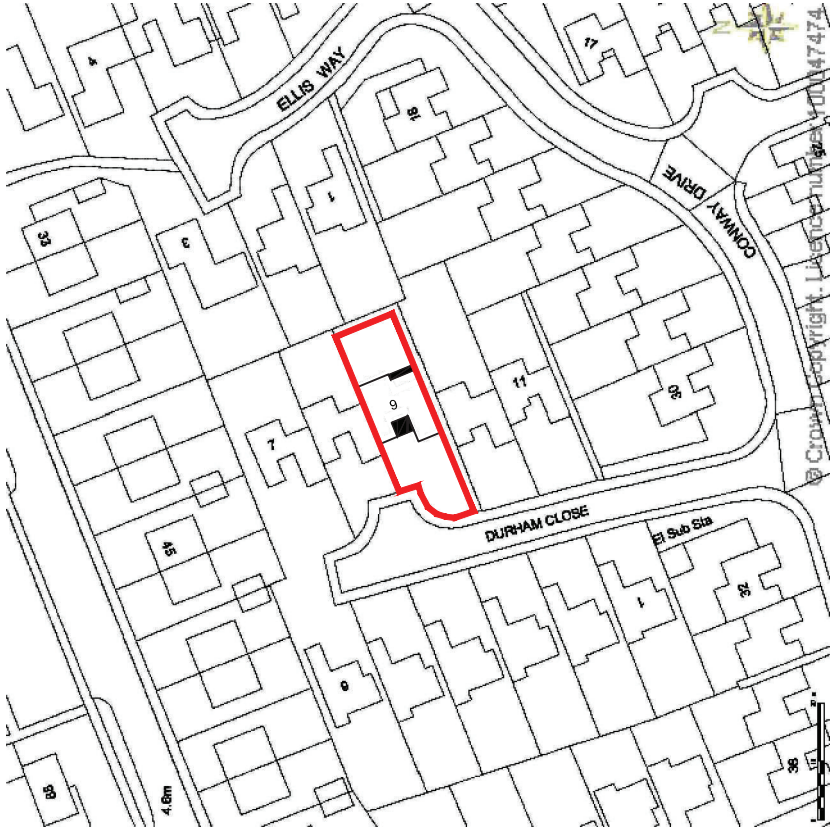

1:1250

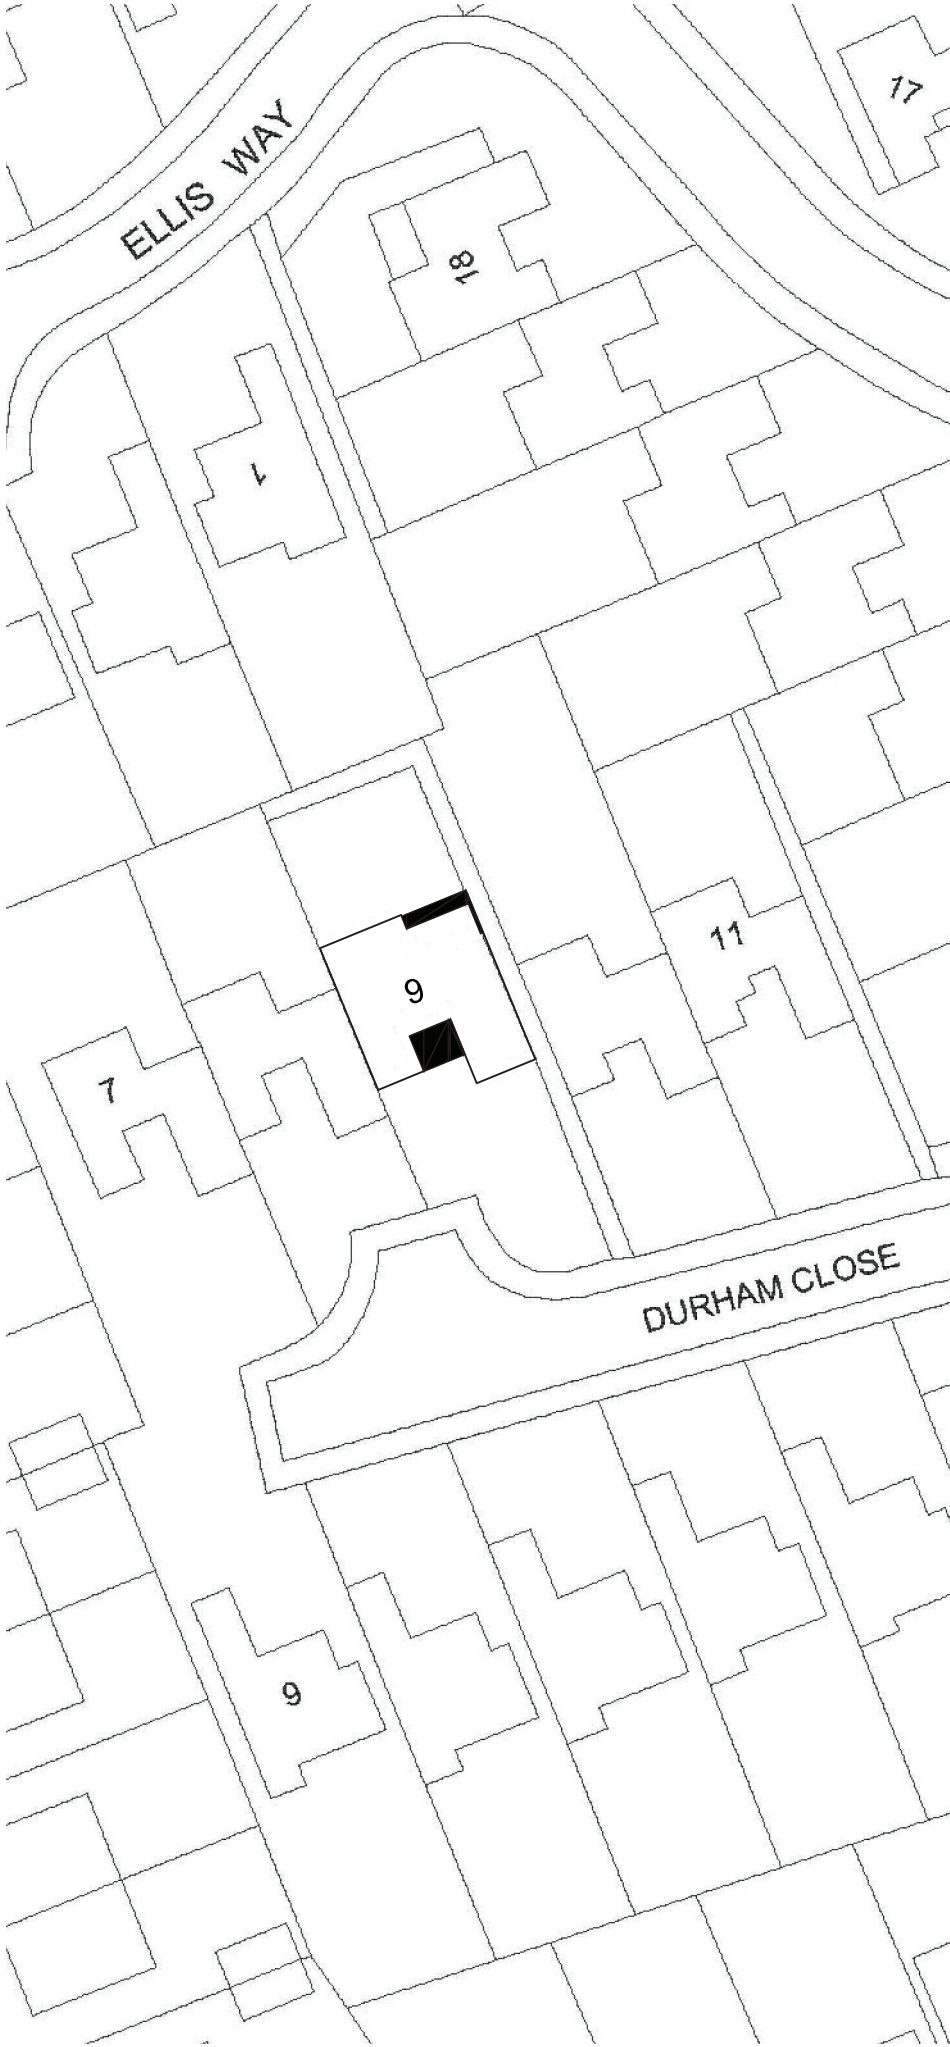

1:500