


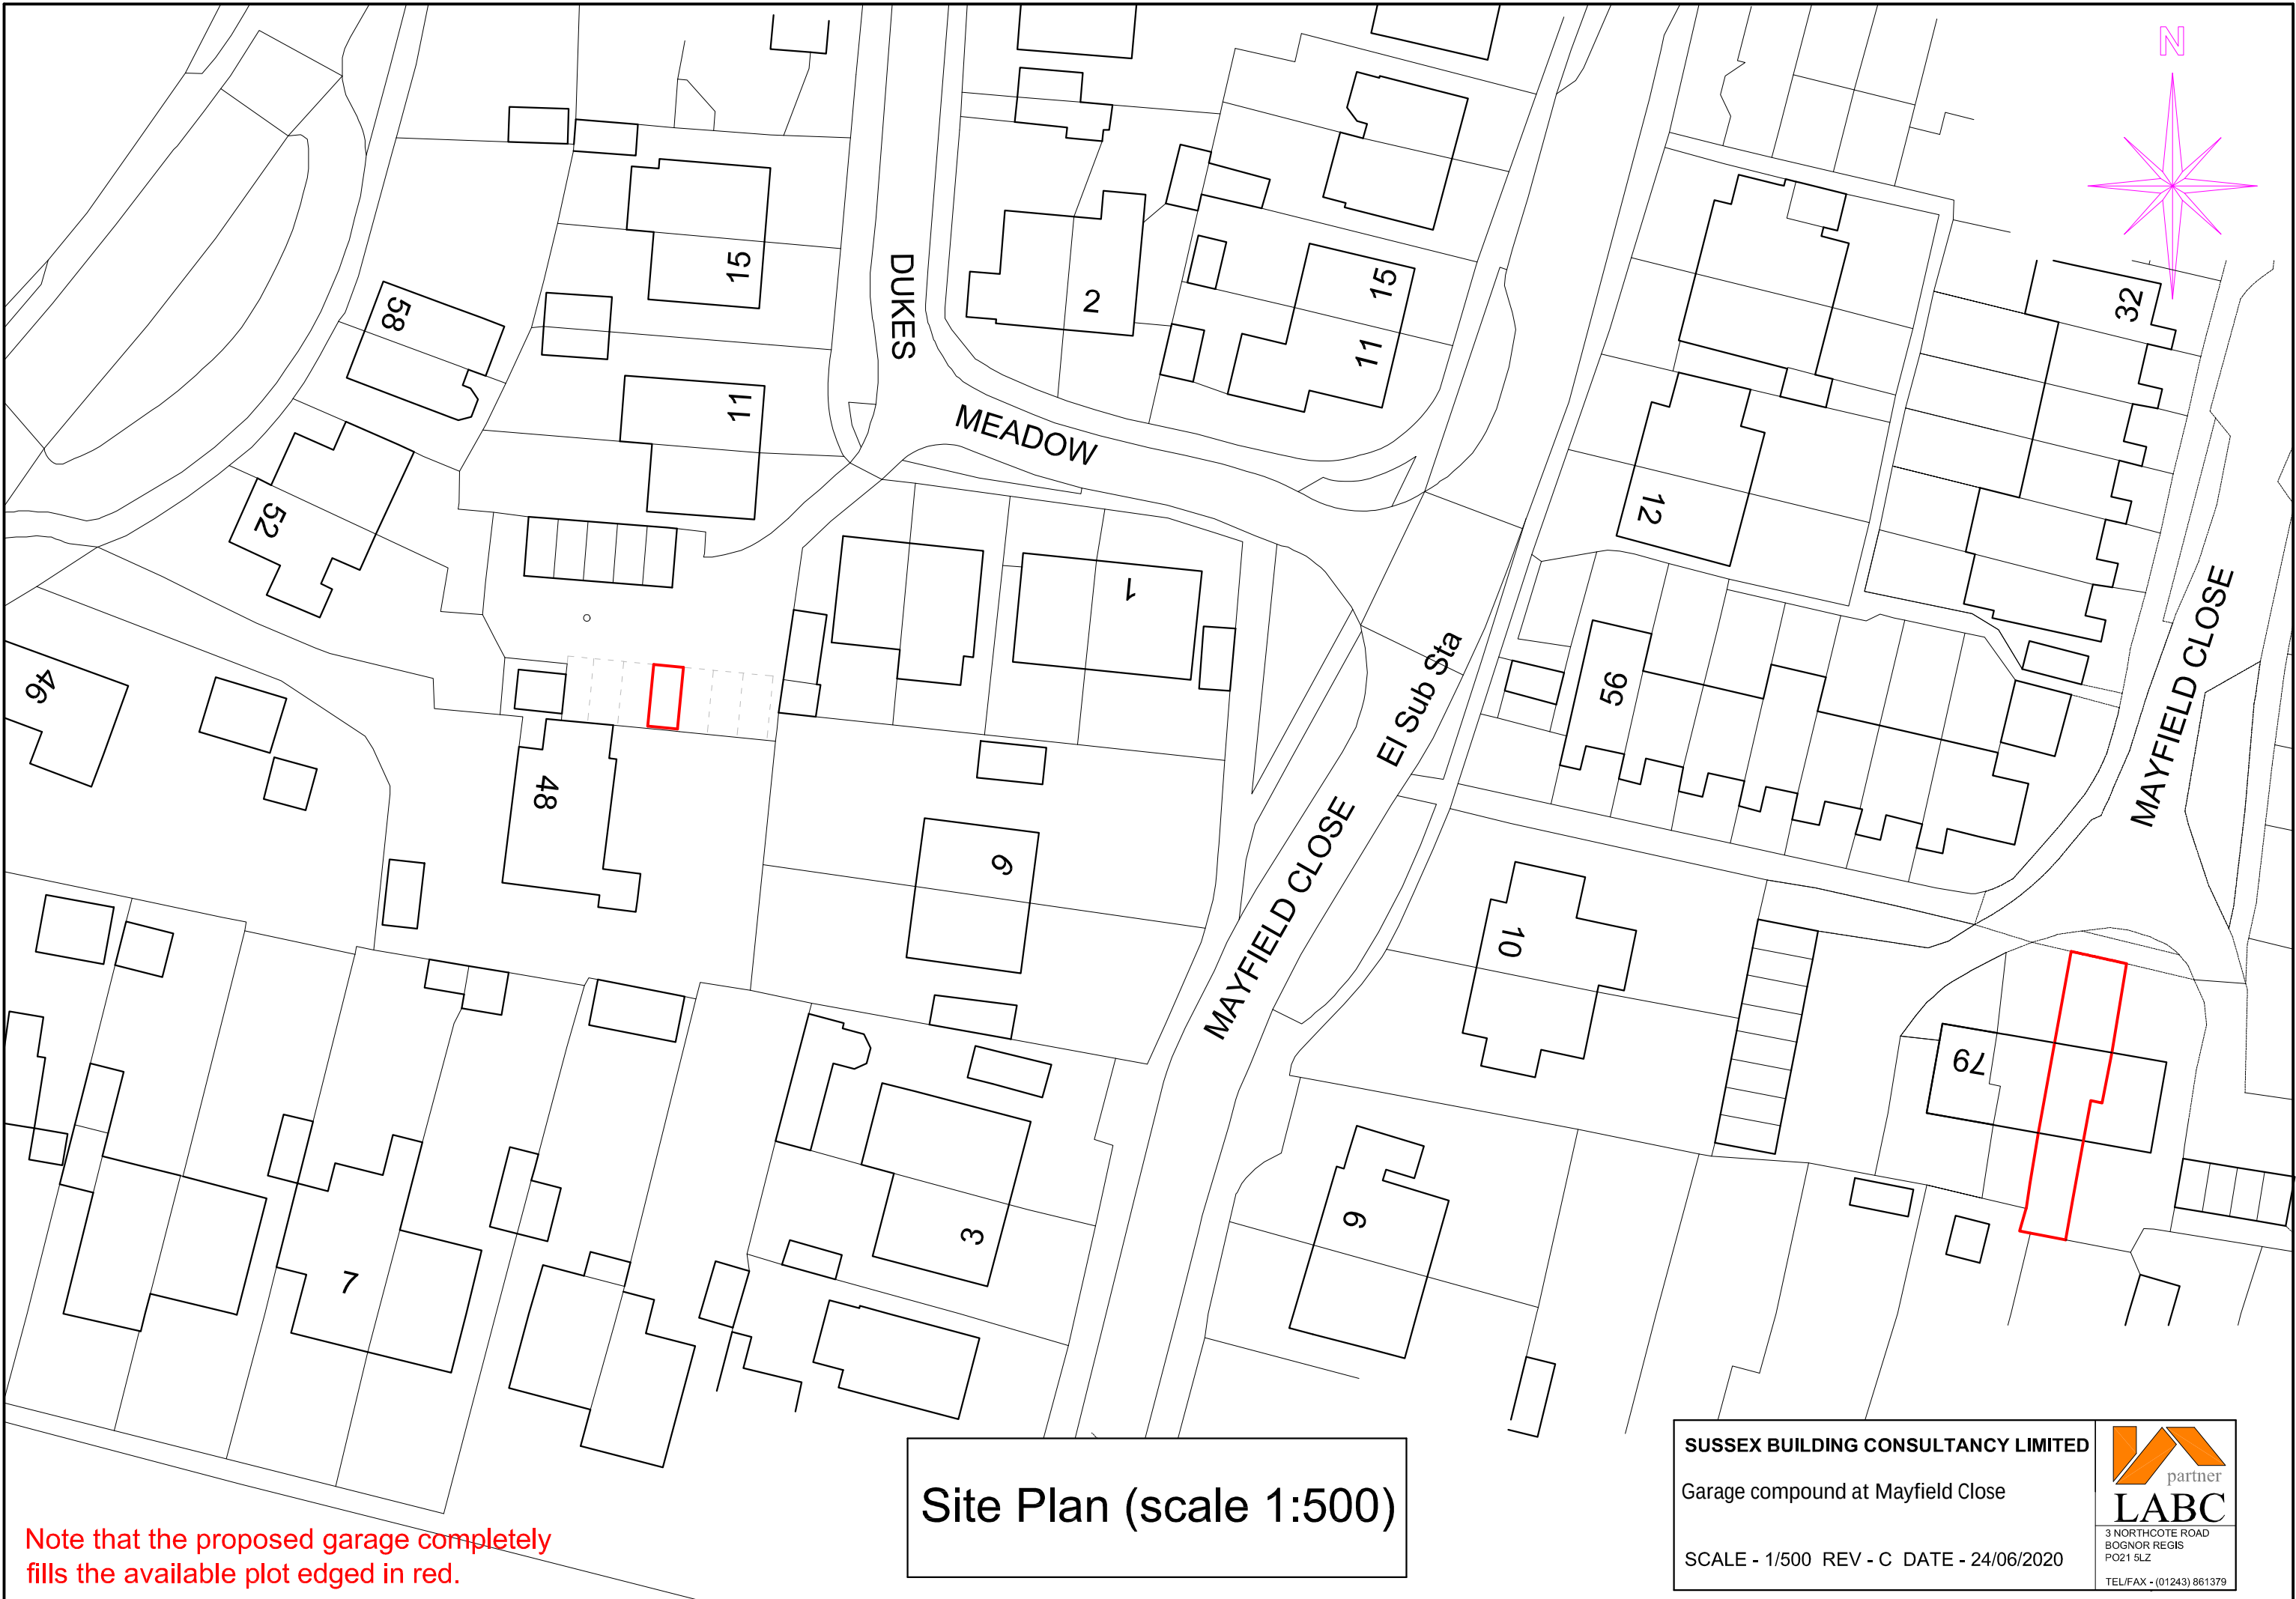

Note that the proposed garage completely fills the available plot edged in red.

Site Plan (scale 1:500)

SUSSEX BUILDING CONSULTANCY LIMITED Garage compound at Mayfield Close SCALE - 1/500 REV - C DATE - 24/06/2020		 LABC 3 NORTHCOTE ROAD BOGNOR REGIS PO21 5LZ TEL/FAX - (01243) 861379