

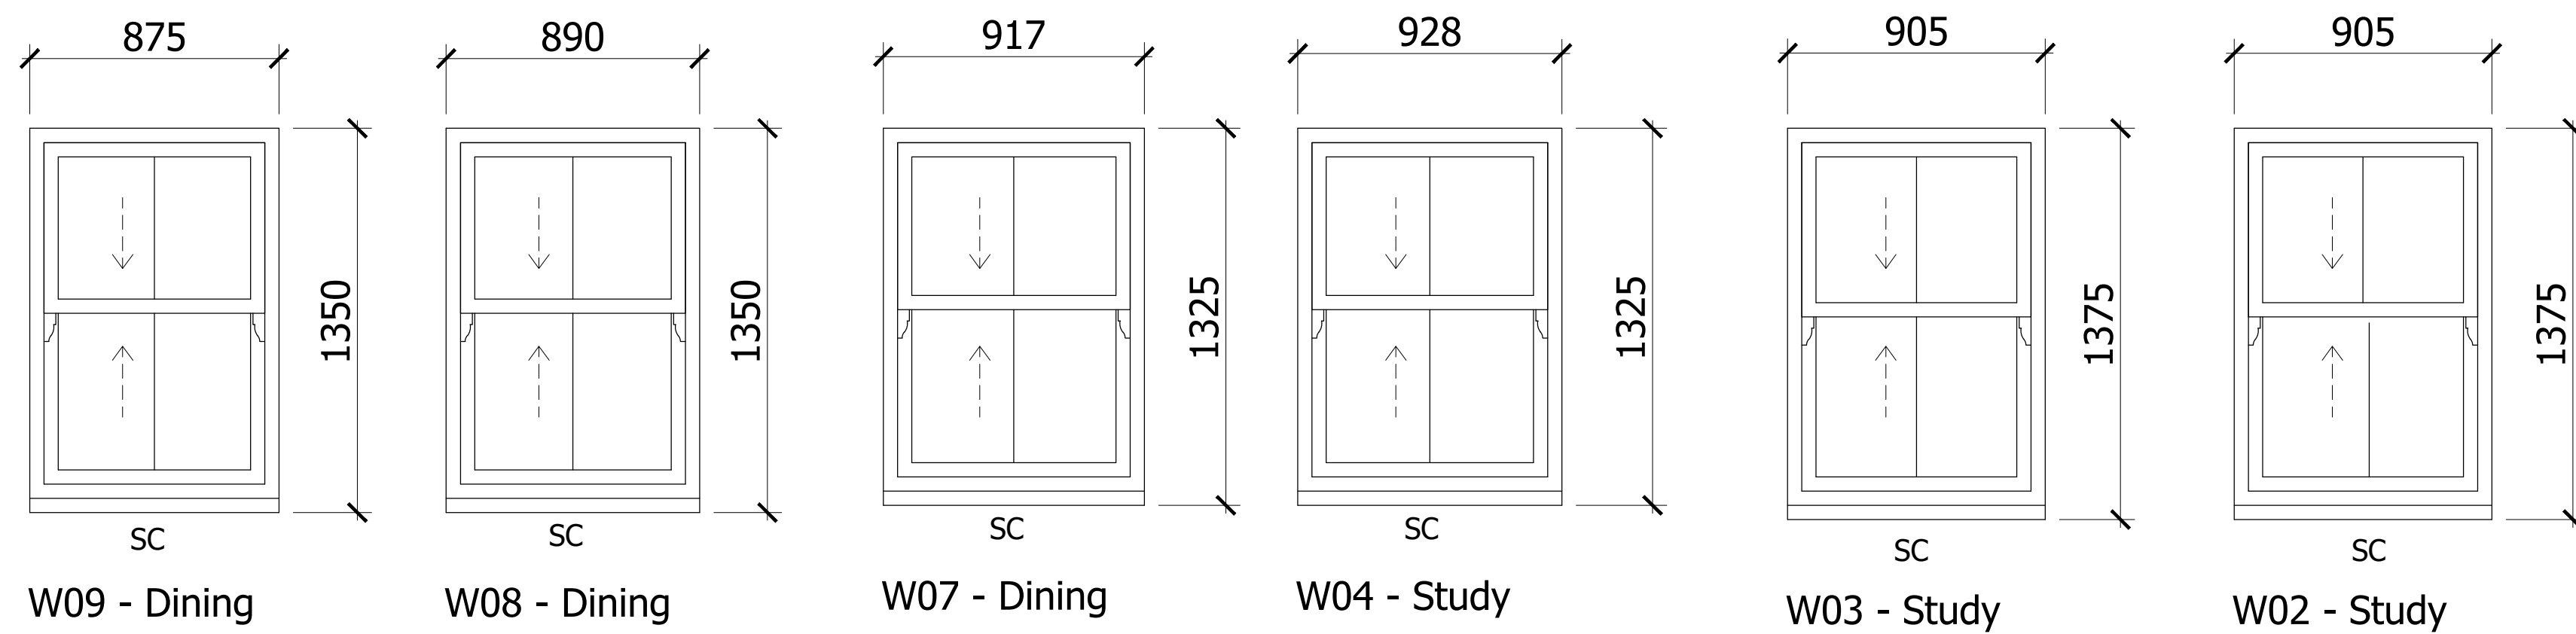
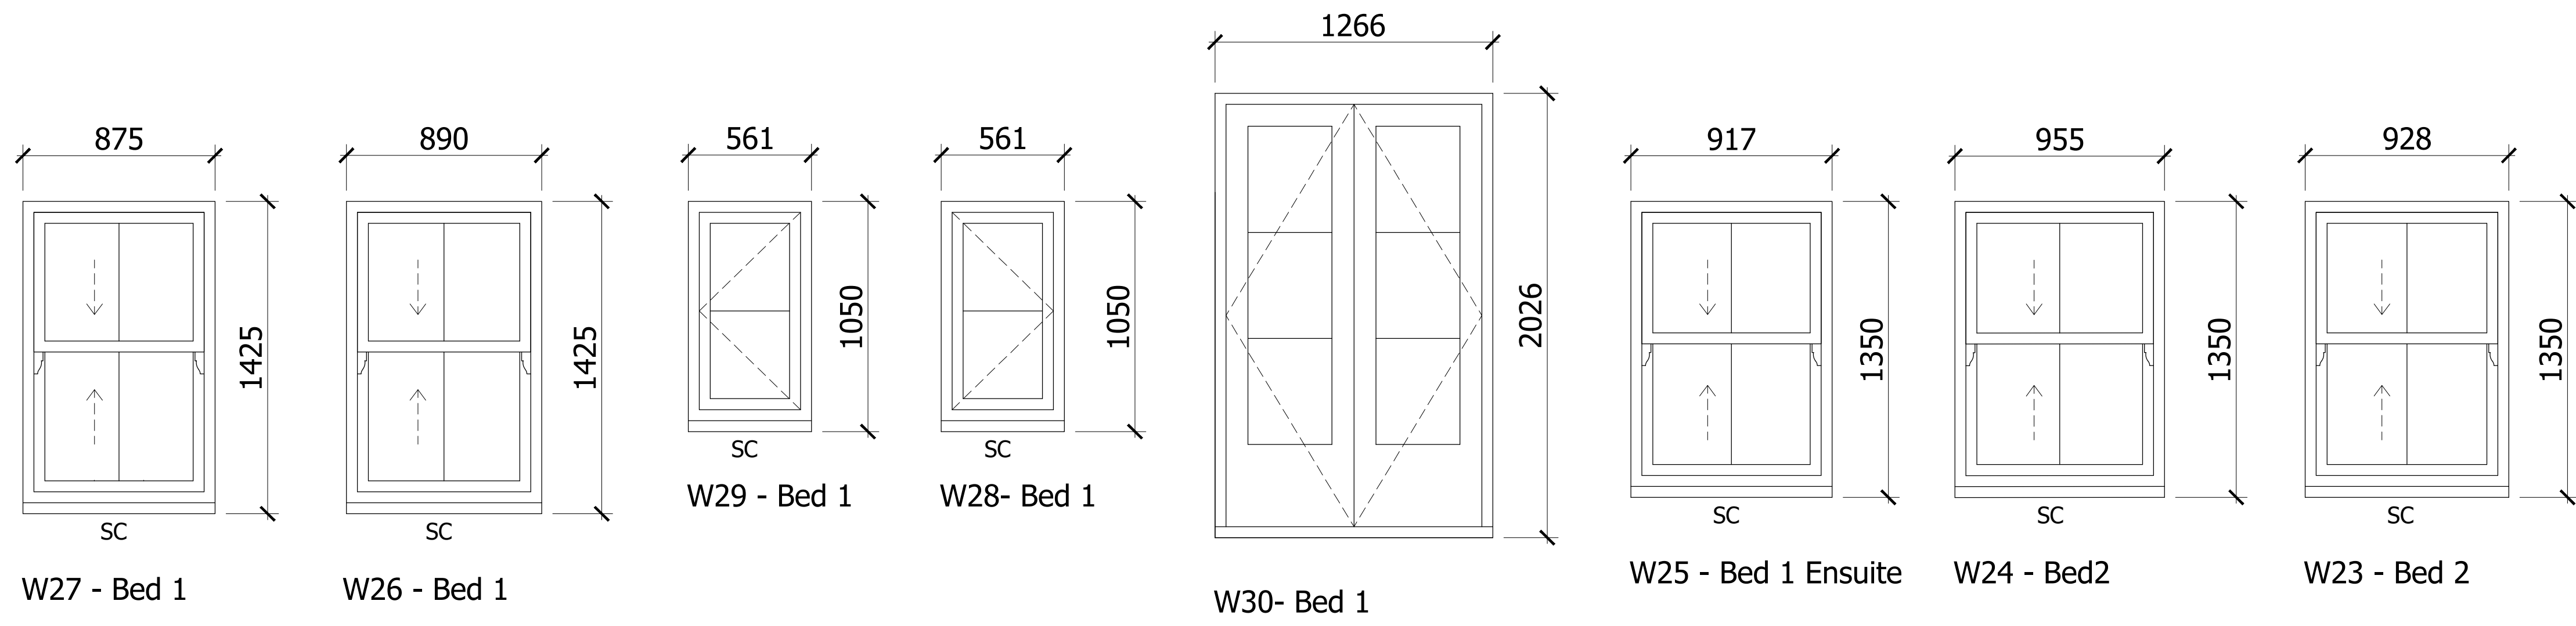
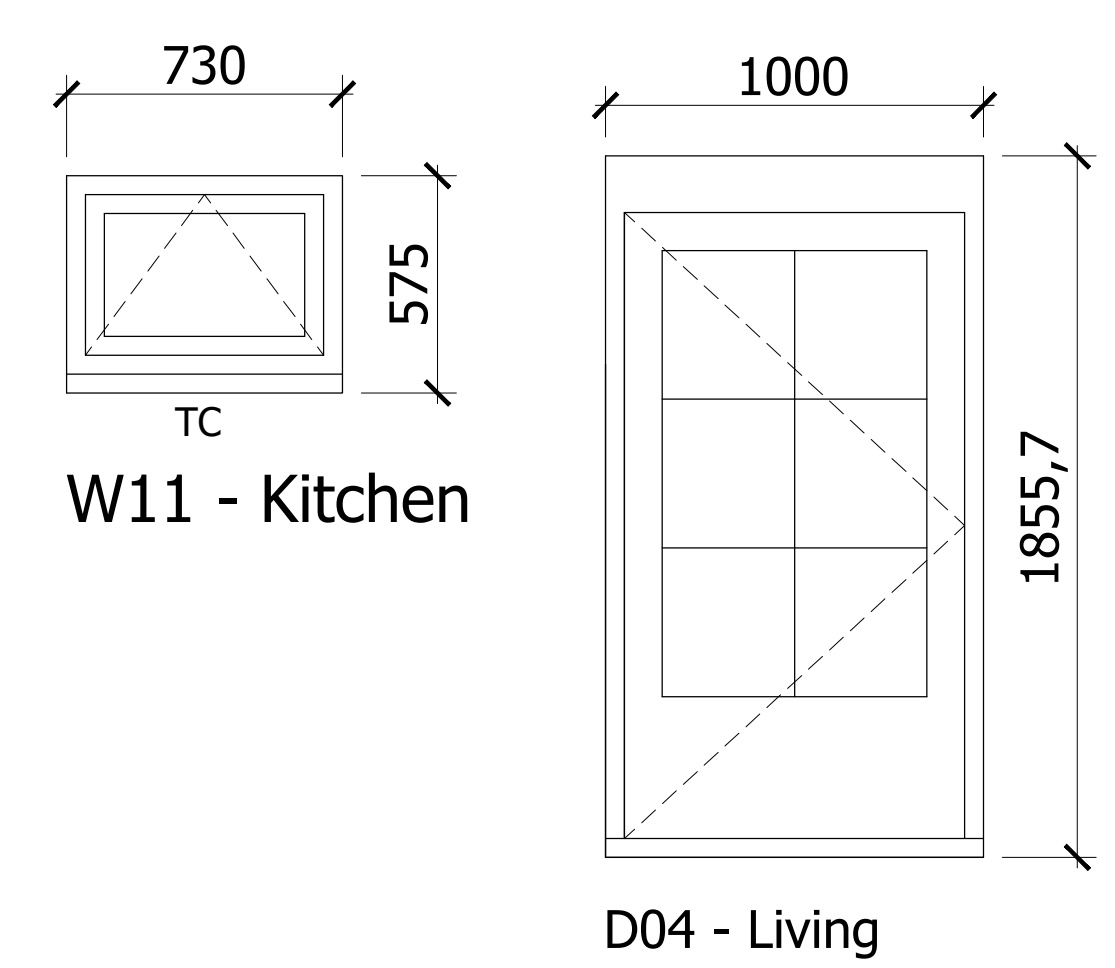
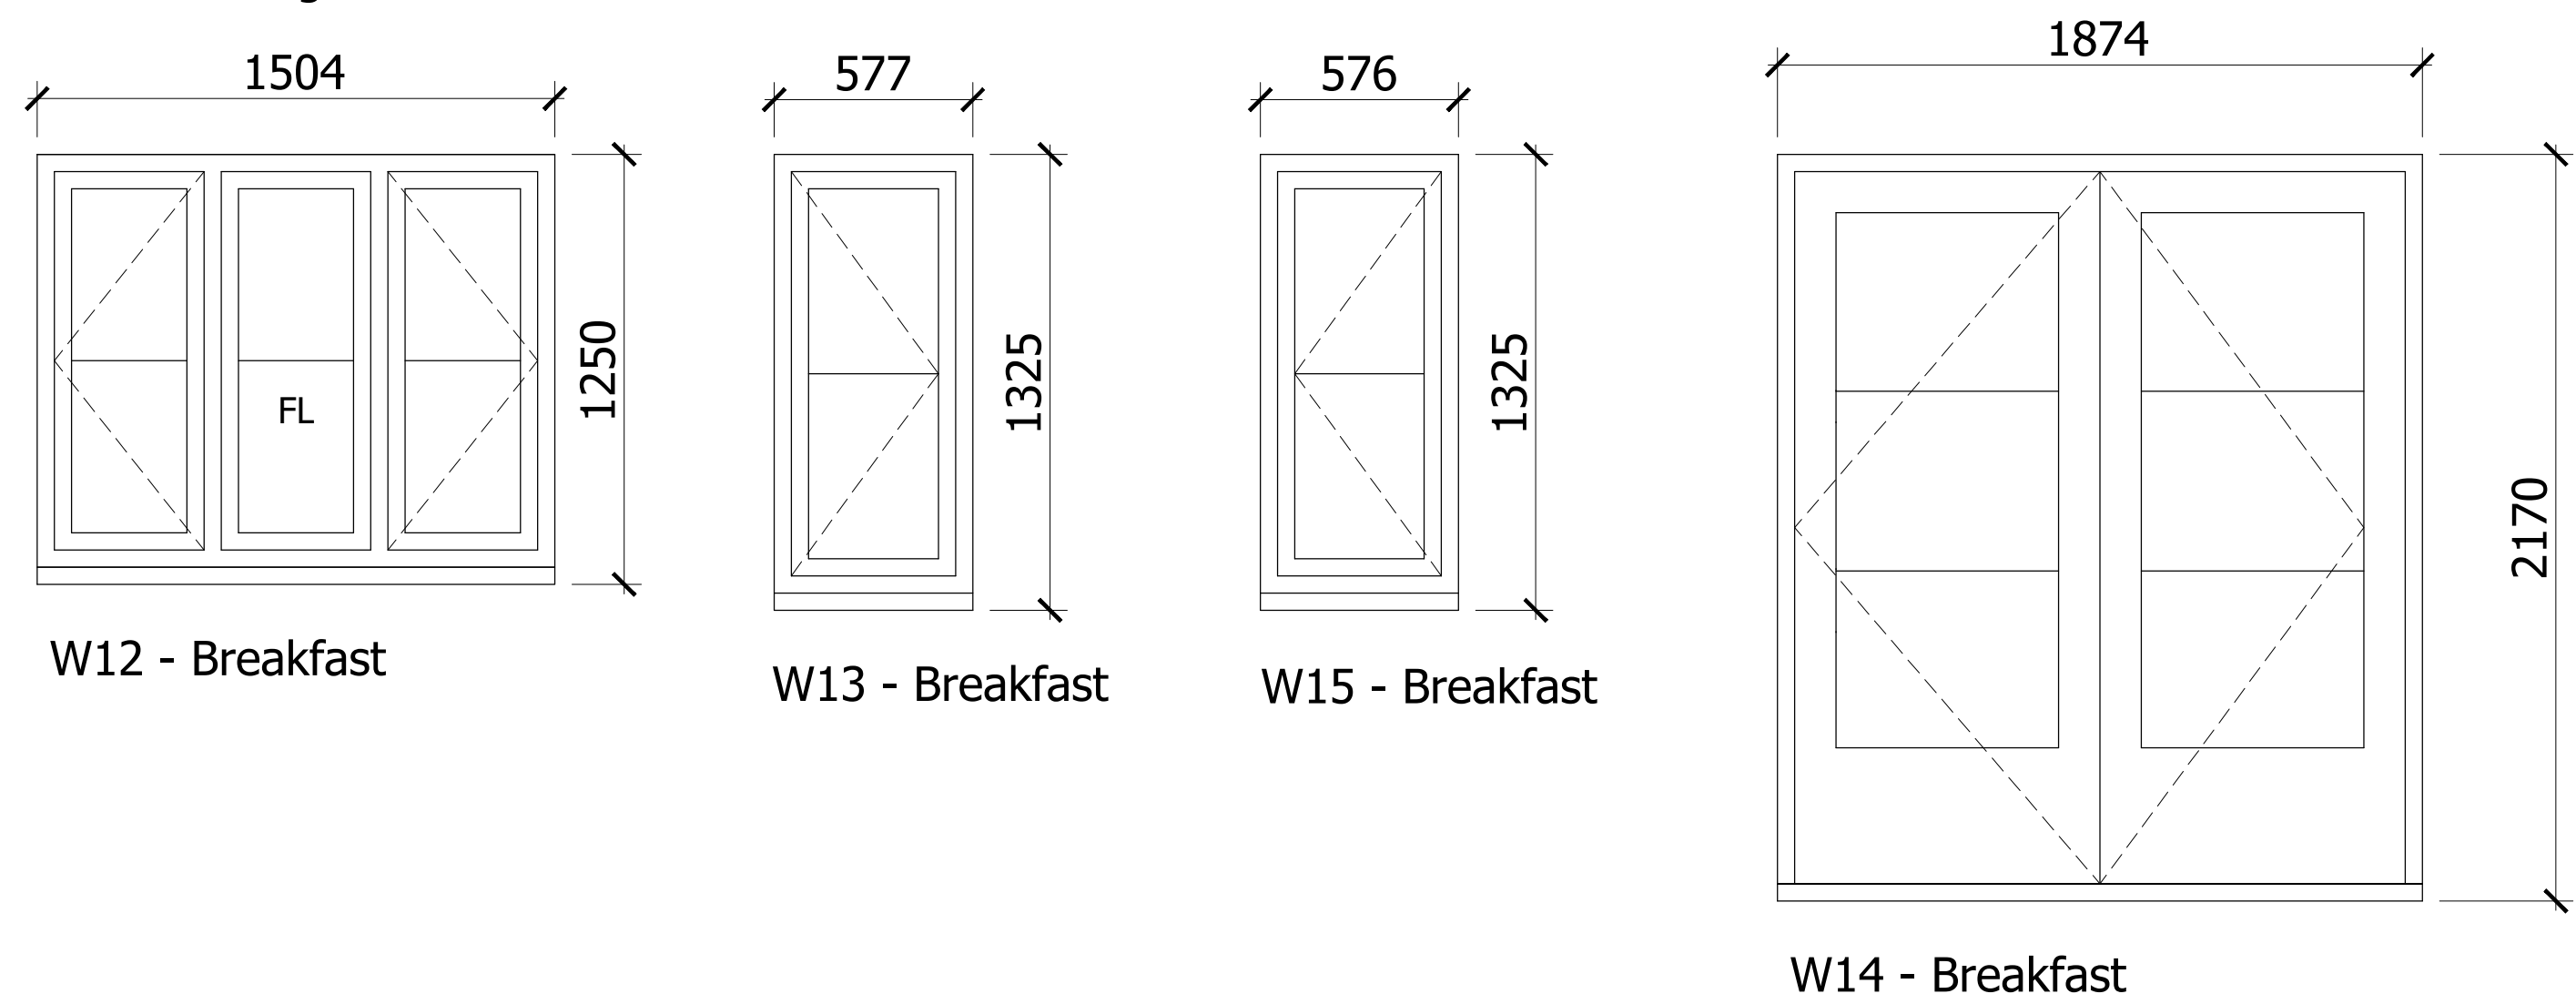


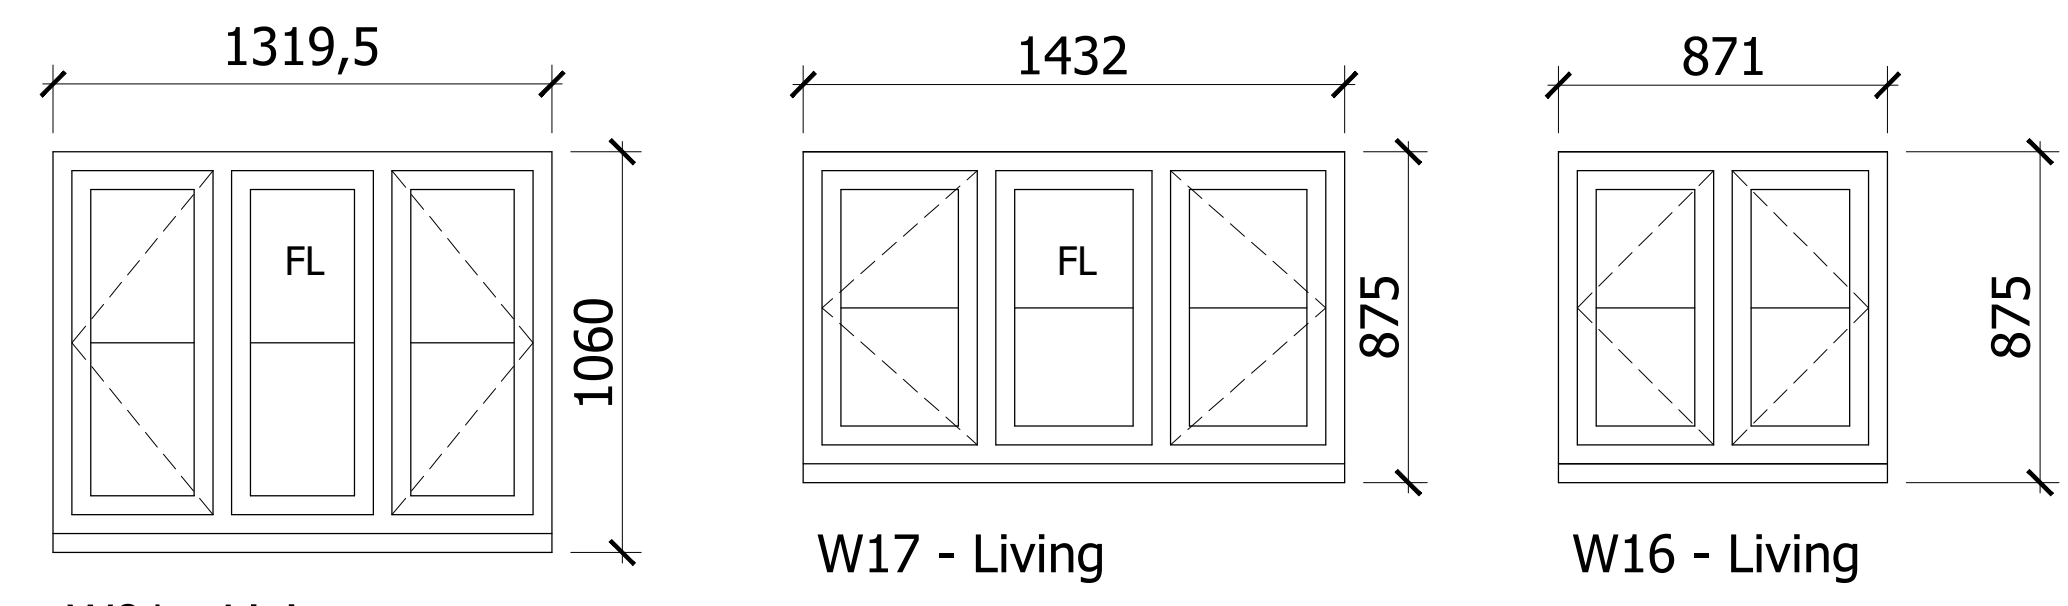

D01 - Hall - EXISTING
D02 - Kitchen - EXISTING
D03 - Kitchen - EXISTING
W05 - Hall - EXISTING
W06 - WC - EXISTING

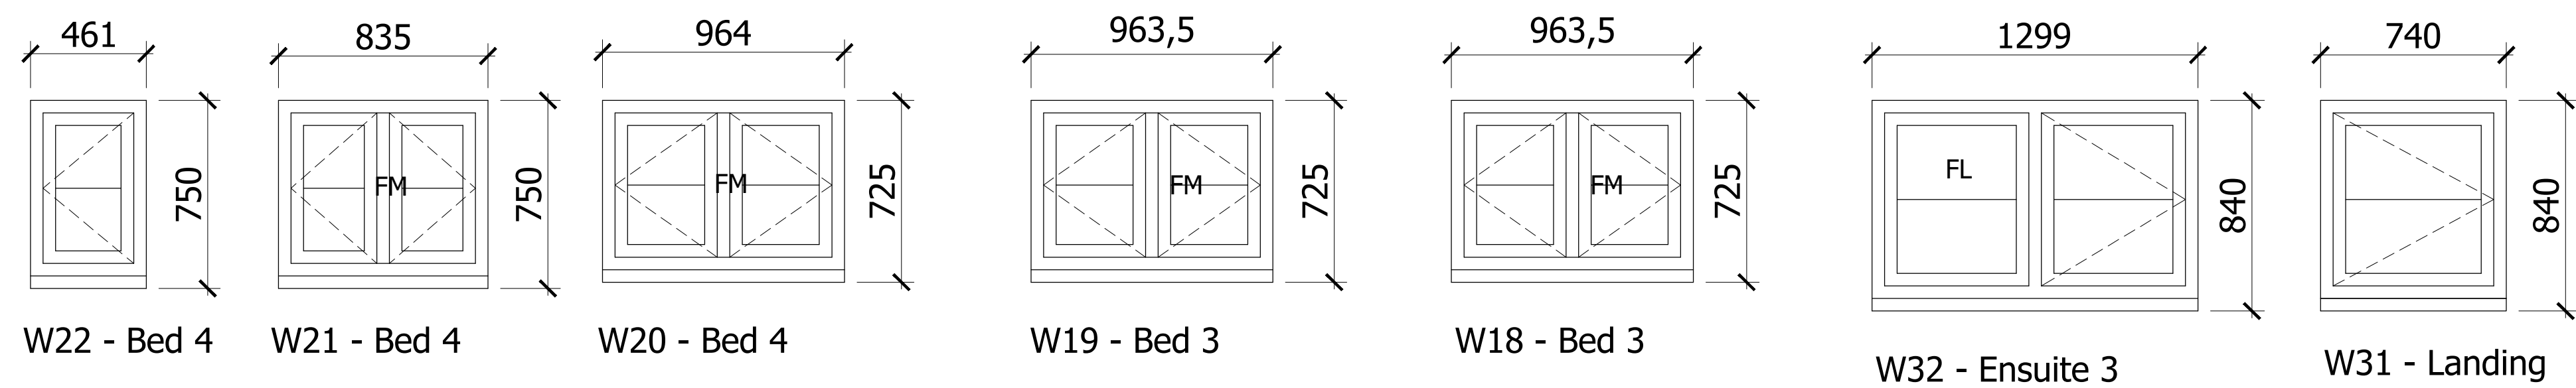


WINDOWS & EXTERNAL DOORS:

- FL = FIXED LIGHT
- FM = FLYING MULLION
- SC = STONE CILL
- TC = TILE CILL
- OB = OBSCURE GLAZED
- = INDICATES OPENING HINGED ON LEFT

- TIMBER PAINTED FRAME (COLOUR WHITE GLOSS) WITH PAINTED GLAZING BARS DOUBLE GLAZED 'A' RATED 4/20/4 WITH ARGON FILLED CAVITY WITH WARM EDGE SPACERS WITH SOFT COAT GLAZING.

- DIMENSIONS GIVEN ARE STRUCTURAL OPENINGS. WINDOW MANUFACTURER / CONTRACTOR TO CHECK ON SITE FORMED OPENINGS BEFORE MANUFACTURE AND TO ALLOW SUFFICIENT TOLERANCE FOR FITTING

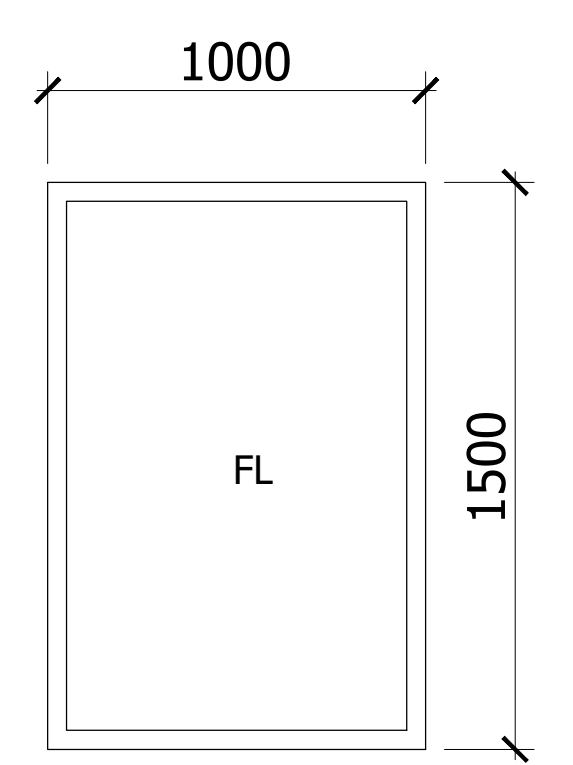

W33 - Kitchen Walk on Rooflight

- W33, W30 AND W11 PART OF CONSENTED APPLICATION. REPLACEMENT OF ALL OTHER WINDOWS / DOORS SHOWN ARE SUBJECT TO SEPARATE LISTED BUILDING APPLICATION.

C	Central glazing bar added to sash windows and W23 door	SCB	11/03/26
B	GLAZING BARS REMOVED SASH WINDOWS, W11 OPENING ROOFLIGHT SIZE, W23 OBSCURE, BOTTOM RAIL DOORS	SCB	19/02/26
REV.	AMENDMENT	BY	DATE

bayside
ARCHITECTURAL DESIGN LIMITED
19 Pyrford Close
Nyetimber, Bognor Regis
West Sussex PO21 3NL
Tel: 01243 263320
studio@bayside-architectural.co.uk
www.bayside-architectural.co.uk

CLIENT'S NAME
Mr & Mrs Bell

JOB TITLE
**Little Welbourne
Pagham**

DRAWING TITLE
Proposed Window / Door Schedule

SCALE@A1	1:20	DATE	01/26
JOB NO	049	DRAWING NO	C-10
STATUS	BUILDING REGS	DRAWN	SCB

DO NOT SCALE FROM THIS DRAWING EXCEPT FOR PLANNING PURPOSES ONLY.
ALL DIMENSIONS MUST BE CHECKED ON SITE BY CONTRACTOR. ANY DISCREPANCIES SHOULD BE HIGHLIGHTED AS SOON AS POSSIBLE FOR CONFIRMATION BEFORE WORK PROCEEDS.
ALL DIMENSIONS ARE IN MILLIMETERS. IF IN DOUBT ASK.