



Existing Plan & Elevations

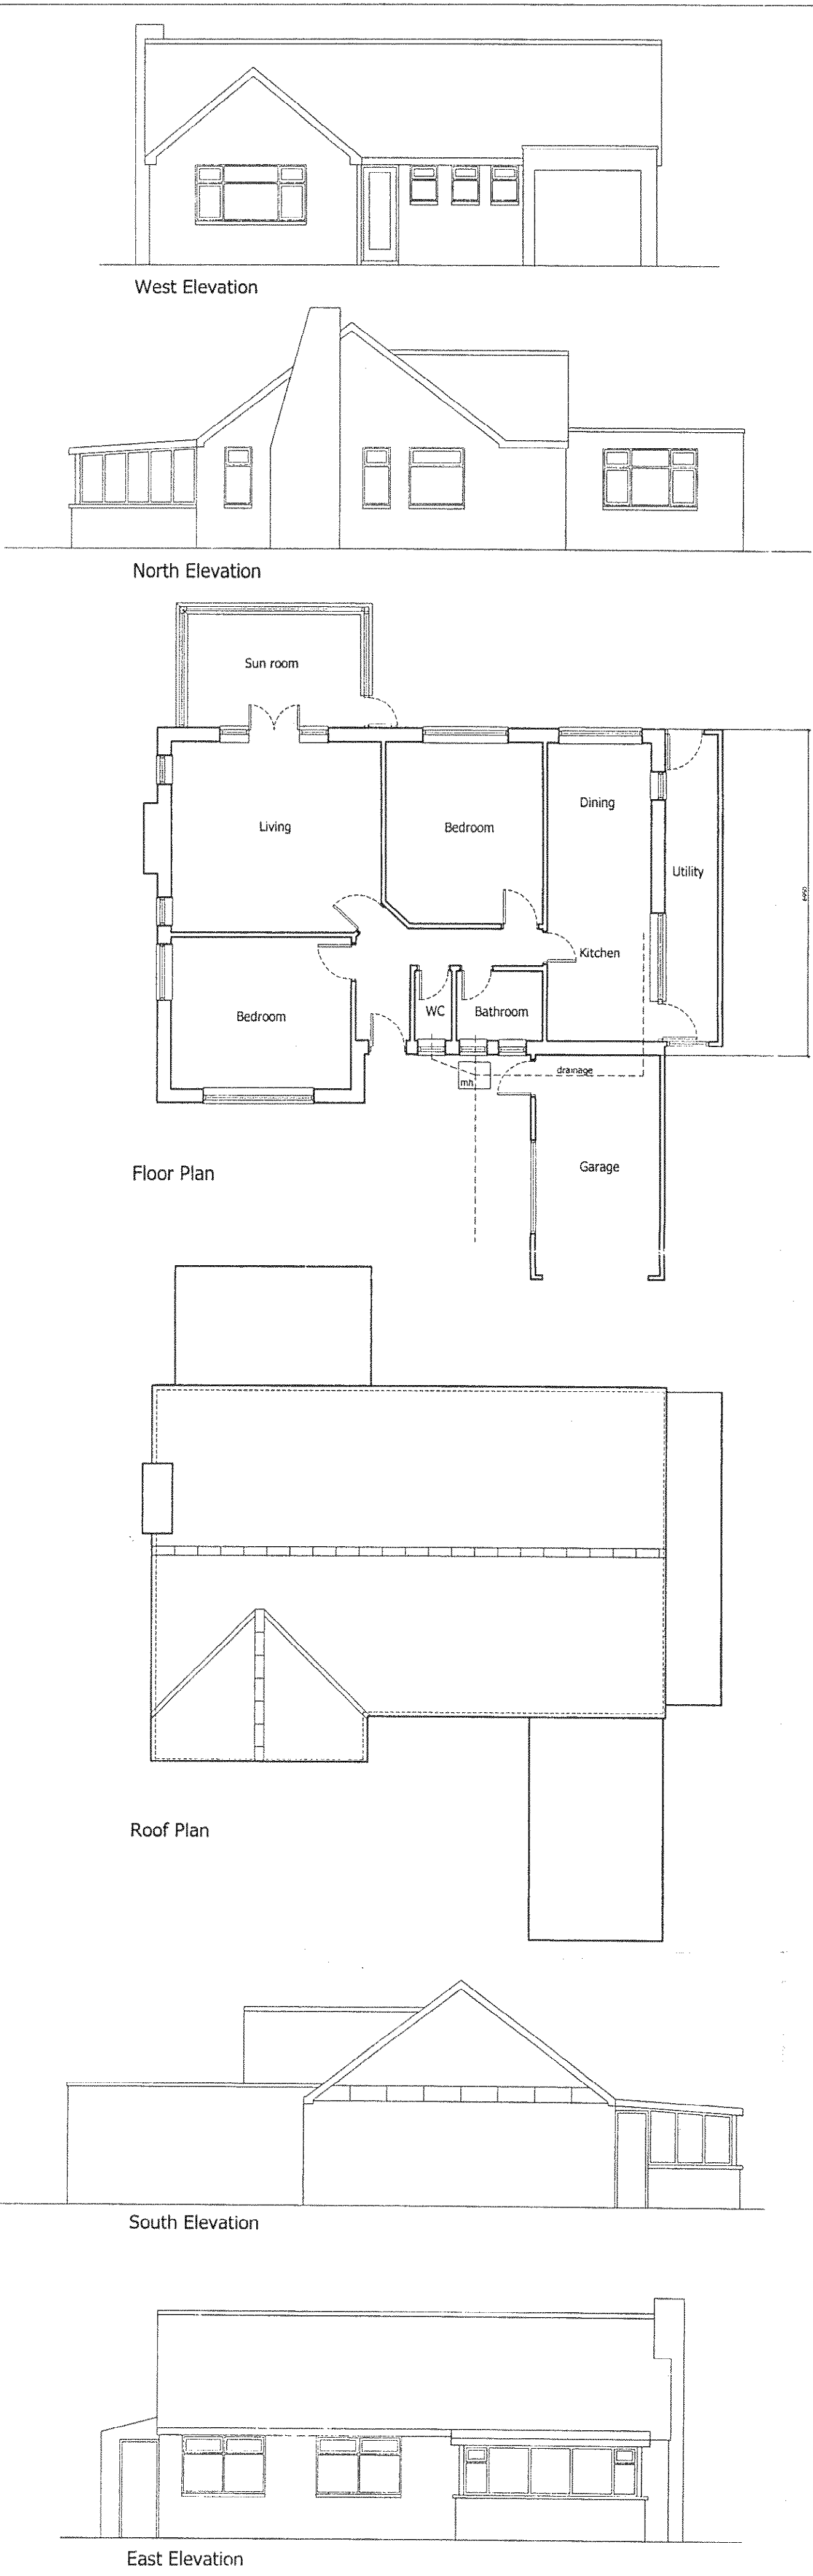

Proposed Plan & Elevations

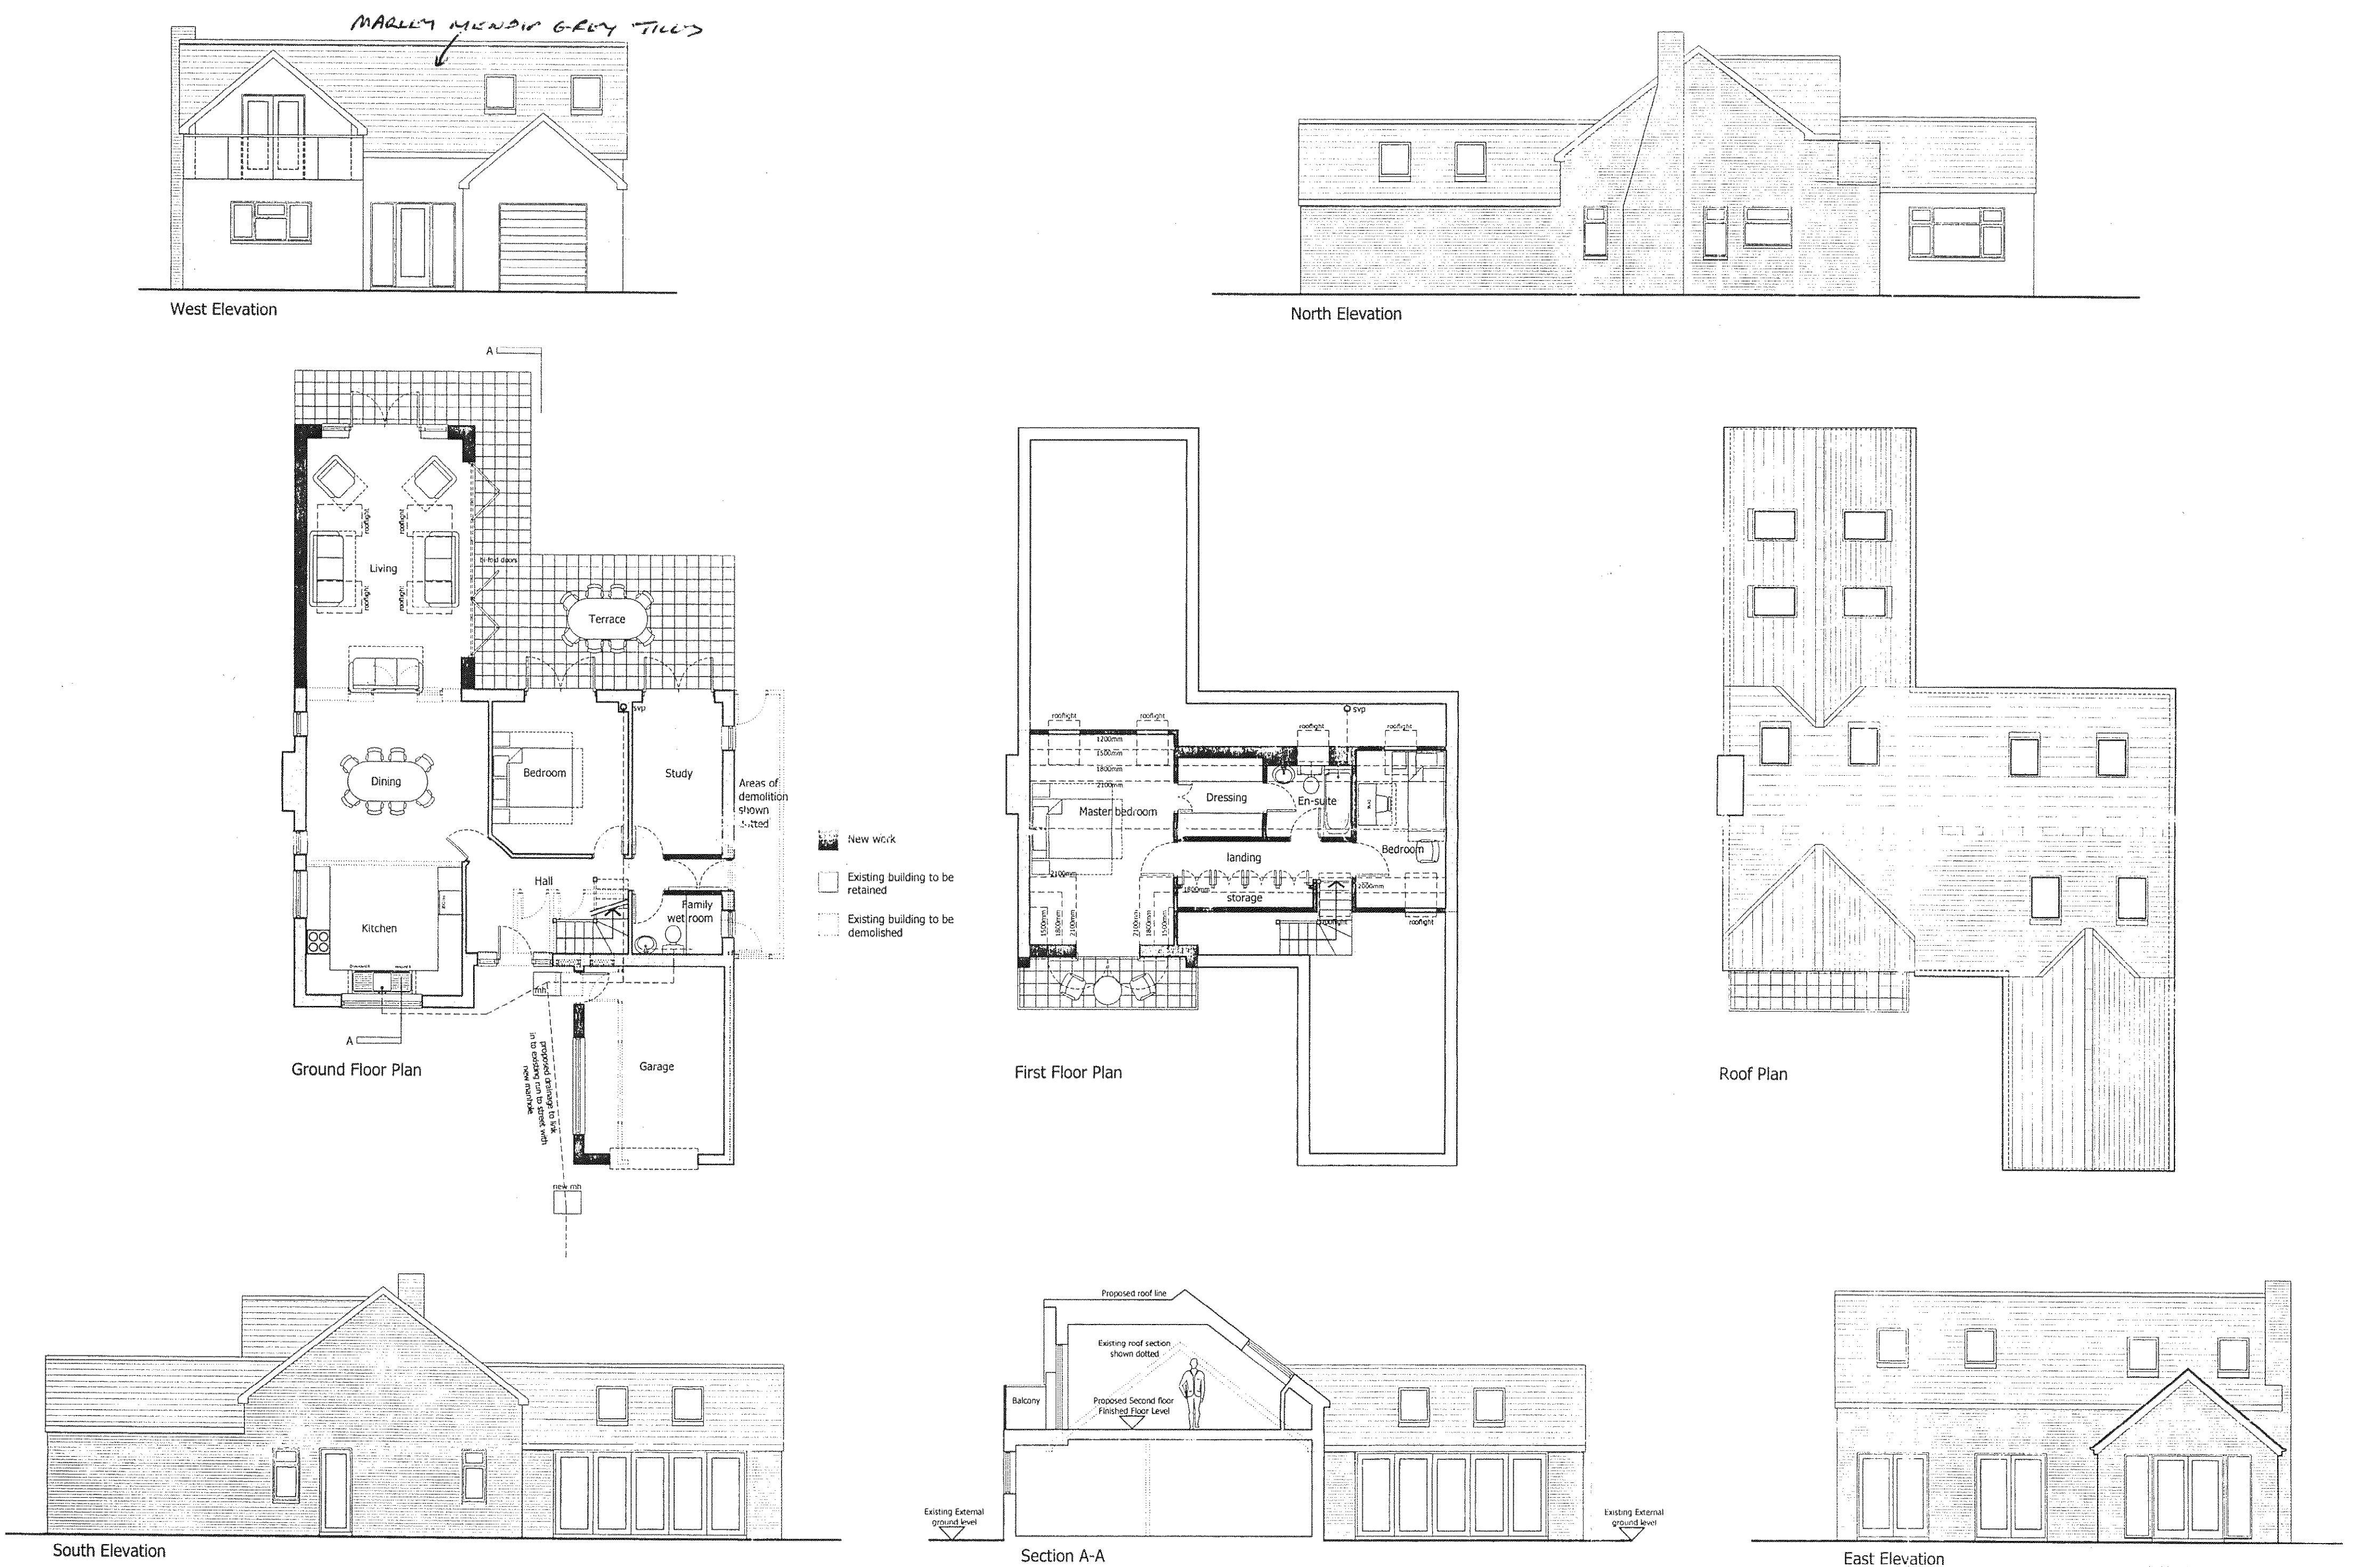

DO NOT SCALE FROM THIS DRAWING EXCEPT FOR PLANNING PURPOSES ONLY.

ALL DIMENSIONS RELATING TO SUB-CONTRACTOR OR SUPPLIERS WORK MUST BE CHECKED ON SITE AND AGREED BETWEEN THE GENERAL CONTRACTOR & THE SUB-CONTRACTORS / SUPPLIERS. ALL DIMENSIONS ARE IN MILLIMETERS. IF IN DOUBT ASK.

ALL WORKS OR MATERIALS INDICATED ON THE DRAWING ARE TO BE TO THE LATEST BRITISH STANDARDS AND ARE TO BE CARRIED OUT IN ACCORDANCE WITH THE RELEVANT CODES OF PRACTICE OR RECOGNIZED TRADE ASSOCIATIONS RECOMMENDATIONS & PUBLICATIONS.

REV.	AMENDMENT	BY	DATE
A	Alterations to floor plans & elevations as requested by the client.	RE	12-05-10
B	Alternative arrangement of East Elevation incorporating glazed gable to extension	RE	12-05-10
C	Remove glazed gable, re-instate internal partition, lower extension roof, adjust main bedroom rooflights, re-adjust balcony, remove fanlights,	RE	13-05-10

ARUN DISTRICT COUNCIL

No.	P	57	10
-----	---	----	----

Received

Project
12 Pagham Road
Bognor Regis

Drawing
Existing & Proposed
Floor plans & Elevations

Date
21.09.09

Scales
1:100 @ A1

Drawn by
IT

Status
Current

Revision
C

— the —
SEAMAN
PARTNERSHIP
Ltd

UNIT 2, MARTINS BARN, BIRDHAM ROAD
CHICHESTER, WEST SUSSEX, PO20 7BX
TEL 01243 514131 FAX 01243 511488
office @ the-seaman-partnership.co.uk
w.w.the-seaman-partnership.co.uk