

ORIGINAL SIZE OF THIS DRAWING IS A1



Front Elevation (Units 5 & 6)




Rear Elevation (Units 5 & 6)




Side Elevation (Unit 6)





Side Elevation (Unit 5)

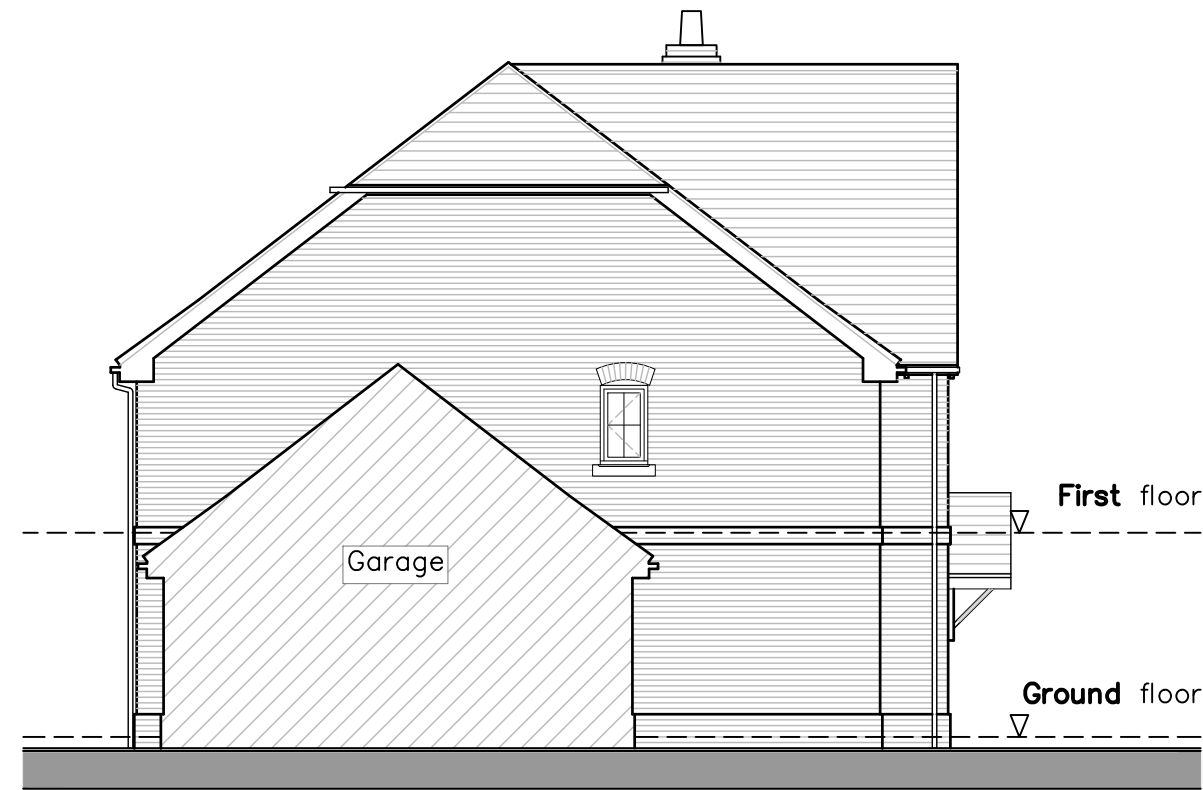

Cross Section @ Garages (Unit 5)

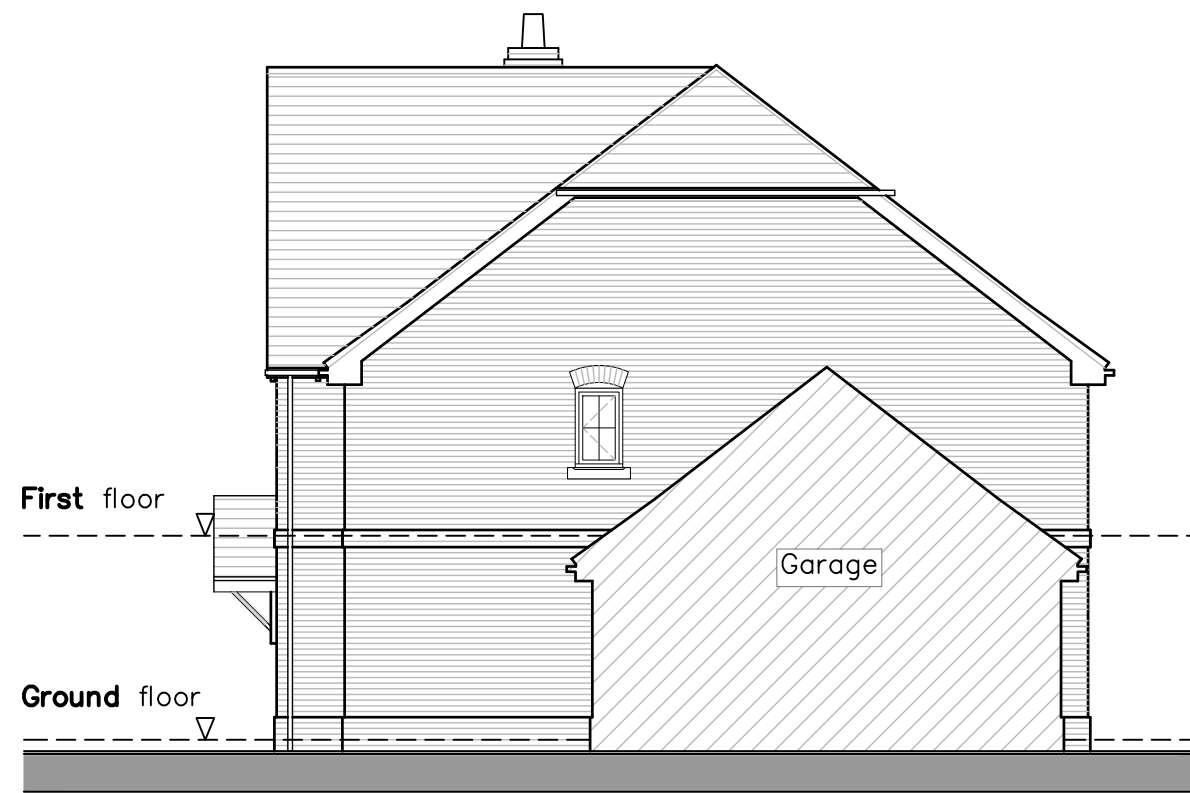

Cross Section @ Garages (Unit 6)

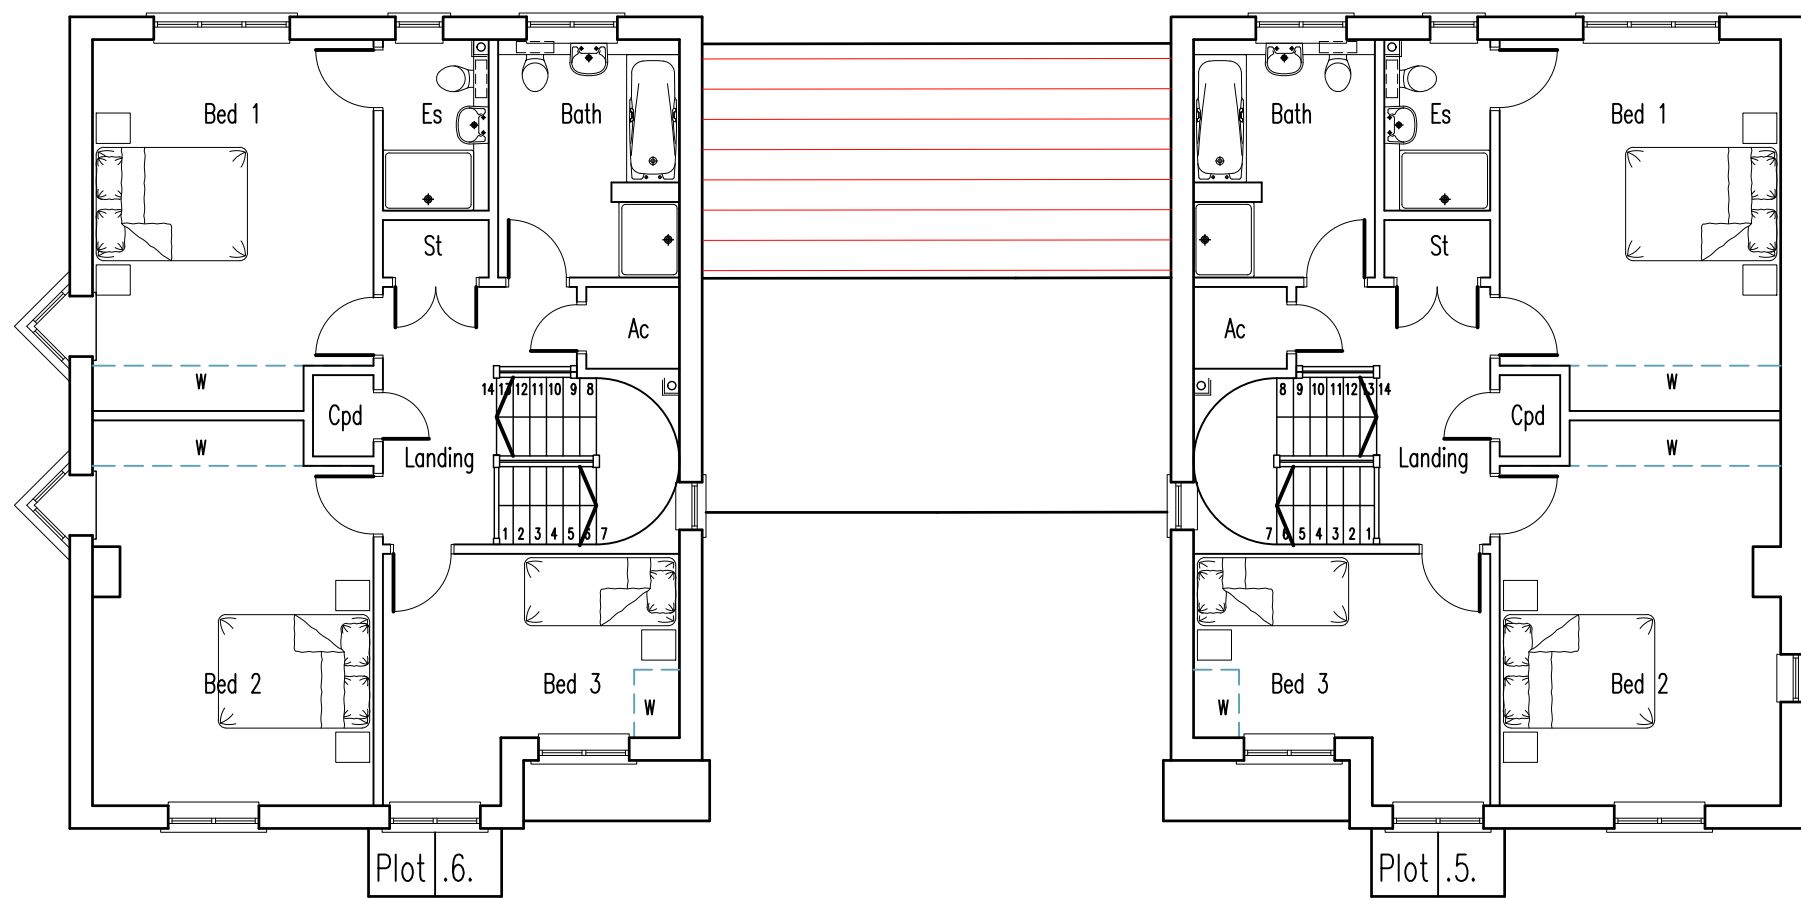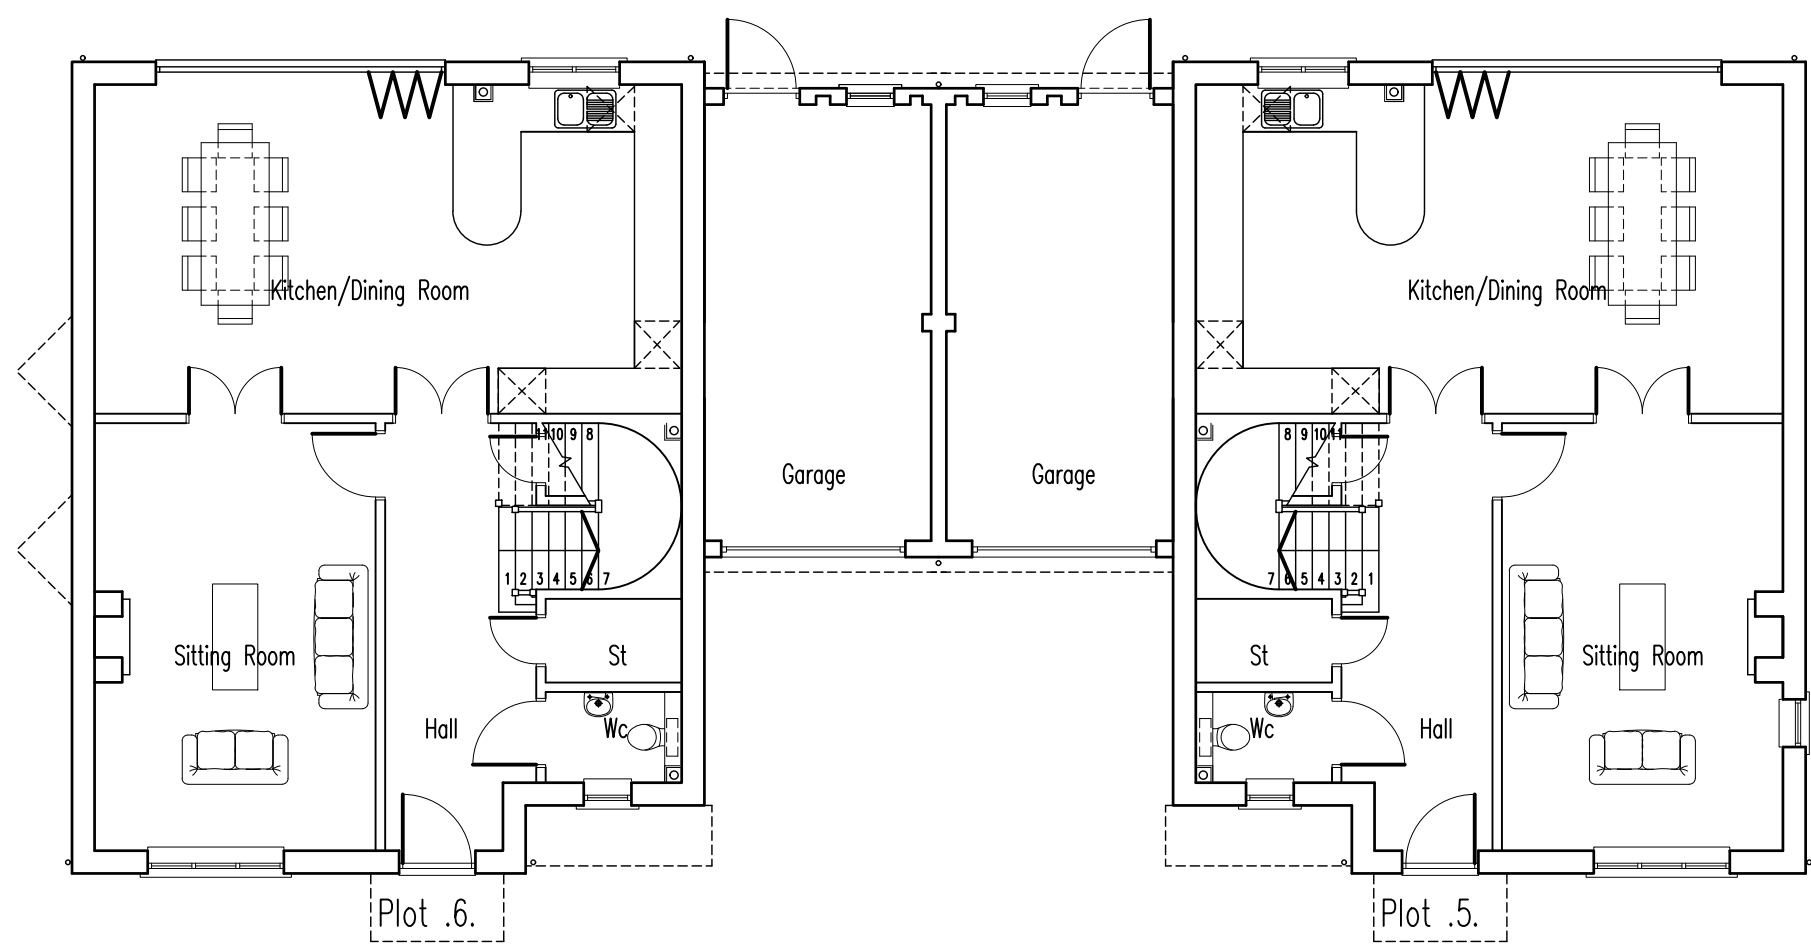

NOTES: 1. DO NOT SCALE FROM THIS DRAWING (EXCEPT FOR PLANNING APPLICATION PURPOSES). 2. ALL DIMENSIONS AND LEVELS TO BE CHECKED ON SITE BEFORE CARRYING OUT WORK. 3. ALL DISCREPANCIES TO BE REPORTED TO THE ARCHITECT BEFORE CARRYING OUT WORK. 4. READ WITH OTHER CONTRACT DOCUMENTS 5. IF IN DOUBT ASK. COPY RIGHT & OWNERSHIP OF THIS DRAWING AND THE DESIGN OF THE BUILDING SHOWN ON THIS DRAWING IS VESTED IN THE ARCHITECTS WHOSE PRIOR WRITTEN CONSENT IS REQUIRED FOR ITS USE, REPRODUCTION OR FOR COPYING TO ANY THIRD PARTY.

E-mail michael@admarchitects.co.uk
web site www.admarchitects.co.uk

PROJECT Ingenook	CLIENT Honour
DRAWING TITLE House Types 5 and 6 (mirrored)	COMPUTER FILE NAME DWG.DWG
	ORIGINAL SIZE OF THIS DRAWING IS A1
	DRAWING NUMBER
DRAWN DCH	CHECKED MB
DATE Mar '18	SCALE - AS SCALE RODS 1:100
PROJECT NUMBER 1594	ACTUAL DRAWING NUMBER 08
REVISION -	REVISION -
TRINITY, STRETTON, CHICHESTER, WEST SUSSEX, PO18 0LA, UNITED KINGDOM.	TEL 01243 771166

© COPYRIGHT - ALL RIGHTS RESERVED

ARCHITECTS
DESIGN
&
MANAGEMENT

ADMA DISTRICT COUNCIL 199818PL