

ORIGINAL SIZE OF THIS DRAWING IS A1




Front Elevation (Units 8 & 9)




Rear Elevation (Units 8 & 9)




Side Elevation (Unit 9)

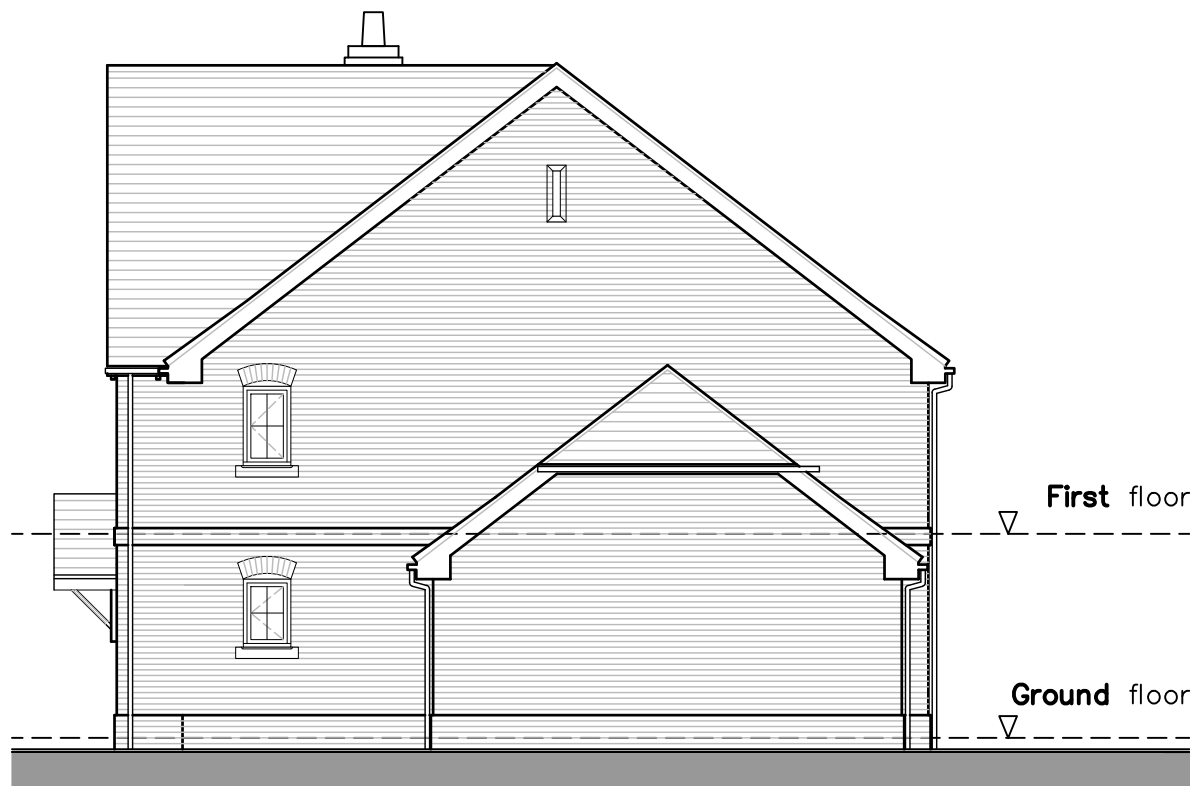

Side Elevation (Unit 8)

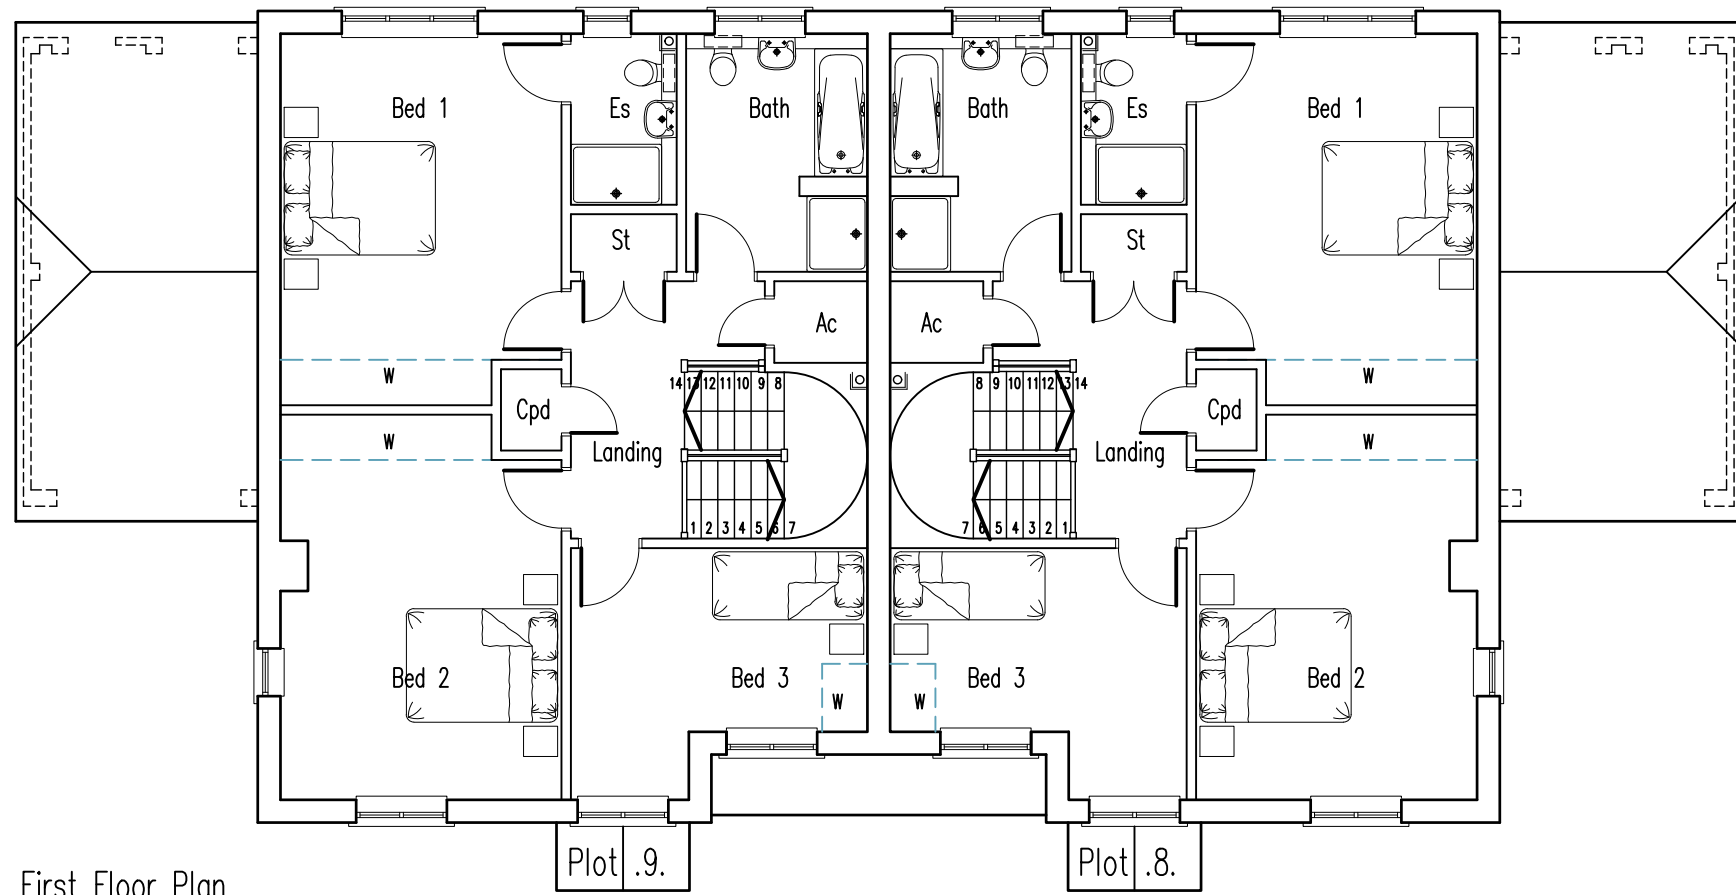

First Floor Plan

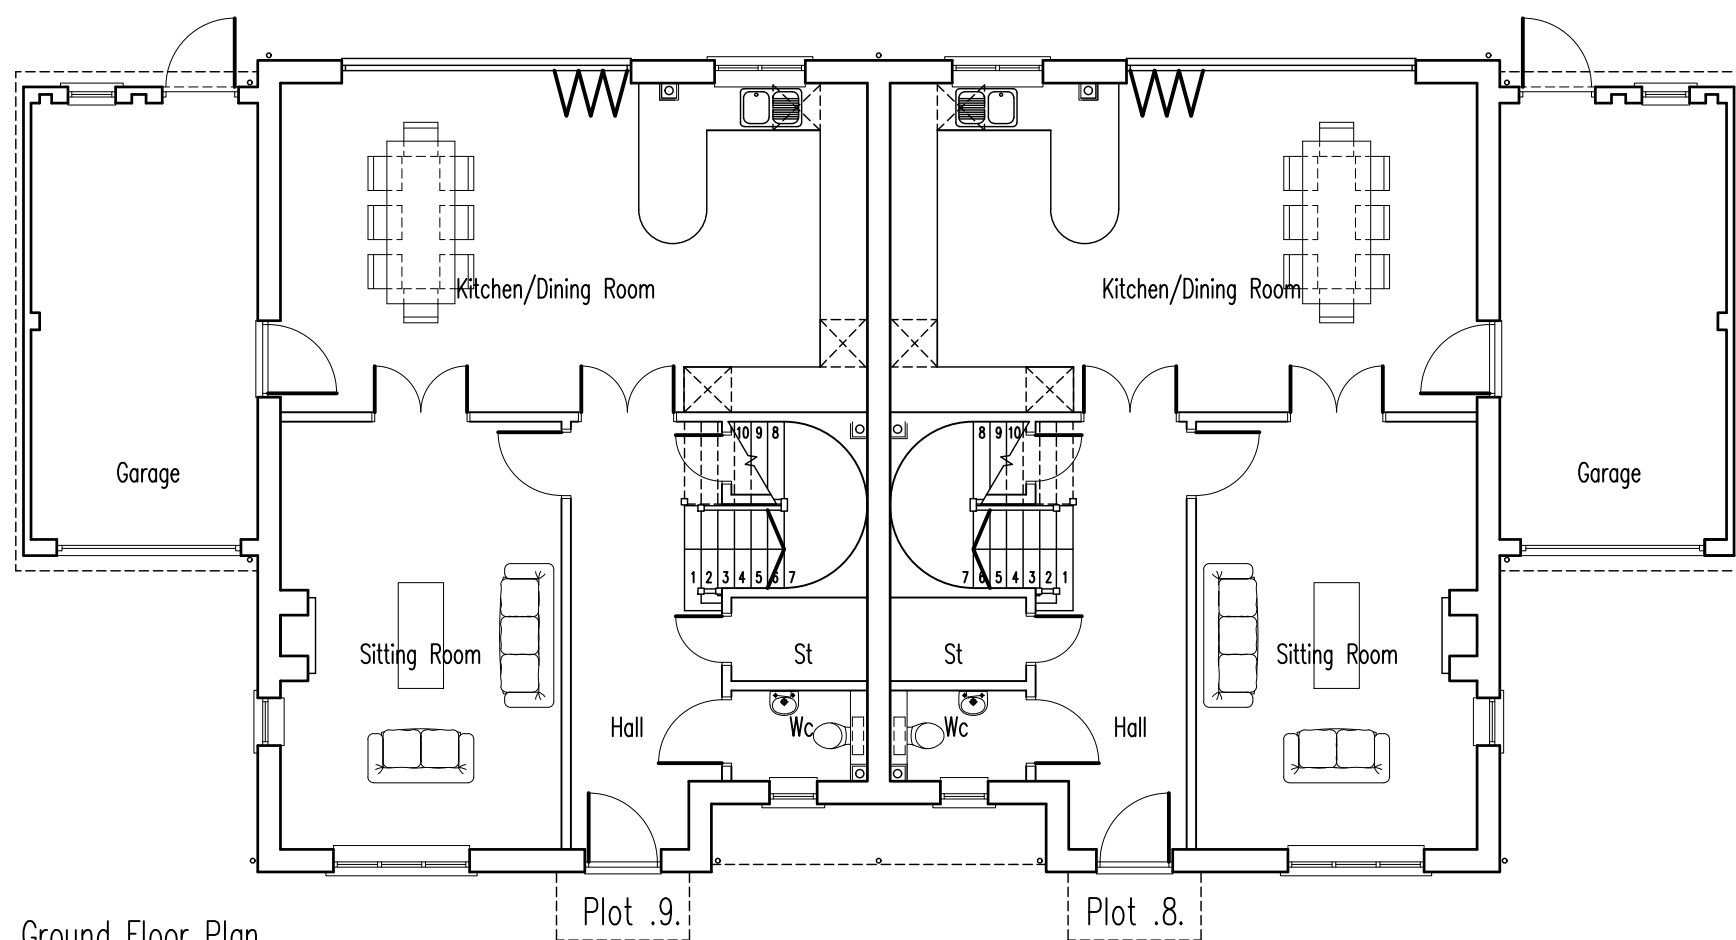

Ground Floor Plan

E-mail michael@admarchitects.co.uk
web site www.admarchitects.co.uk

PROJECT Inglenook				CLIENT Honour			
DRAWING TITLE House Types 8 & 9				COMPUTER FILE NAME DWG.DWG			
				ORIGINAL SIZE OF THIS DRAWING IS A1			
				DRAWING NUMBER			
DRAWN	CHECKED	DATE	SCALE	PROJECT NUMBER	ACTUAL DRAWING NUMBER	REVISION	
DCH	MB	Mar '18	1:100	1594	09	-	
TRINITY, STRETINGTON, CHICHESTER, WEST SUSSEX, PO18 0LA, UNITED KINGDOM.				TEL: 01243 771166			

© COPYRIGHT - ALL RIGHTS RESERVED

ARCHITECTS
DESIGN
&
MANAGEMENT

NOTES: 1. DO NOT SCALE FROM THIS DRAWING (EXCEPT FOR PLANNING APPLICATION PURPOSES). 2. ALL DIMENSIONS AND LEVELS TO BE CHECKED ON SITE BEFORE CARRYING OUT WORK.
3. ALL DISCREPANCIES TO BE REPORTED TO THE ARCHITECT BEFORE CARRYING OUT WORK. 4. READ WITH OTHER CONTRACT DOCUMENTS 5. IF IN DOUBT ASK.
COPY RIGHT & OWNERSHIP OF THIS DRAWING AND THE DESIGN OF THE BUILDING SHOWN ON THIS DRAWING IS VESTED IN THE ARCHITECTS WHOSE PRIOR WRITTEN
CONSENT IS REQUIRED FOR ITS USE, REPRODUCTION OR FOR COPYING TO ANY THIRD PARTY.

ADMA JUSTICE COUNCIL 199818PL