


10, SPRINGFIELD, Bognor Regis, PO21 3LB

EXISTING REAR ELEVATION

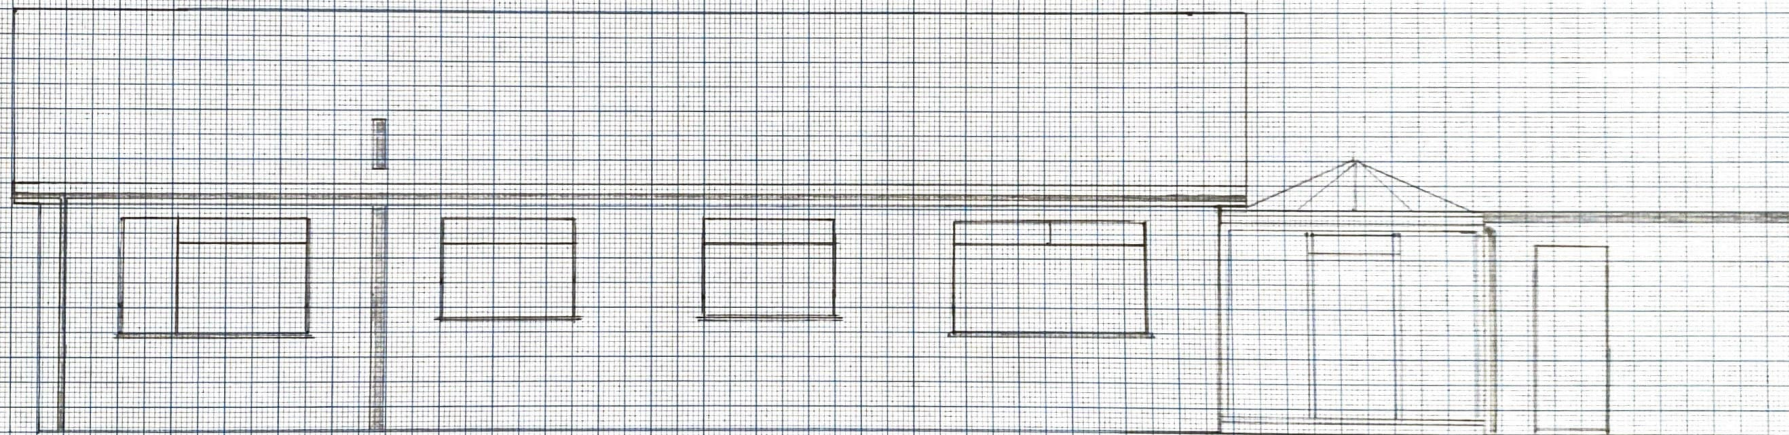

1:50



14/05/2026

SCALE 1:50