


10, SPRINGFIELD, BOGNOR REGIS, PO21 3LB

PROPOSED REAR ELEVATION

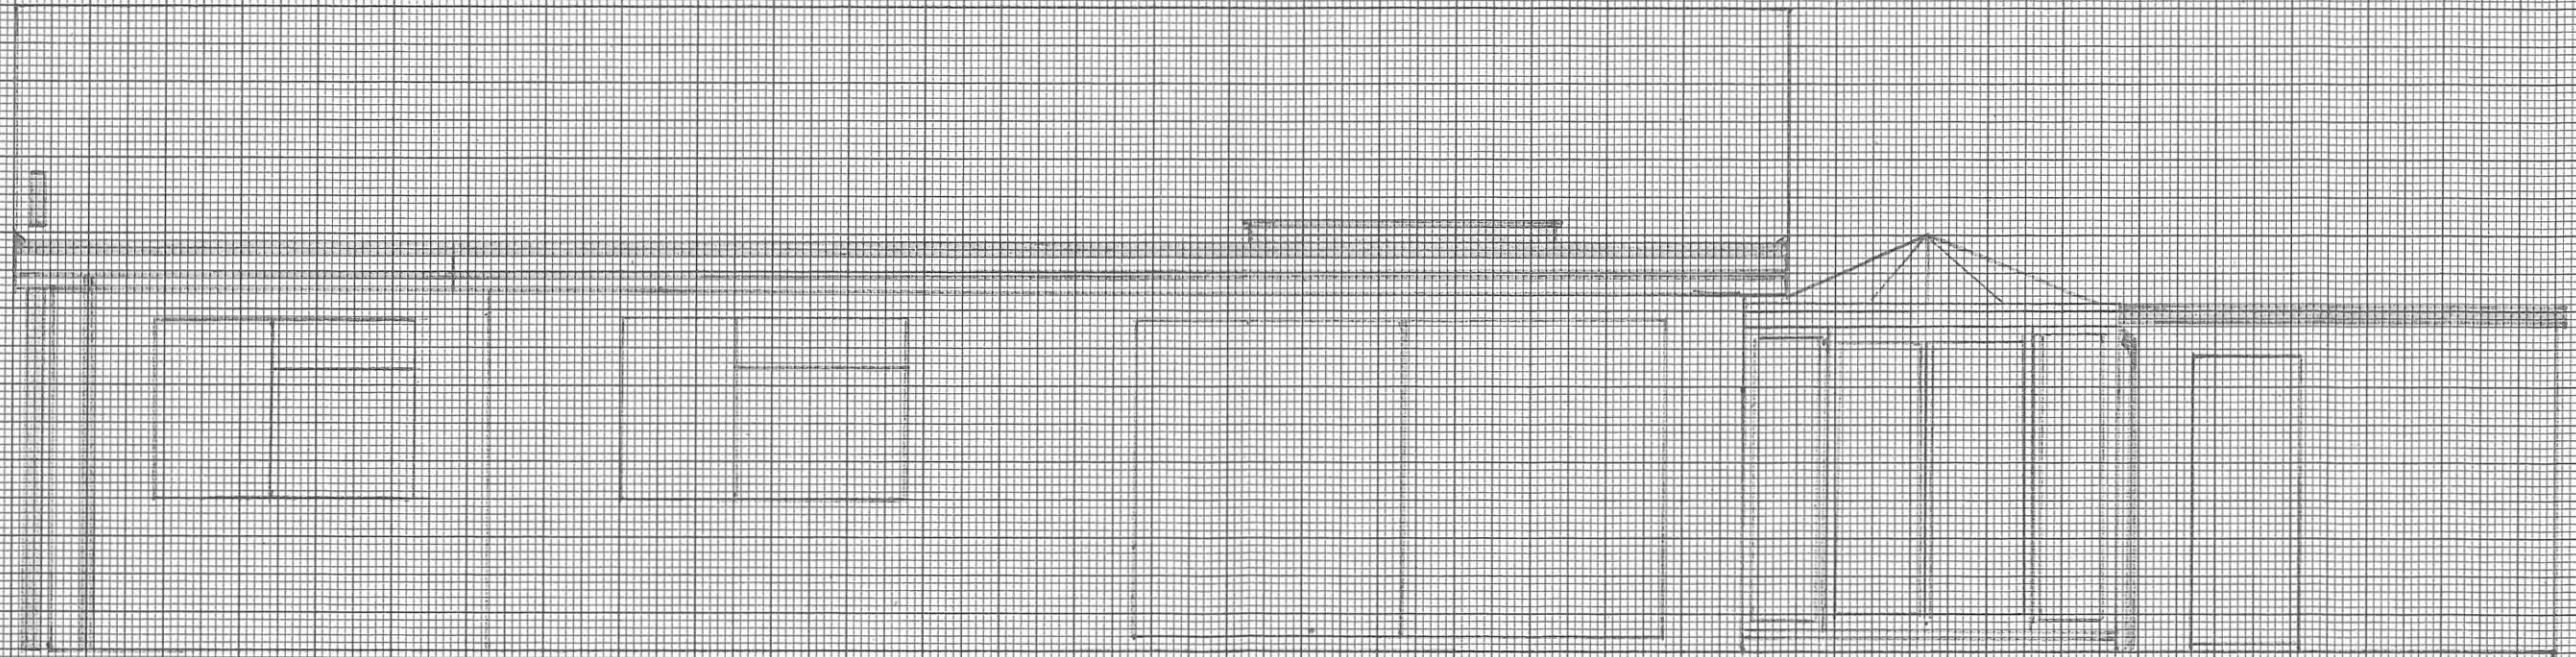

17/05/2026

Scale 1:50