

Drw. 10EFRRC/PAD2.1

Streetwise™



BLOCK/SITE PLAN
AREA 90m x 90m
SCALE 1:500 on A3
CENTRE COORDINATES: 489182, 97282



**Existing and Proposed
Block Plan**
Scale 1:500 @ A3

- Existing footprint
- Proposed footprint
- Dimensions from the proposed extensions to all site boundaries

Notes: Do not scale off this drawing excepting Local Authority Planning Department for Planning purposes only. Check all dimensions on site before any work commences. All goods, materials and workmanship must conform with current building regulations, British standards and codes of practice. This document is subject to © copyright, do not copy without written consent of Simon Best Associates Ltd.


Streetwise™



SITE LOCATION PLAN
AREA 2 HA
SCALE 1:1250 on A3
CENTRE COORDINATES: 489182, 97282



Supplied by Streetwise Maps Ltd
www.streetwise.net
Licence No: 100047474
24/06/2019 13:11

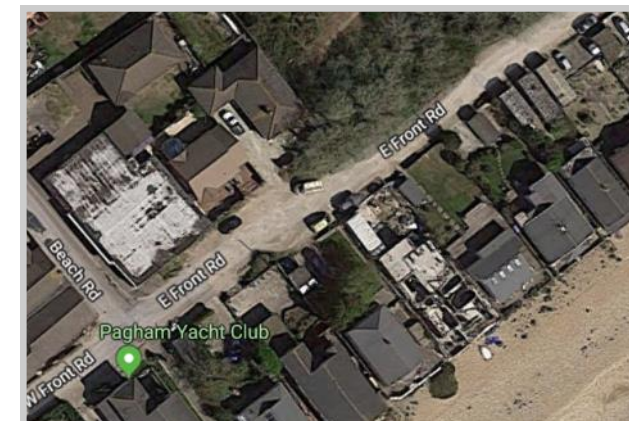

Sheet Title: Site Location Plan/Block Plan
Client: Mr. R Cooper
Address: 10 East Front Road, Pagham, Bognor Regis, West Sussex, PO21 4SU
Drawing Title: Planning Application
Scale: :1250 (LP) 1:500 (BP Amended) @ A3
Date: July 2019



The Old School House, Walking Bottom,
Peaslake, Guildford, Surrey, GU5 9RR
T: 01306 731180 M:07818 422080
Email: info@simonbestassociates.com