



Planning Application Document

Extension and Alterations to 10
East Front Rd


10 East Front Rd, Pagham,
Bognor Regis, West Sussex
PO21 4SU

Mr R Cooper


The Old School House, Walking Bottom, Peaslake,
Guildford, Surrey, GU5 9RR T: 01306 731180
M:07818 422080 E:info@simonbestassociates.com
www.simonbestassociates.com

Copyright © 2019 Simon Best Associates Ltd. All rights reserved.

Notes: Do not scale off this drawing
 excepting Local Authority Planning
 Department for Planning purposes
 only. Check all dimensions on site
 before any work commences. All
 goods, materials and workmanship
 must conform with current building
 regulations, British standards and
 codes of practice. This document is
 subject to ©copyright, do not copy
 without written consent of Simon
 Best Associates Ltd.

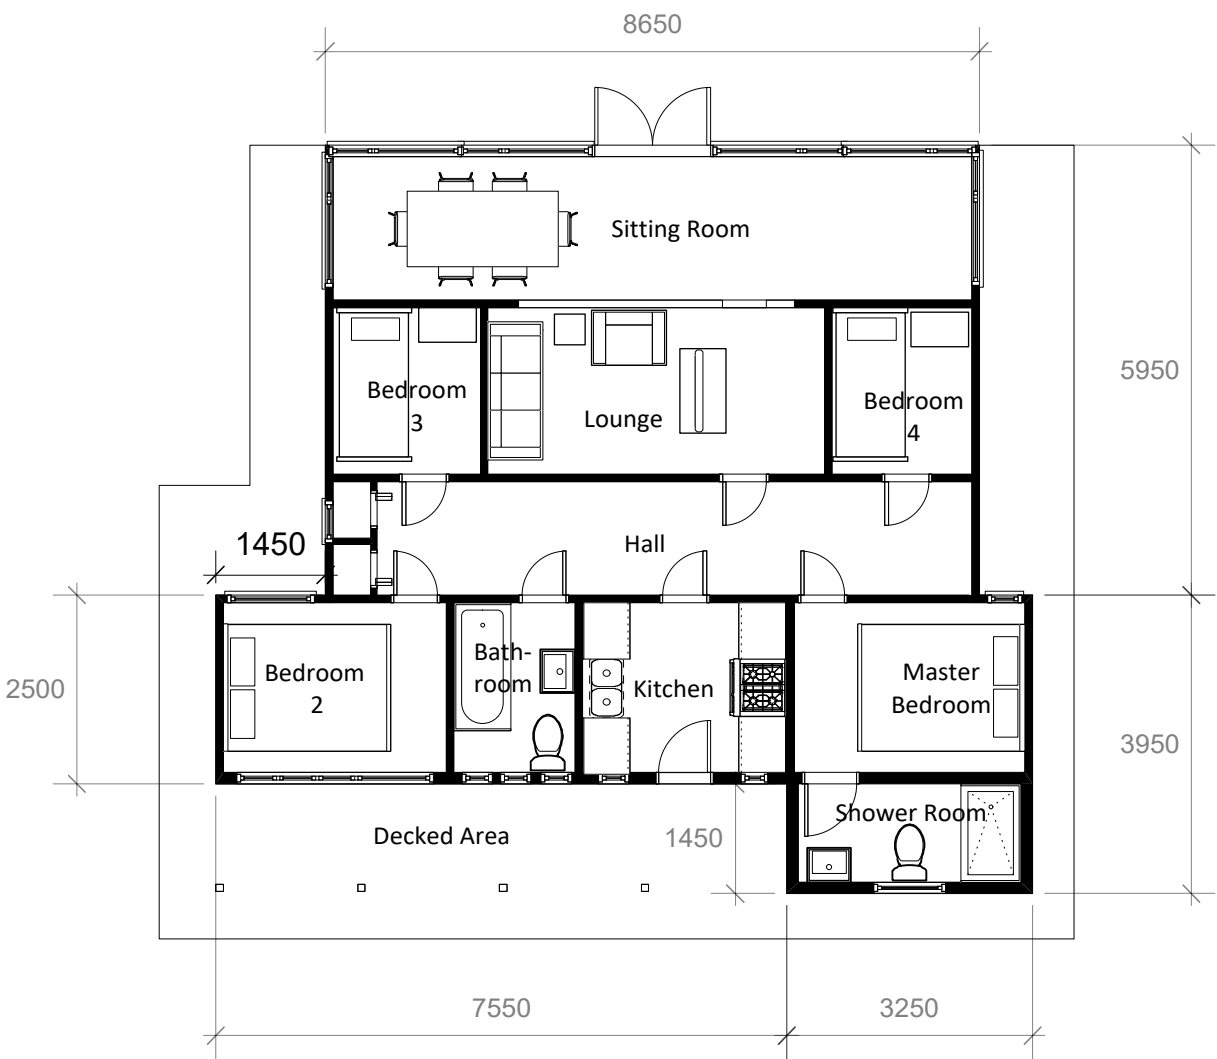

Existing Ground Floor Plan

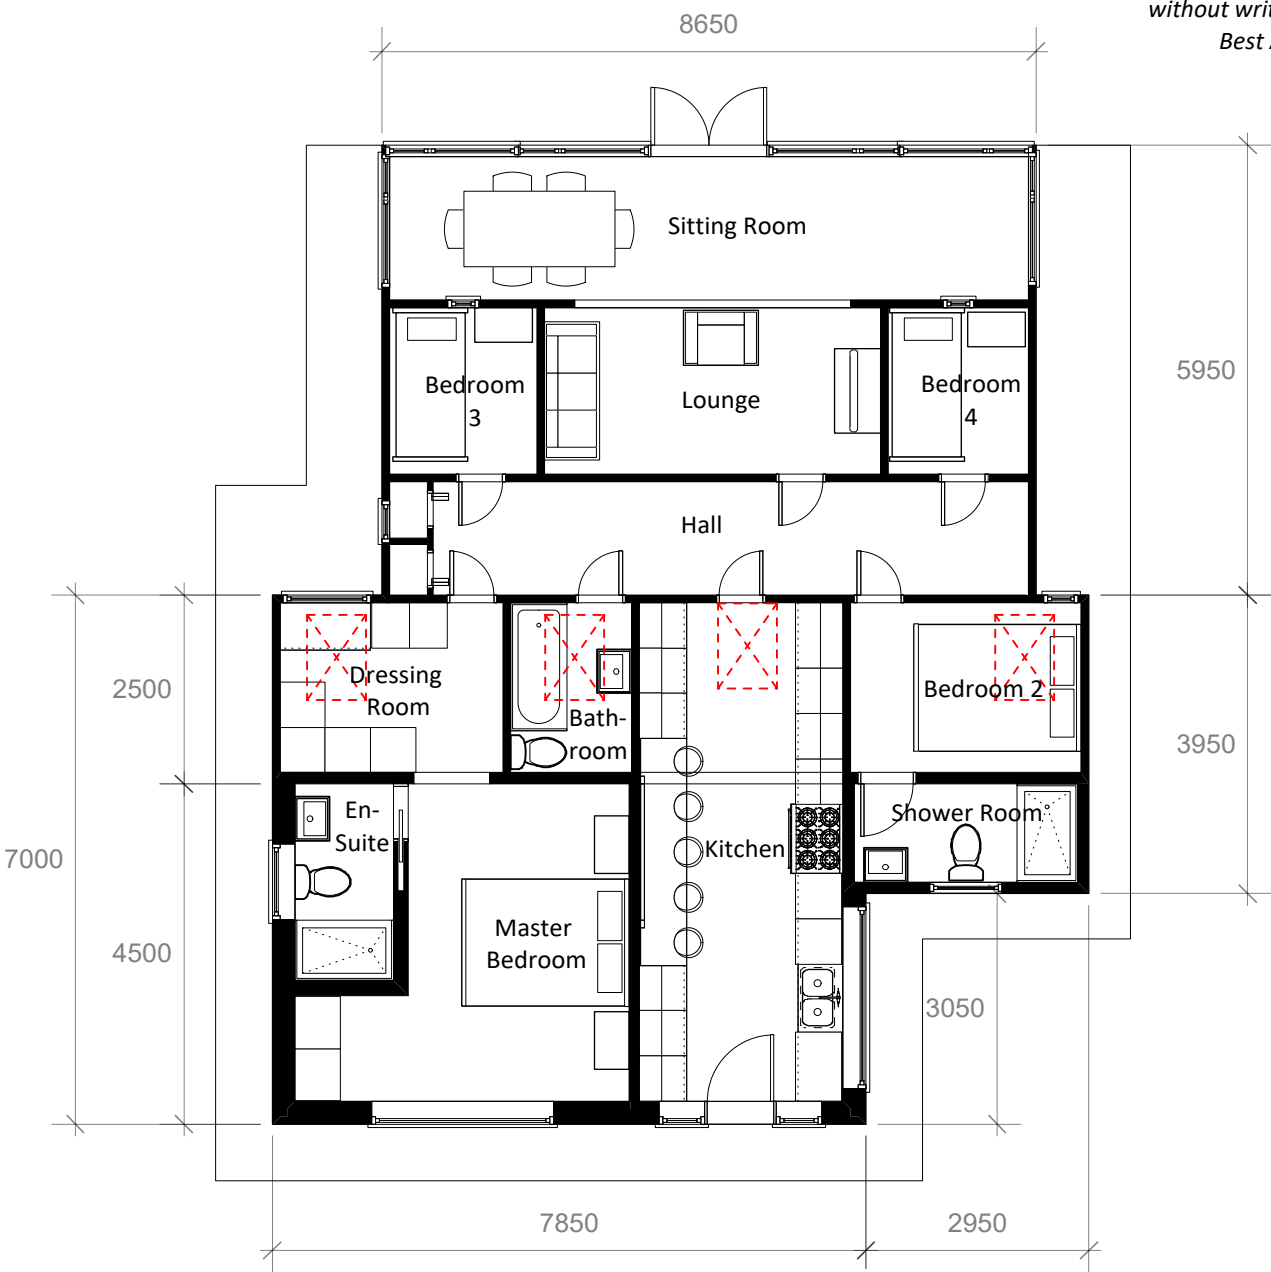

Proposed Ground Floor Plan




The Old School House, Walking Bottom, Peaslake,
 Guildford, Surrey, GU5 9RR T: 01306 731180
 M:07818 422080 E:info@simonbestassociates.com
 www.simonbestassociates.com


Copyright © 2019 Simon Best Associates Ltd. All rights reserved.

Sheet Title: Existing and Proposed Floor Plans
 Client: Mr R Cooper
 Address: 10 East Front Rd, Pagham, Bognor Regis, West
 Sussex PO21 4SU
 Drawing Title: Planning Application Document
 Scale: 1:100 @ A3
 Date: June 2019

Notes: Do not scale off this drawing excepting Local Authority Planning Department for Planning purposes only. Check all dimensions on site before any work commences. All goods, materials and workmanship must conform with current building regulations, British standards and codes of practice. This document is subject to ©copyright, do not copy without written consent of Simon Best Associates Ltd.

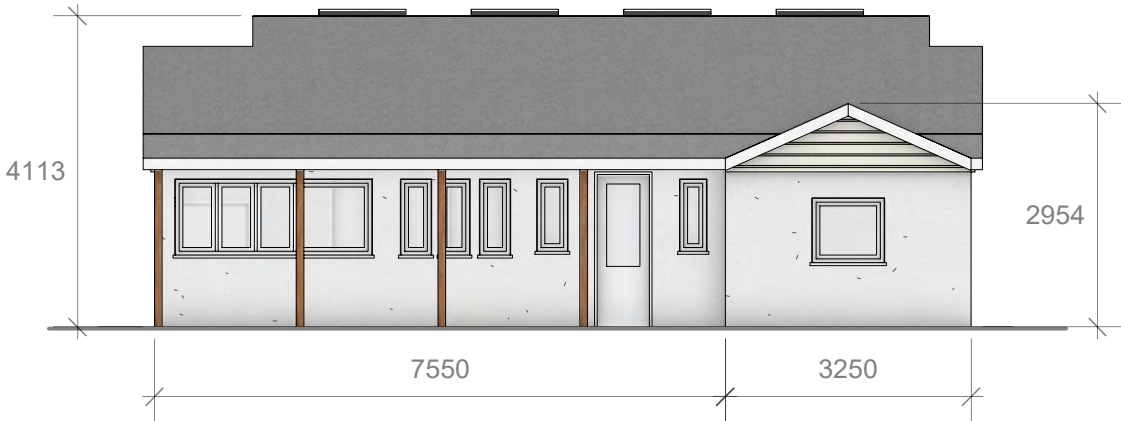


Existing Front Elevation

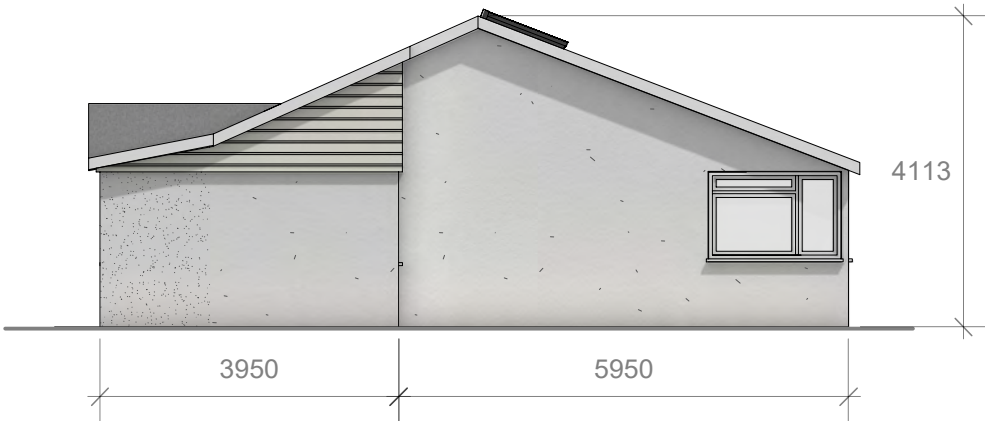

Existing Side Elevation



Proposed Front Elevation

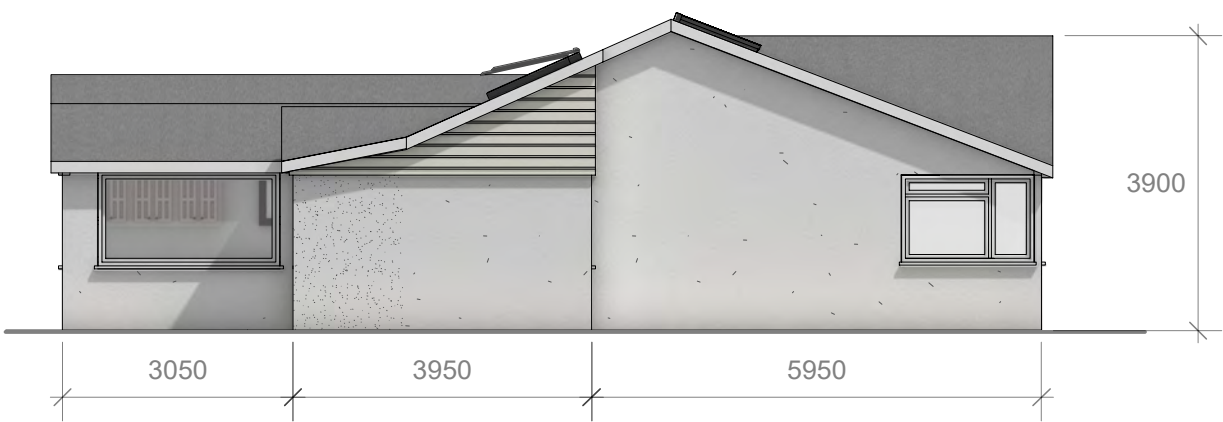


Proposed Side Elevation




The Old School House, Walking Bottom, Peaslake,
 Guildford, Surrey, GU5 9RR T: 01306 731180
 M:07818 422080 E:info@simonbestassociates.com
www.simonbestassociates.com

Copyright © 2019 Simon Best Associates Ltd. All rights reserved.


Sheet Title: Existing and Proposed Elevations
 Client: Mr R Cooper
 Address: 10 East Front Rd, Pagham, Bognor Regis, West
 Sussex PO21 4SU
 Drawing Title: Planning Application Document
 Scale: 1:100 @ A3
 Date: June 2019

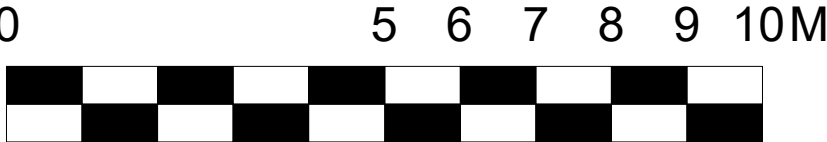


Notes: Do not scale off this drawing excepting Local Authority Planning Department for Planning purposes only. Check all dimensions on site before any work commences. All goods, materials and workmanship must conform with current building regulations, British standards and codes of practice. This document is subject to ©copyright, do not copy without written consent of Simon Best Associates Ltd.

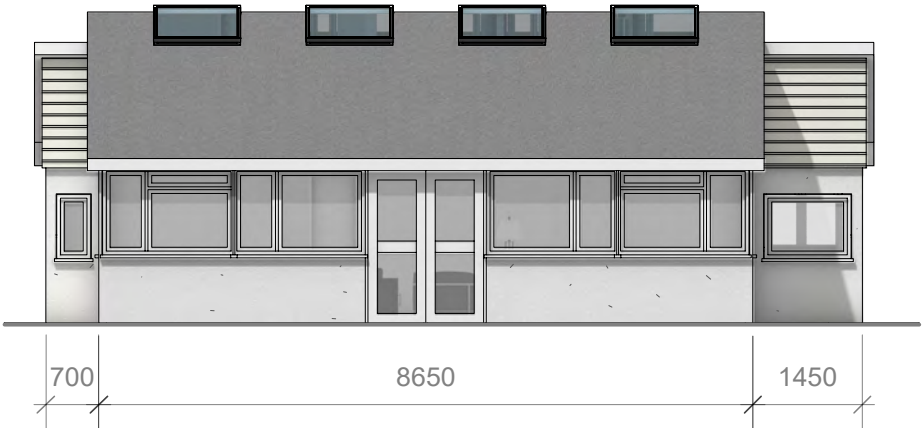


Existing Rear Elevation

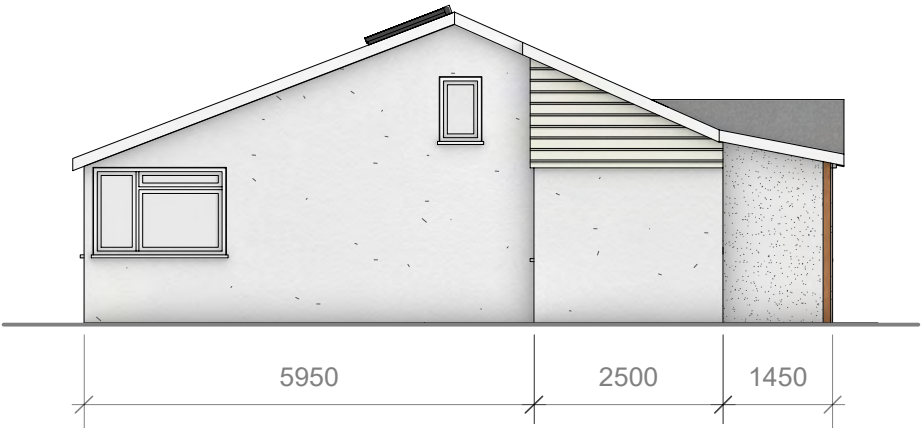

Existing Side Elevation

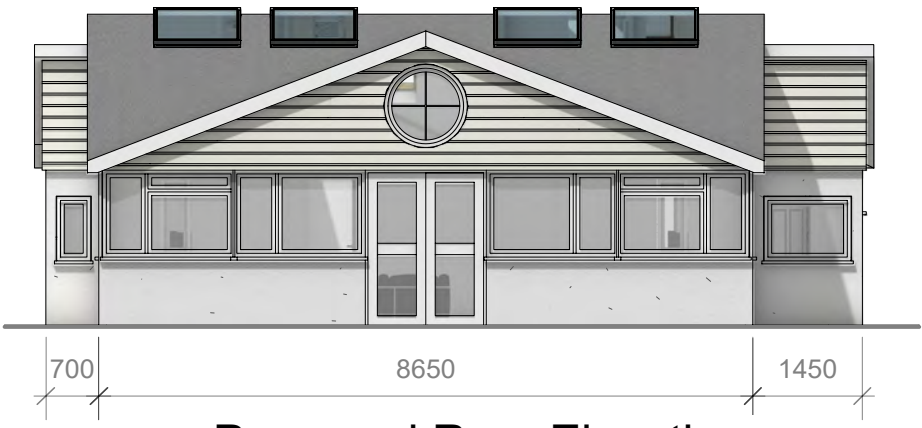

Proposed Rear Elevation

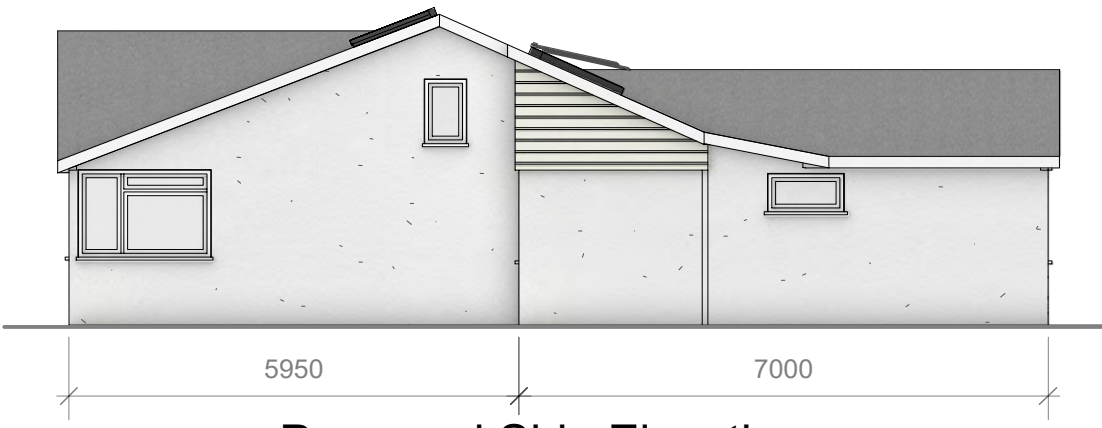


Proposed Side Elevation




The Old School House, Walking Bottom, Peaslake,
Guildford, Surrey, GU5 9RR T: 01306 731180
M:07818 422080 E:info@simonbestassociates.com
www.simonbestassociates.com

Copyright © 2019 Simon Best Associates Ltd. All rights reserved.

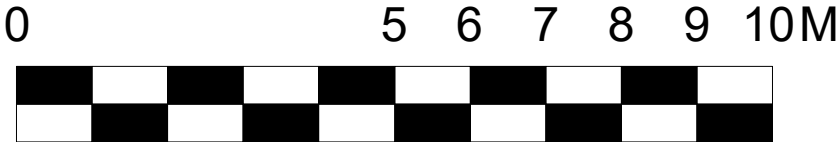


Sheet Title: Existing and Proposed Elevations
Client: Mr R Cooper
Address: 10 East Front Rd, Pagham, Bognor Regis, West
Sussex PO21 4SU
Drawing Title: Planning Application Document
Scale: 1:100 @ A3
Date: June 2019

Notes: Do not scale off this drawing excepting Local Authority Planning Department for Planning purposes only. Check all dimensions on site before any work commences. All goods, materials and workmanship must conform with current building regulations, British standards and codes of practice. This document is subject to ©copyright, do not copy without written consent of Simon Best Associates Ltd.

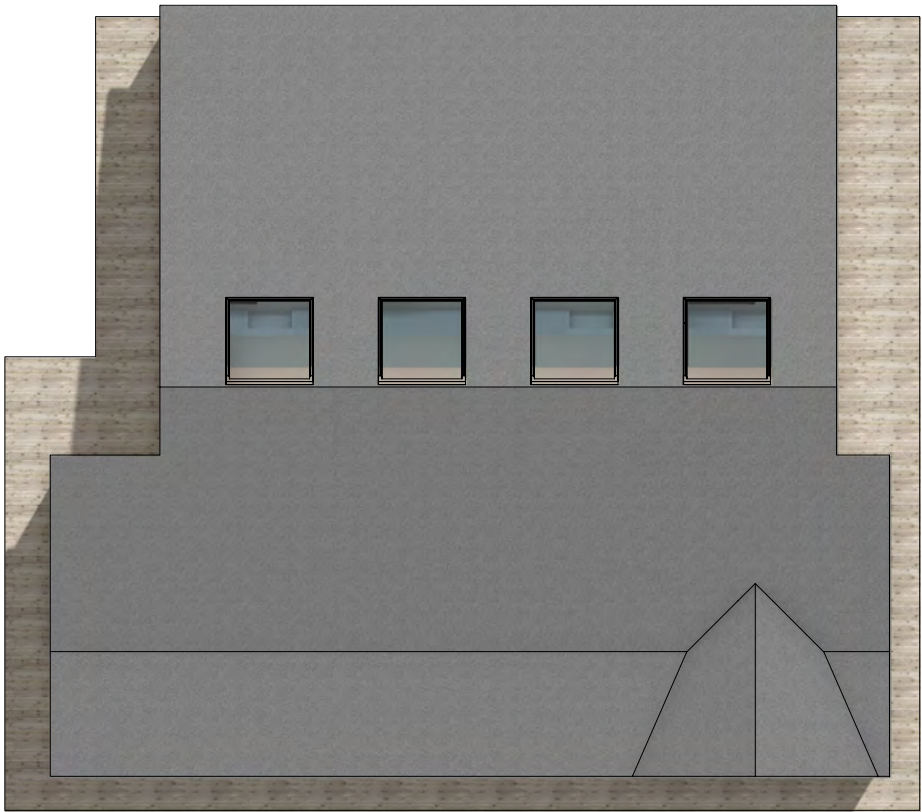

Existing Roof Plan

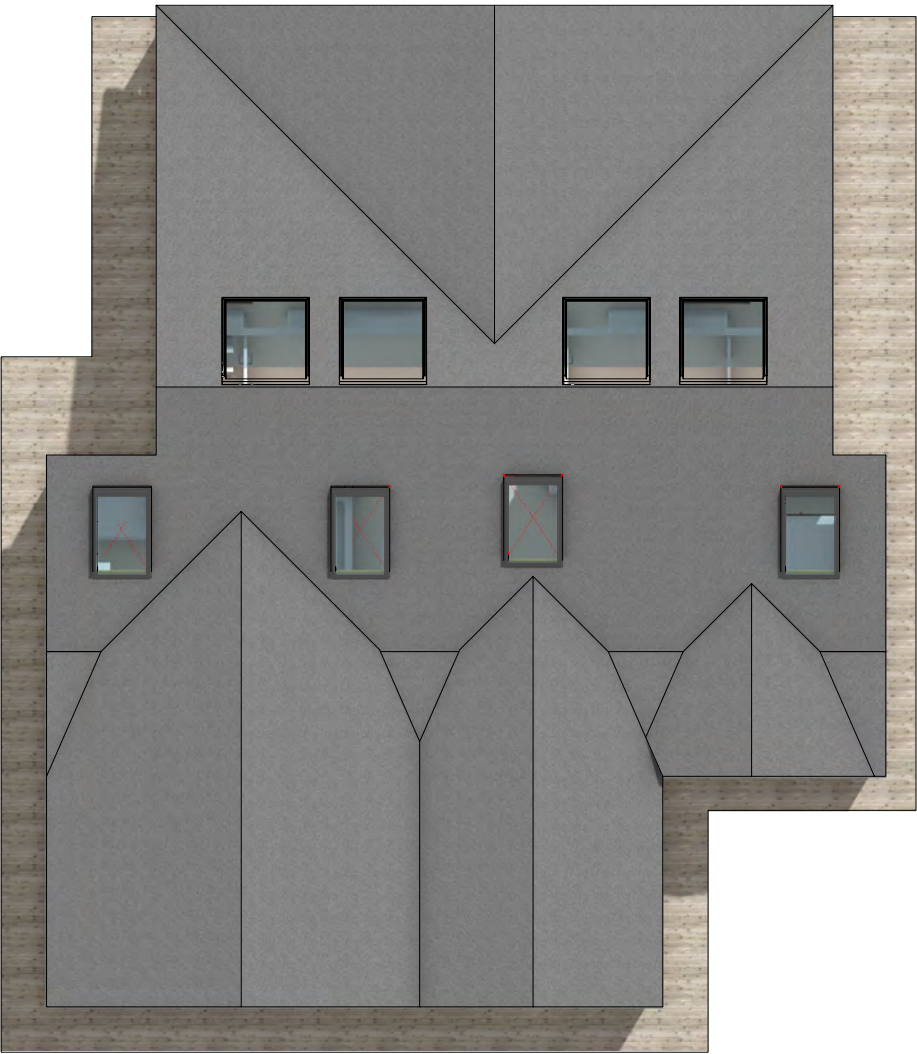


Proposed Roof Plan





The Old School House, Walking Bottom, Peaslake,
Guildford, Surrey, GU5 9RR T: 01306 731180
M:07818 422080 E:info@simonbestassociates.com
www.simonbestassociates.com

Copyright © 2019 Simon Best Associates Ltd. All rights reserved.

Sheet Title: Existing and Proposed Roof Plans
Client: Mr R Cooper
Address: 10 East Front Rd, Pagham, Bognor Regis, West
Sussex PO21 4SU
Drawing Title: Planning Application Document
Scale: 1:100 @ A3
Date: June 2019

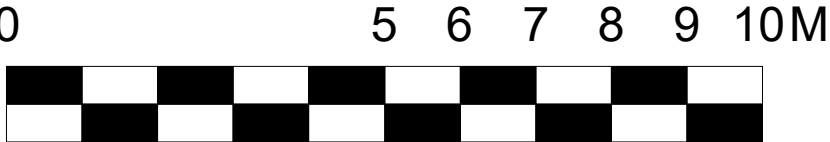

Notes: Do not scale off this drawing excepting Local Authority Planning Department for Planning purposes only. Check all dimensions on site before any work commences. All goods, materials and workmanship must conform with current building regulations, British standards and codes of practice. This document is subject to ©copyright, do not copy without written consent of Simon Best Associates Ltd.

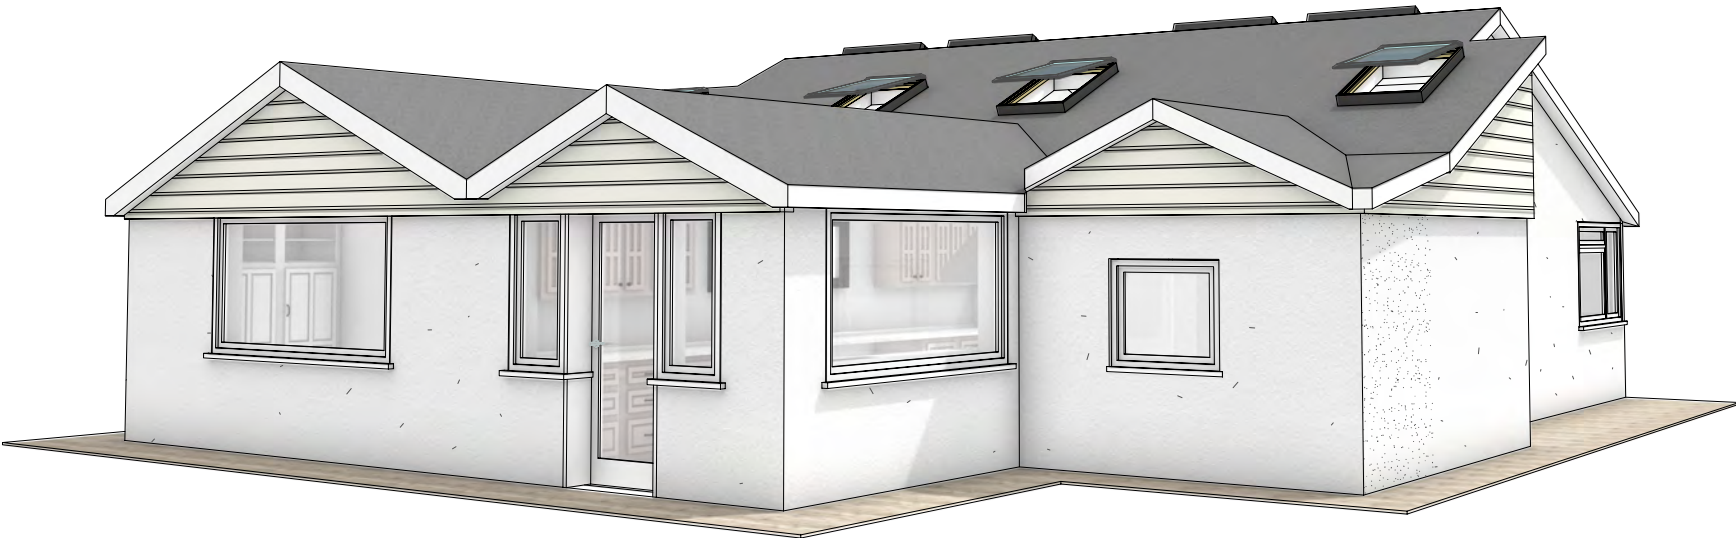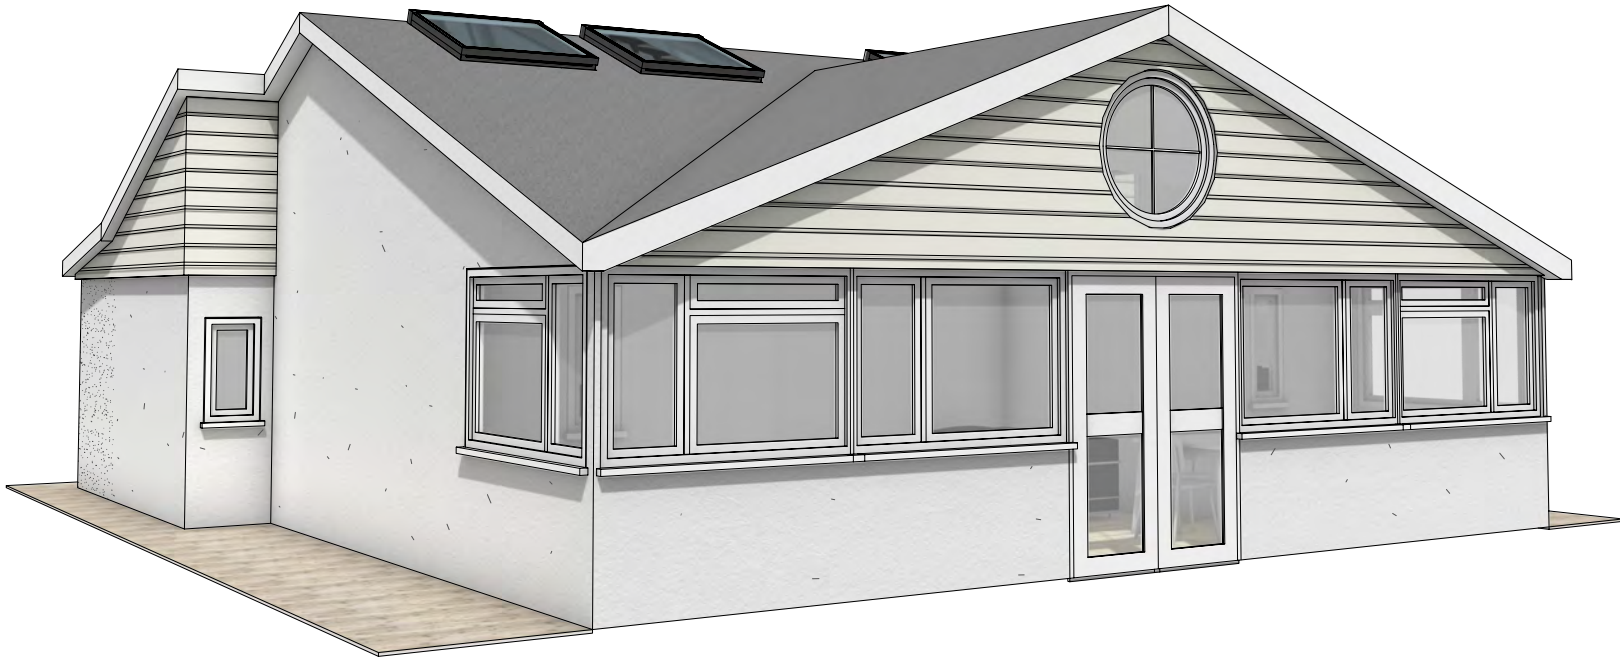

The Old School House, Walking Bottom, Peaslake,
 Guildford, Surrey, GU5 9RR T: 01306 731180
 M:07818 422080 E:info@simonbestassociates.com
www.simonbestassociates.com

Copyright © 2019 Simon Best Associates Ltd. All rights reserved.

Sheet Title: Existing and Proposed Roof Plans
 Client: Mr R Cooper
 Address: 10 East Front Rd, Pagham, Bognor Regis, West
 Sussex PO21 4SU
 Drawing Title: Planning Application Document
 Scale: N/A @ A3
 Date: June 2019