

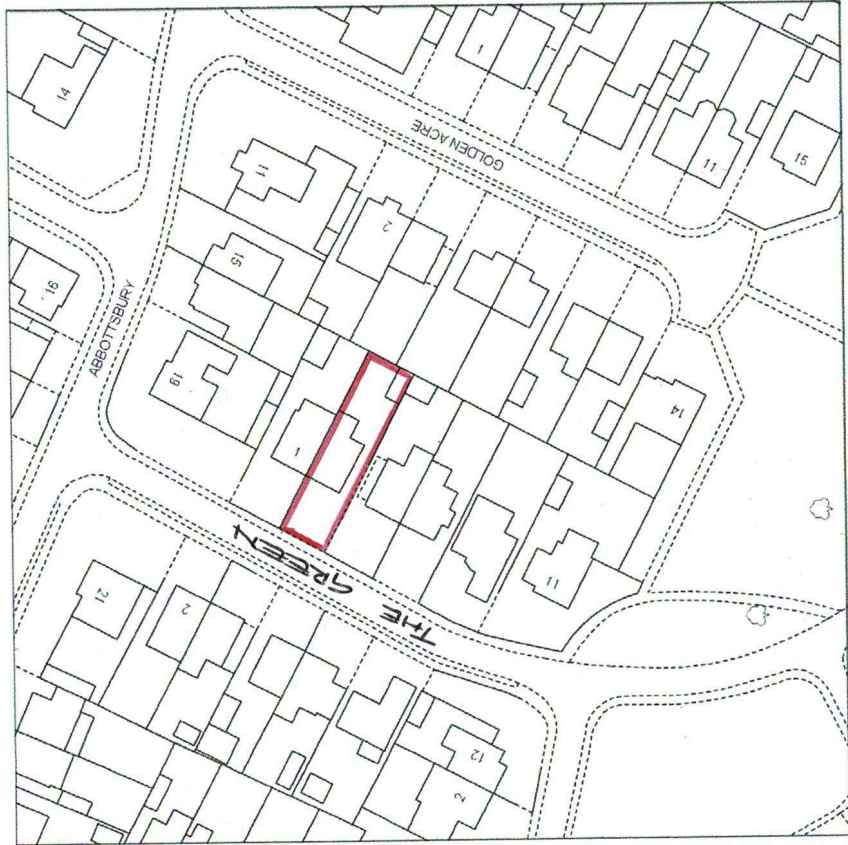


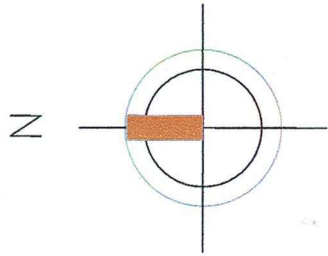

3, The Green, Bognor Regis

Scale 1:1250

 

Reproduction in whole or in part is prohibited without the prior permission of Ordnance Survey.

Ordnance Survey and the OS Symbol are registered trademarks and OS MasterMap® is a trademark of Ordnance Survey, the national mapping agency of Great Britain.


The representation of a road, track or path is no evidence of a right of way.

The representation of features as lines is no evidence of a property boundary.

Date Of Issue: 20 April 2021
Supplied By: Getmapping
Supplier Plan Id: 260039 1250
OS License Number: 100030848
Applicant: Leeza



BLOCK SITE PLAN 1:500

 

scale mm

LOCATION PLAN 1:1250

Amdesign

ARCHITECTURE DESIGN DEVELOPMENT

Leeza Aldis-Hobbs

Mob: 07756 329400

e-mail: leeza@amdesignltd.co.uk

PROJECT

3 THE GREEN
PAGHAM
WEST SUSSEX
PO21 4RZ

PROJECT STAGE

PLANNING

DRAWING

LOCATION PLAN
SITE BLOCK PLAN

DRAWING NO

349/01

SCALE

1:1250 1:500

DATE

APRIL 2021

REVISION

DRAWN
LA

CHECKED

paper size A3	
LETTER	REVISION
DATE	
This scheme is subject to town planning and all other necessary consents. All dimensions and levels to be checked on site. This drawing is to be read in conjunction with other relevant drawings and documents. Report all discrepancies to the Architect before work commences. AM Design is the trading name of AM Design Ltd © AM Design Ltd. All rights reserved.	