




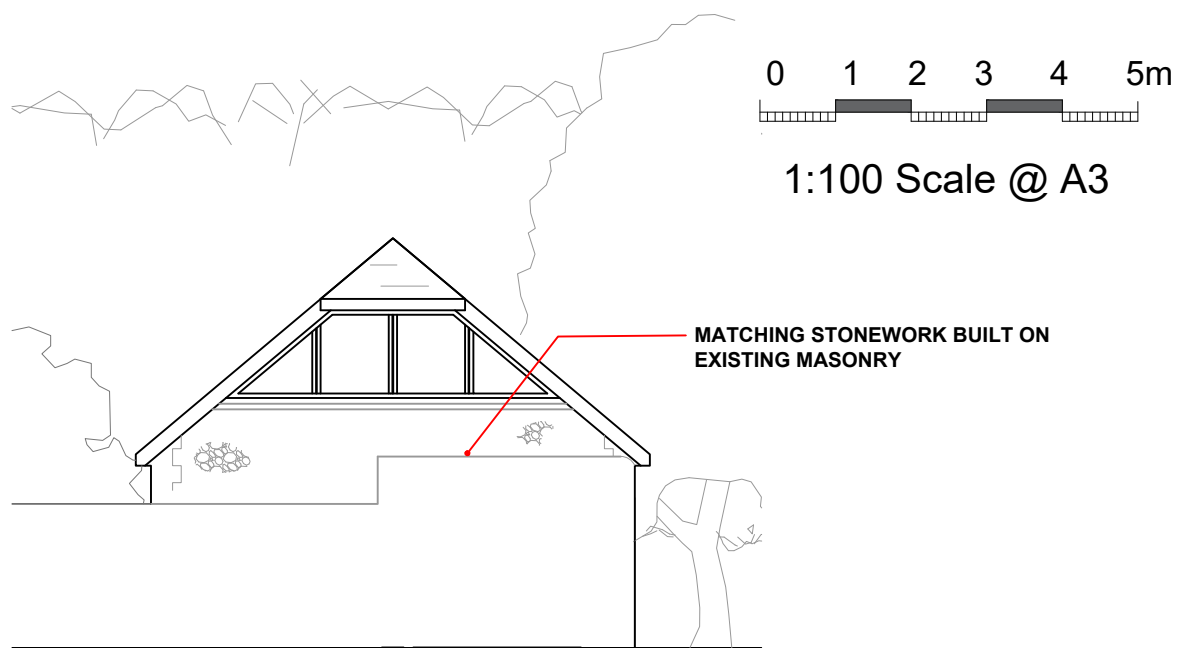

PROPOSED SOUTH ELEVATION

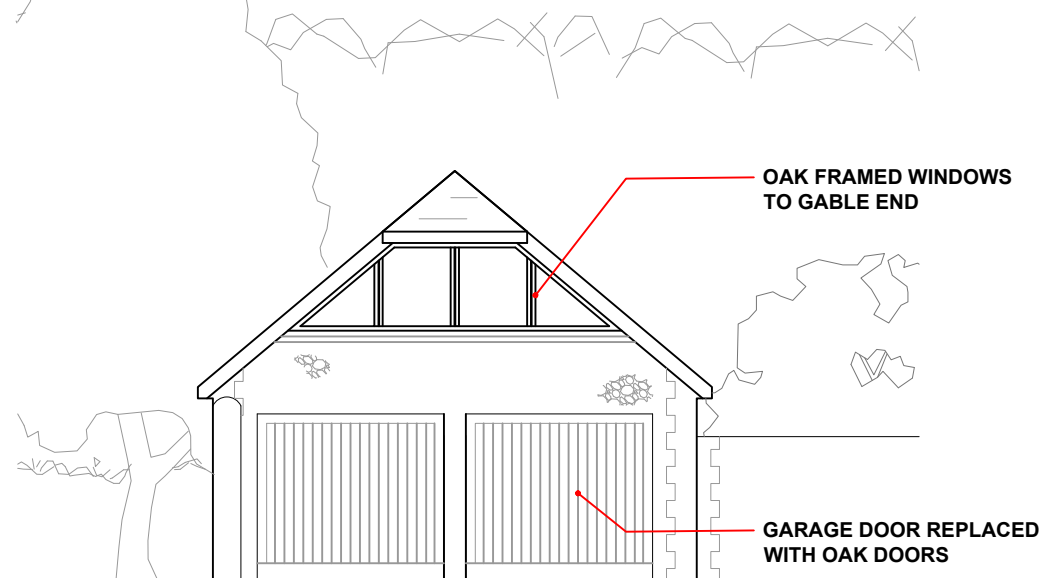

PROPOSED NORTH ELEVATION

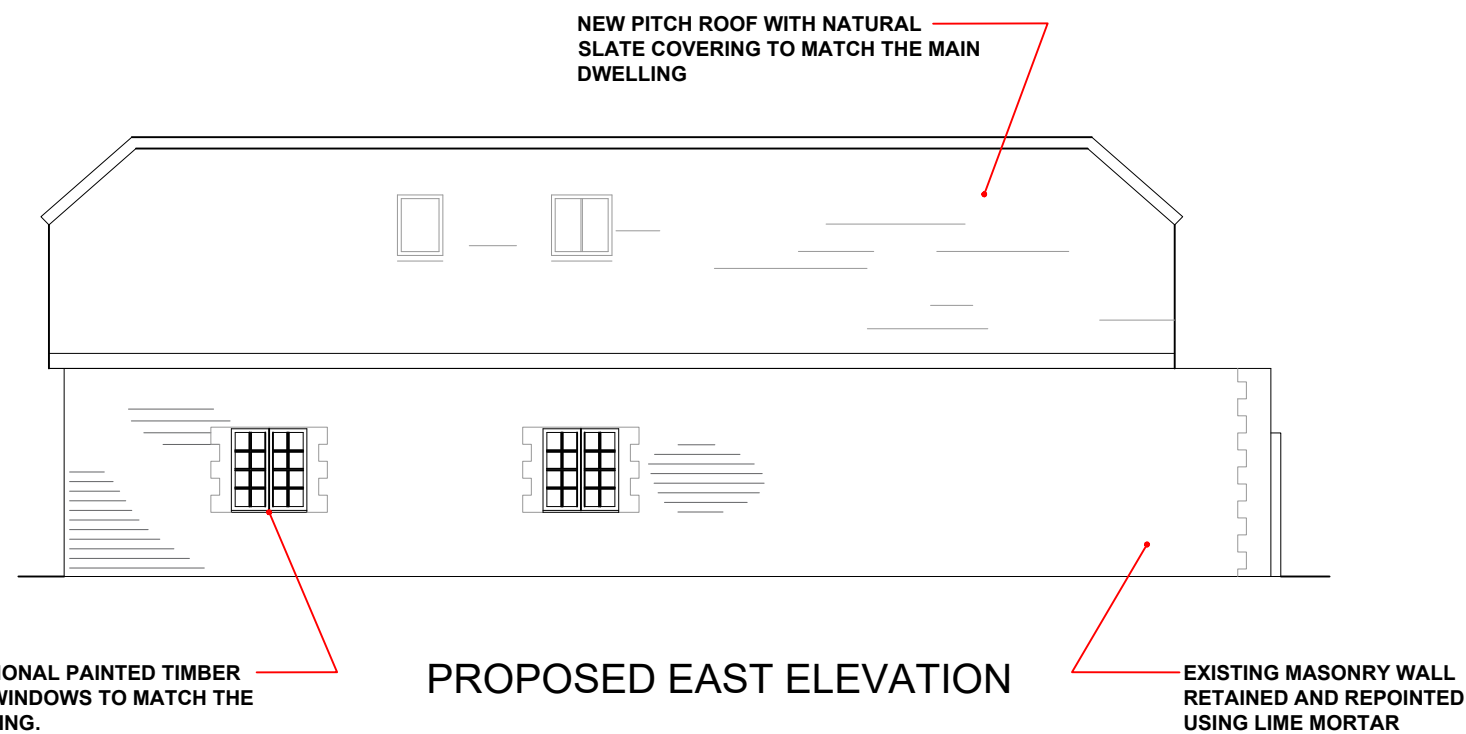

PROPOSED EAST ELEVATION



PROPOSED WEST ELEVATION

GARAGE, ANCILLARY STORE AND TOURIST ACCOMODATION
For Mr & Mrs Nash
GREY BARN, CHURCH LANE, PAGHAM. PO21 4NX

Broomfield Studio
Birdham
West Sussex
PO20 7BA

Phone: 01243 512 327
Email: richardmeynell@gmail.com



Drawing No. N.1130 - 09 Date: 23-03-22

Rev. C Date: 16-04-22