



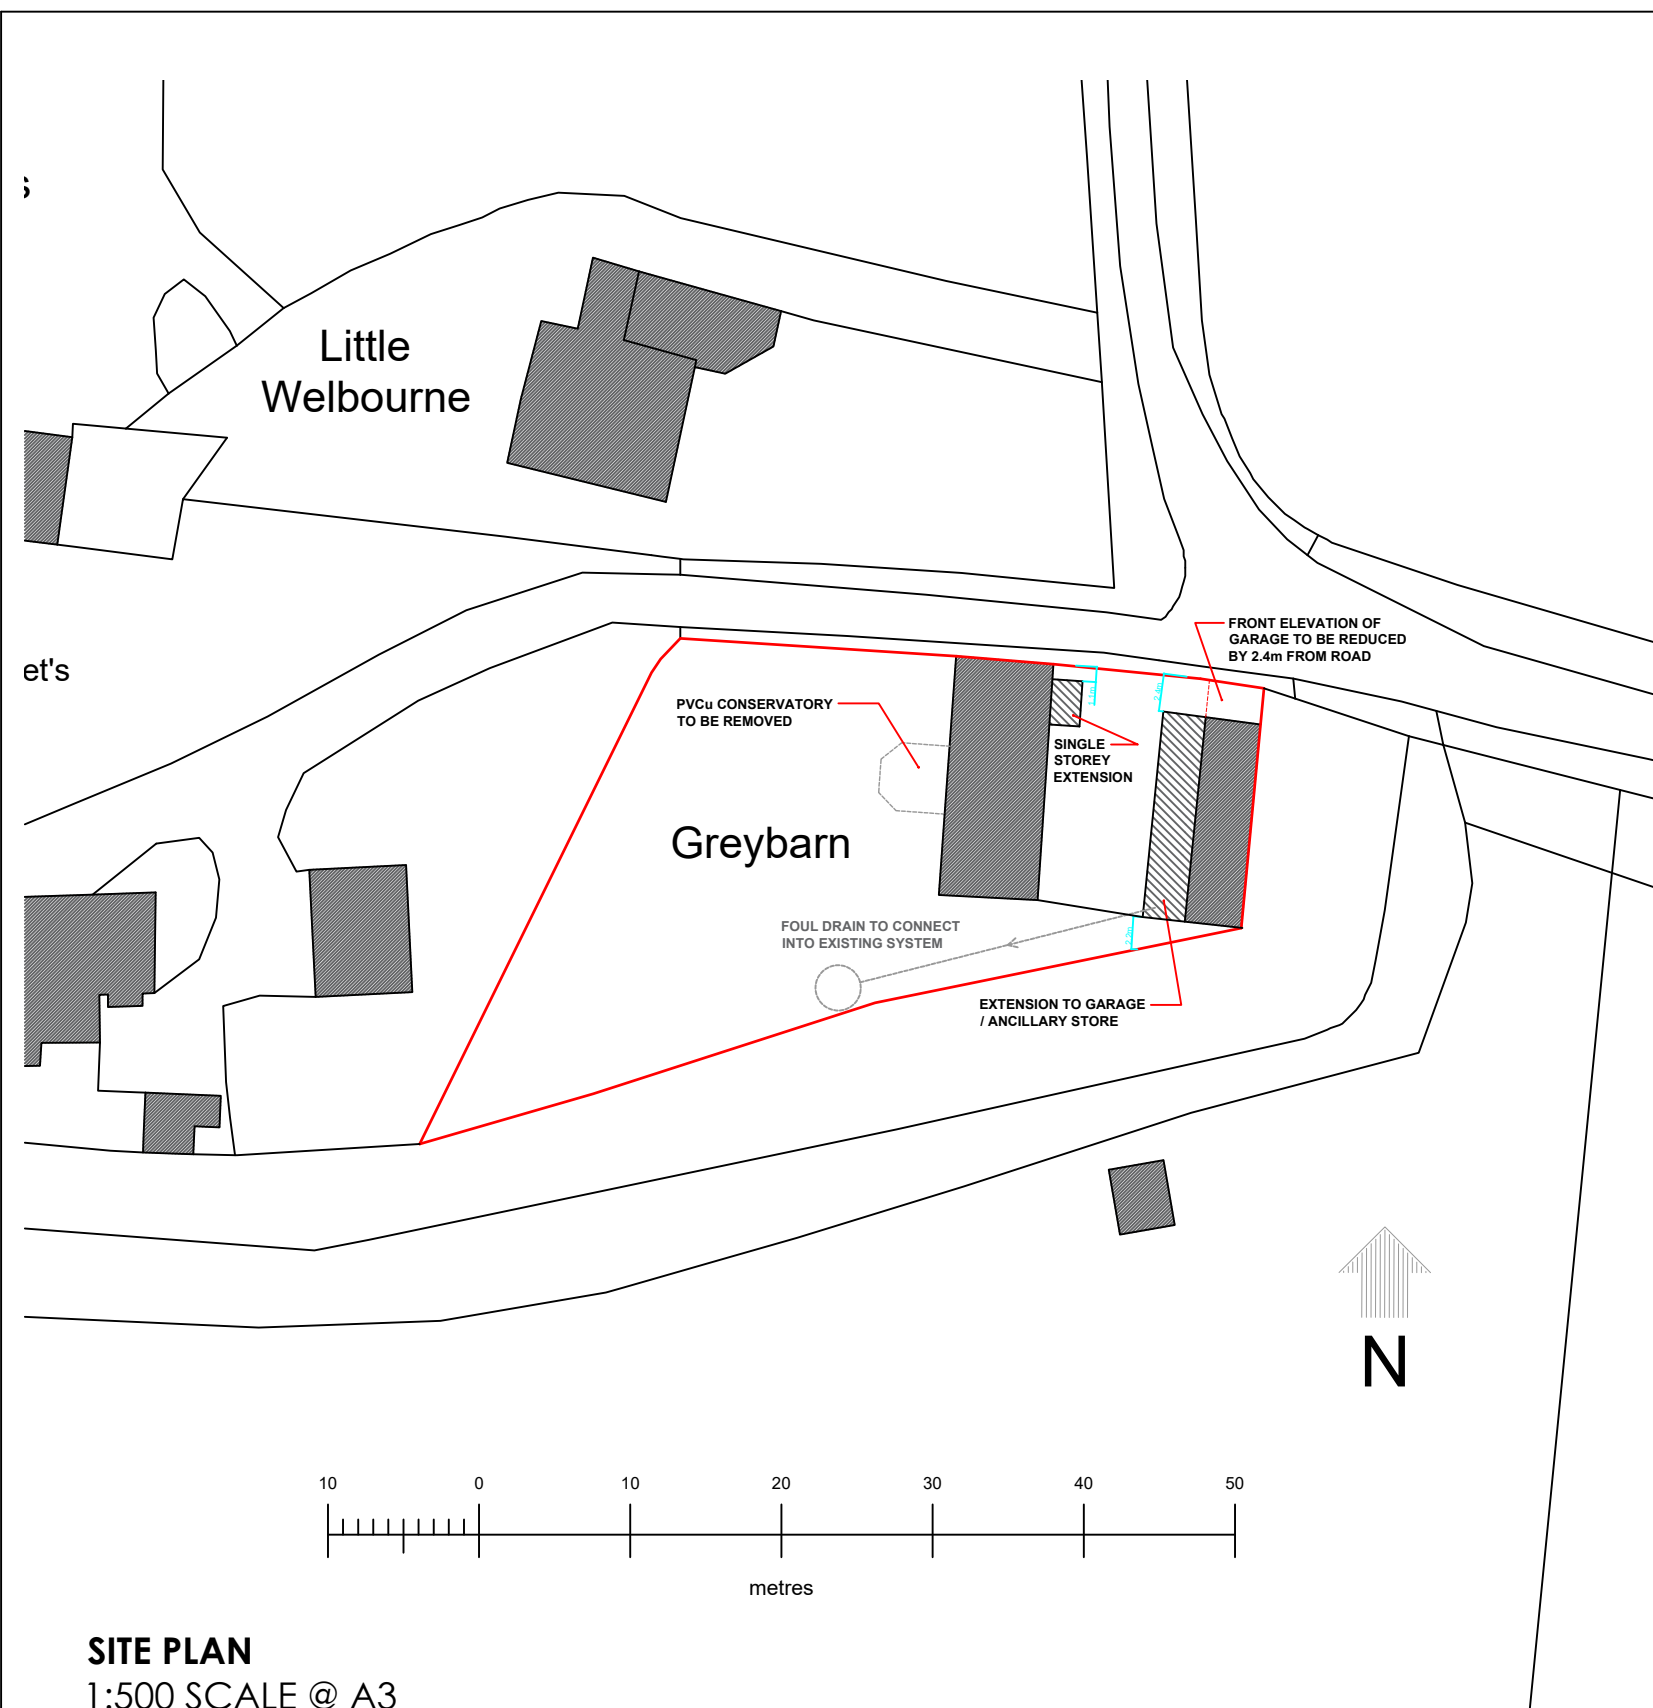

SITE PLAN
1:500 SCALE @ A3

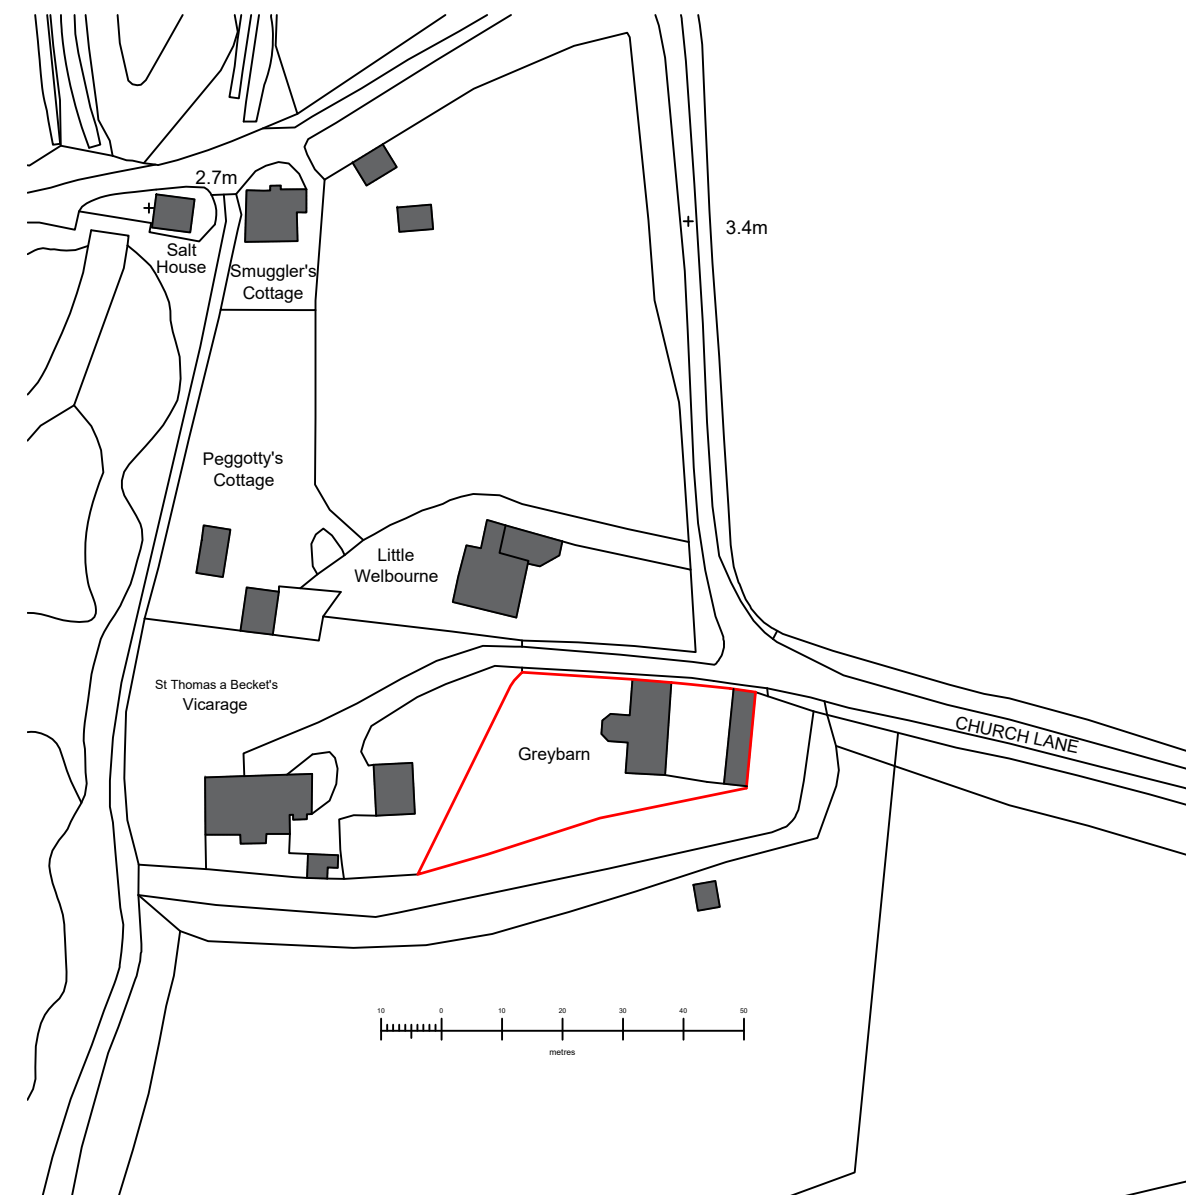


LOCATION PLAN
1:1250 SCALE @ A3

PROPOSED SINGLE STOREY EXTENSION, PORCH AND DORMER WINDOWS
For Mr & Mrs Nash
GREY BARN, CHURCH LANE, PAGHAM. PO21 4NX

Broomfield Studio
Birdham
West Sussex
PO20 7BA

Phone: 01243 512 327
Email: richardmeynell@gmail.com

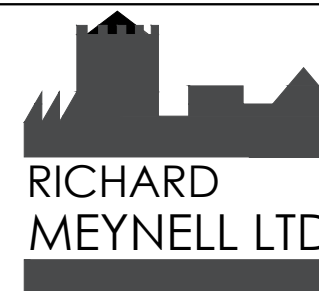

Drawing No.	Date:
N.1130 - 01	23-03-22
Rev.	Date:
B	27-07-22