


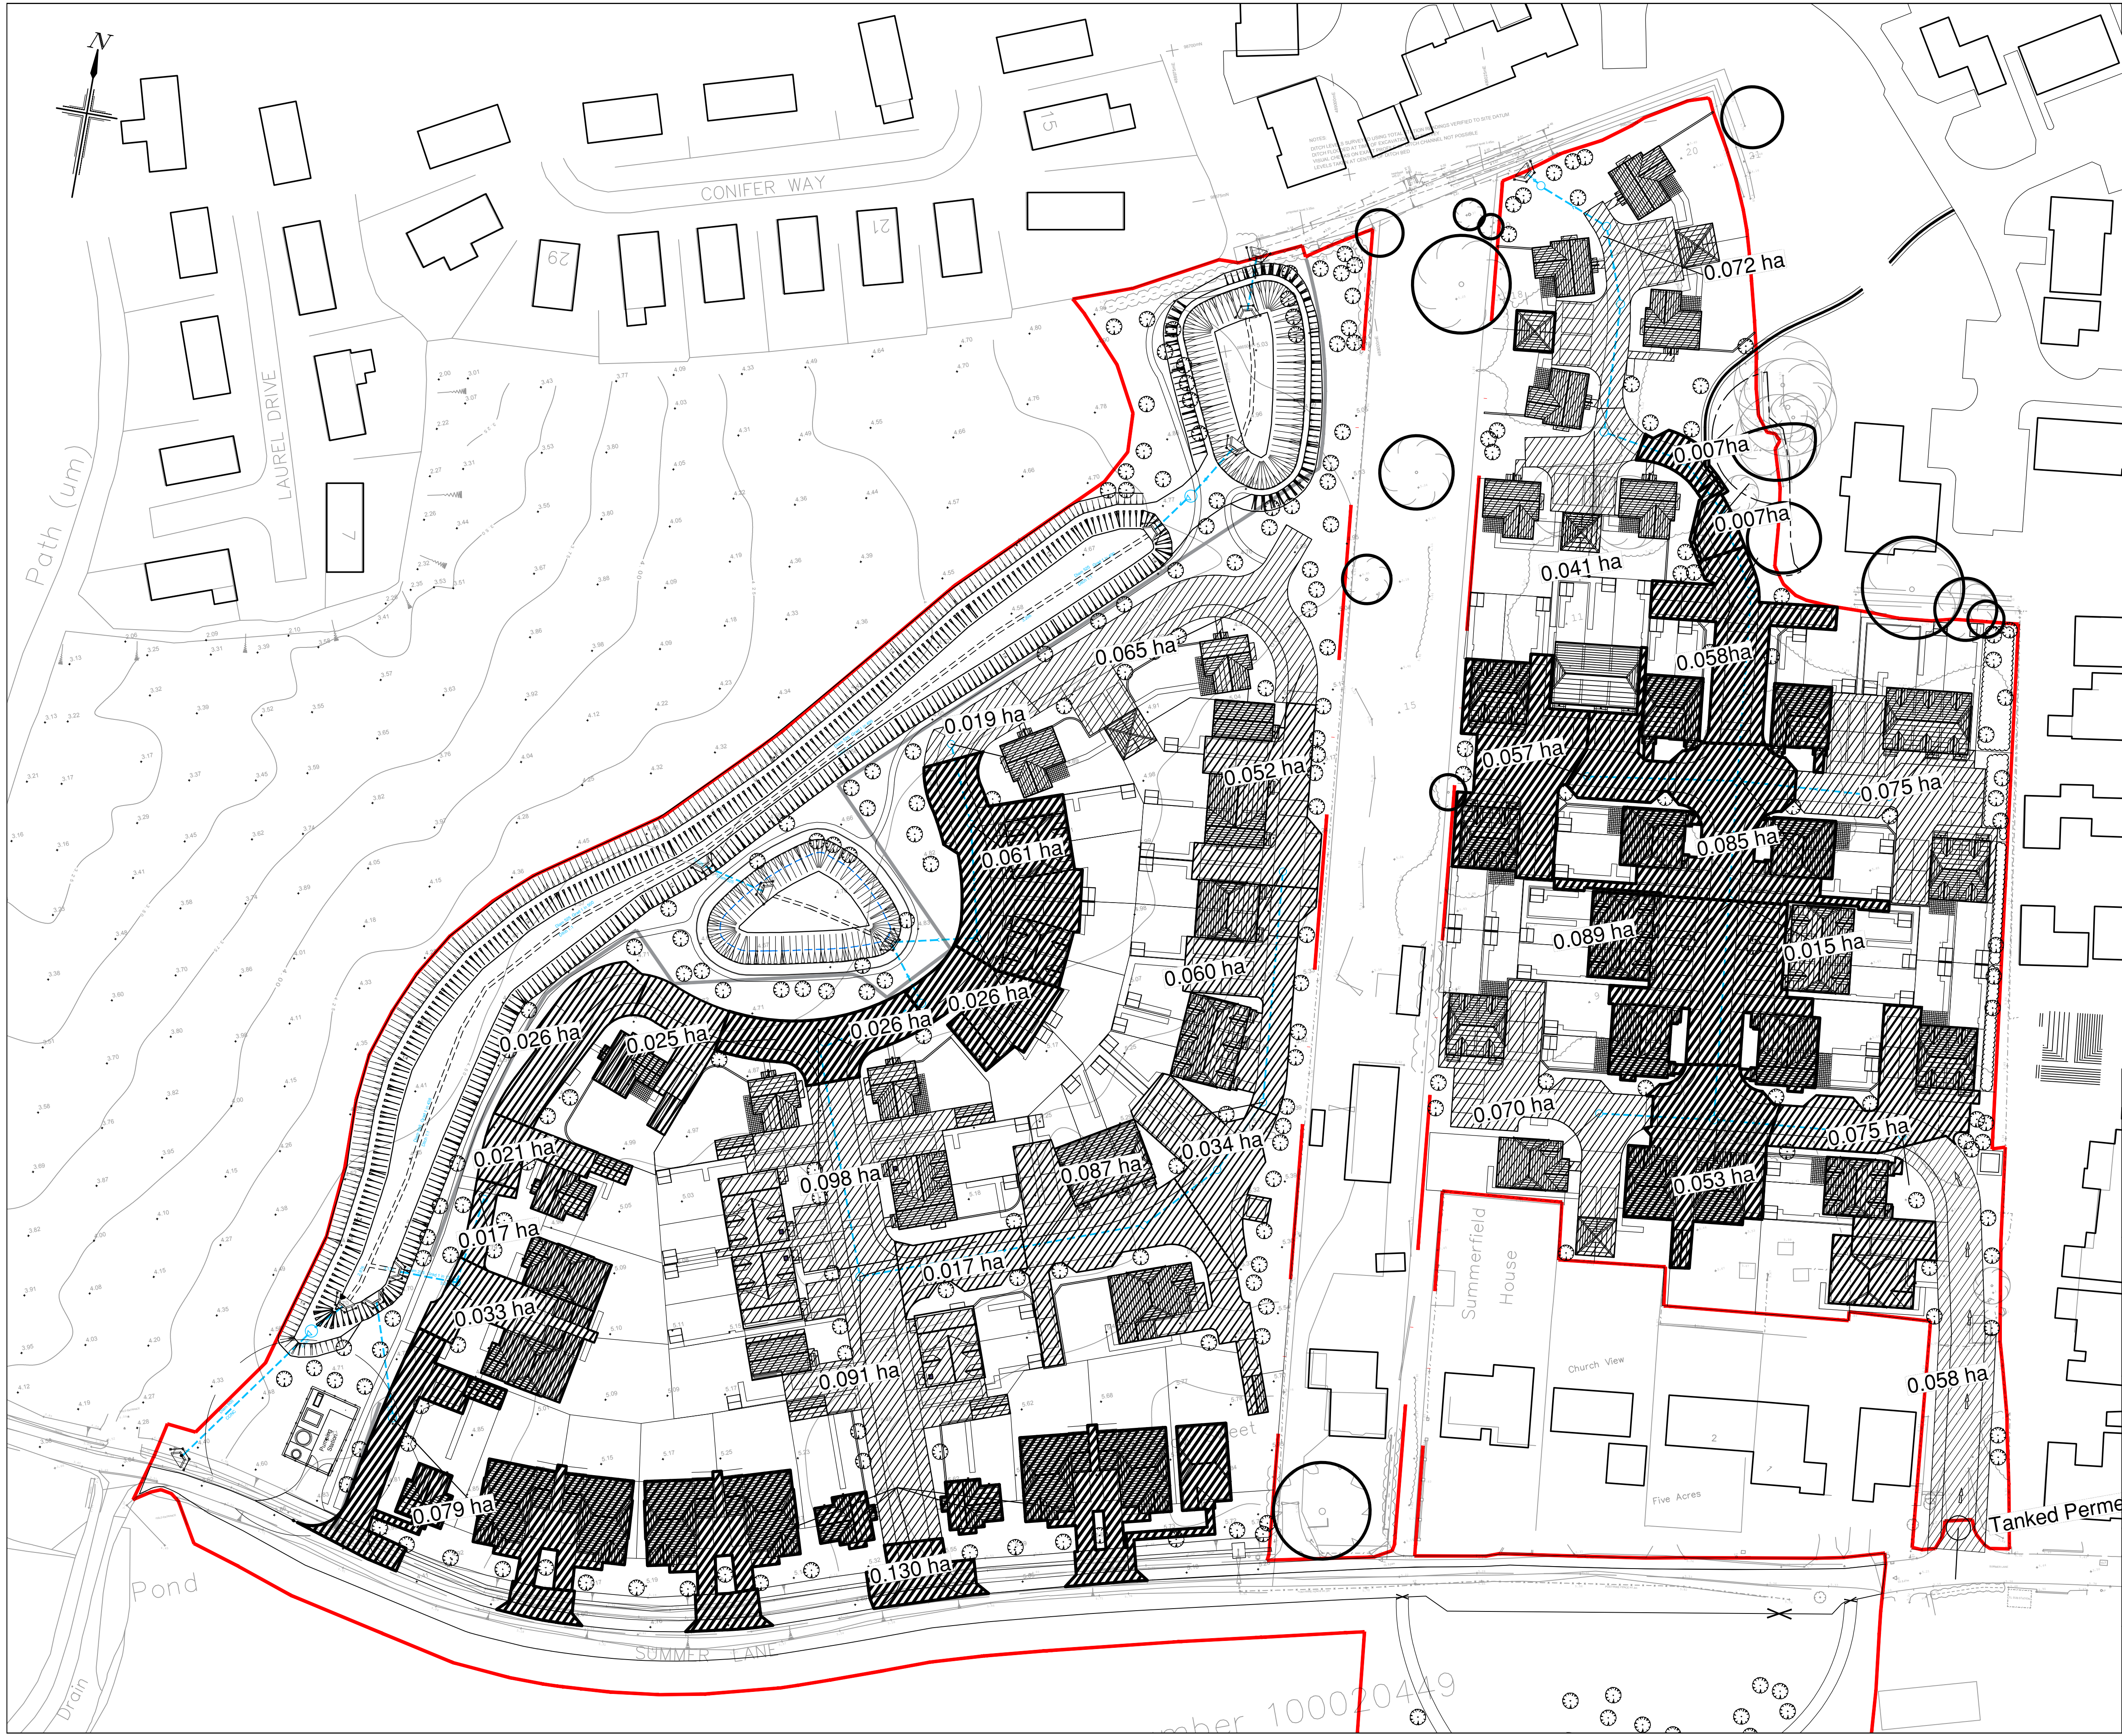

- NOTES**
1. All dimensions are in metres unless stated otherwise.
 2. Do not scale from this drawing. Only written dimensions are to be used.
 3. Site layout based on Kenn Scaddan Associates Ltd site plan issued to RCP in DWG format on 29.10.2019.
 4. Topographic Survey as per Siltline Level Survey, drawing number 657PG01 dated July 2012.
 5. Additional topographic Survey as per ADA Solutions Ltd Topographical Survey, drawing number 0614-HP2-T1 dated June 2014.
 6. Ditch survey based on Siltline Ditch Level Survey drawing number 657PG05 dated 30.01.19
 7. The current surface water drainage proposals only show primary SW drainage runs. An allowance must be made for secondary drainage which is all subject to design development

KEY

Red Line Boundary as per Outline Application

Impermeable Area take off
Western Part of the Site = 0.967 ha
Easter Part of the Site = 0.690 ha
All Site = 1.657 ha

SCALE BAR 1:500 at A1
© Crown copyright. All rights reserved. Licence number 100042156

A		13.11.19	Update to latest site layout	PJ	TRS	TRS
Rev.	Date	Details		By	Chkd	Appd

Client:-
DREW SMITH LIMITED

Site:-
SUMMER LANE PAGHAM

Drawing Title:-
IMPERMEABLE AREA LAYOUT

Date: November 2019
Drawn: PJ
Checked: TRS
Approved: TRS

Scales: 1:500 at A1

Drawing No. **DSM/E4761/009A**

FOR INFORMATION ONLY

RCP Rogers Cory Partnership
Architectural and Civil Consultants
The Old School Old School Road
Hook Hampshire RG27 9NJ
T: 01256 769269 E: mail@rcpconsultants.co.uk W: rcpconsultants.co.uk