



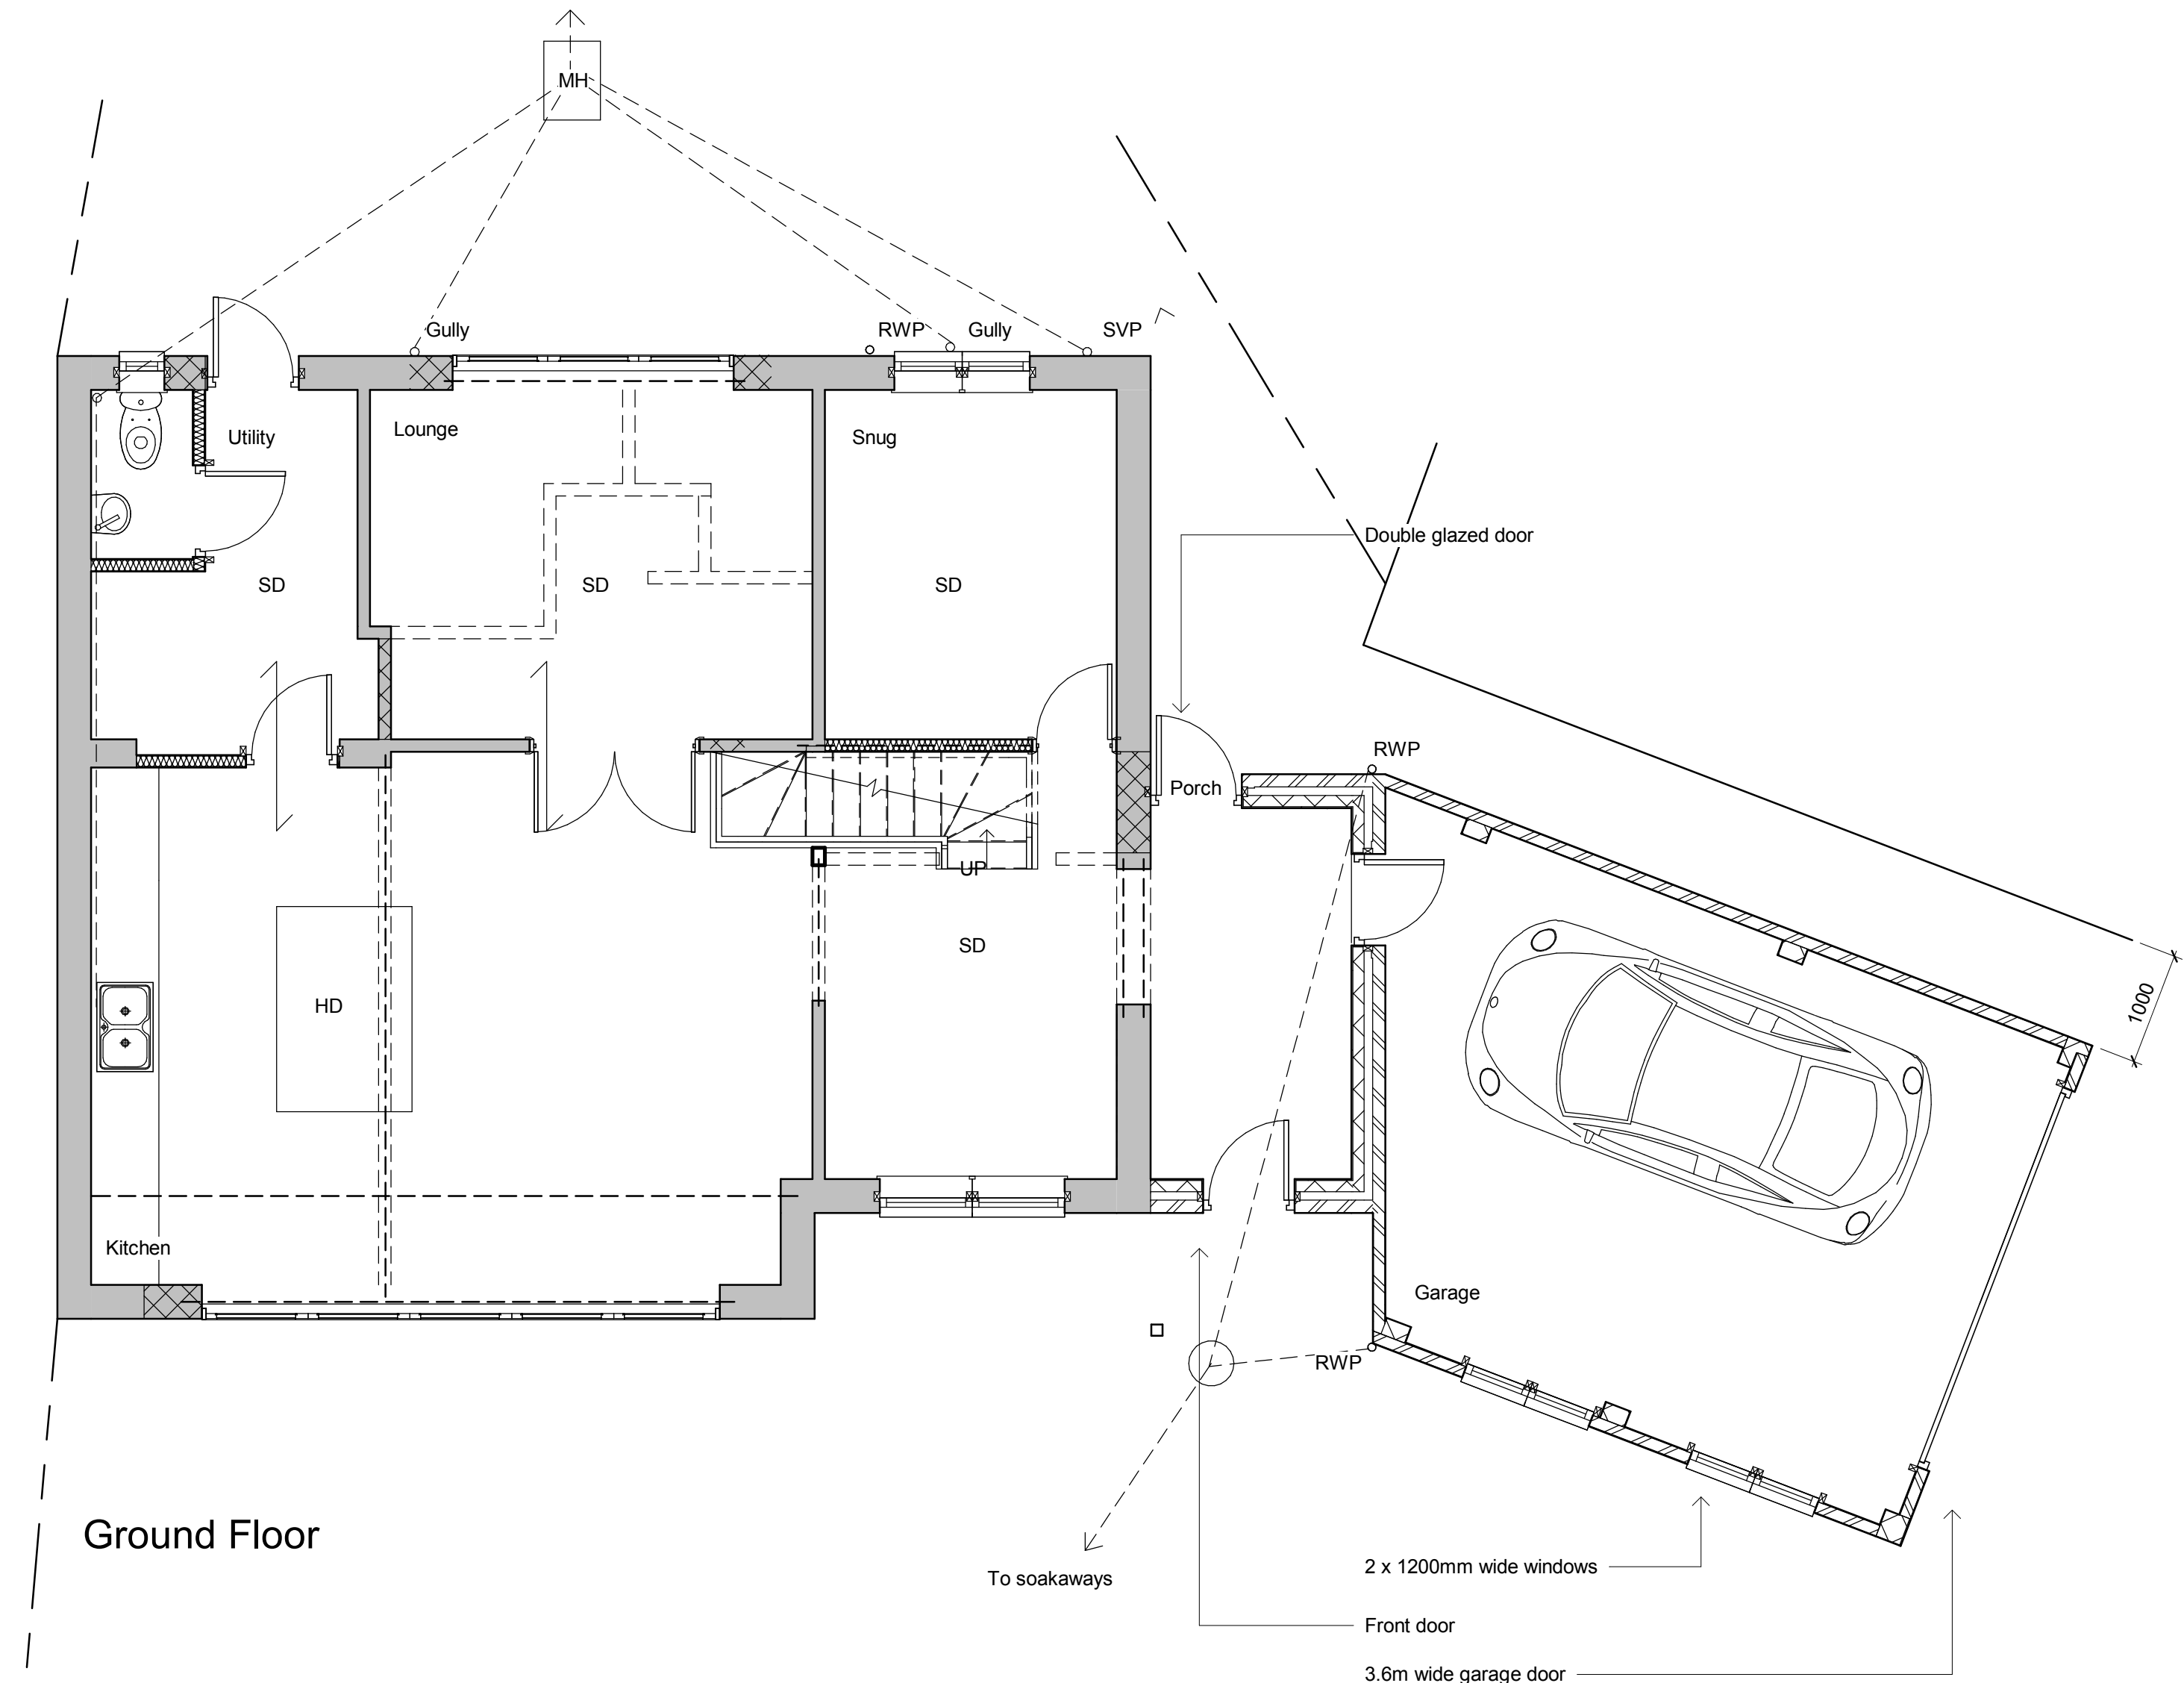


Ground Floor

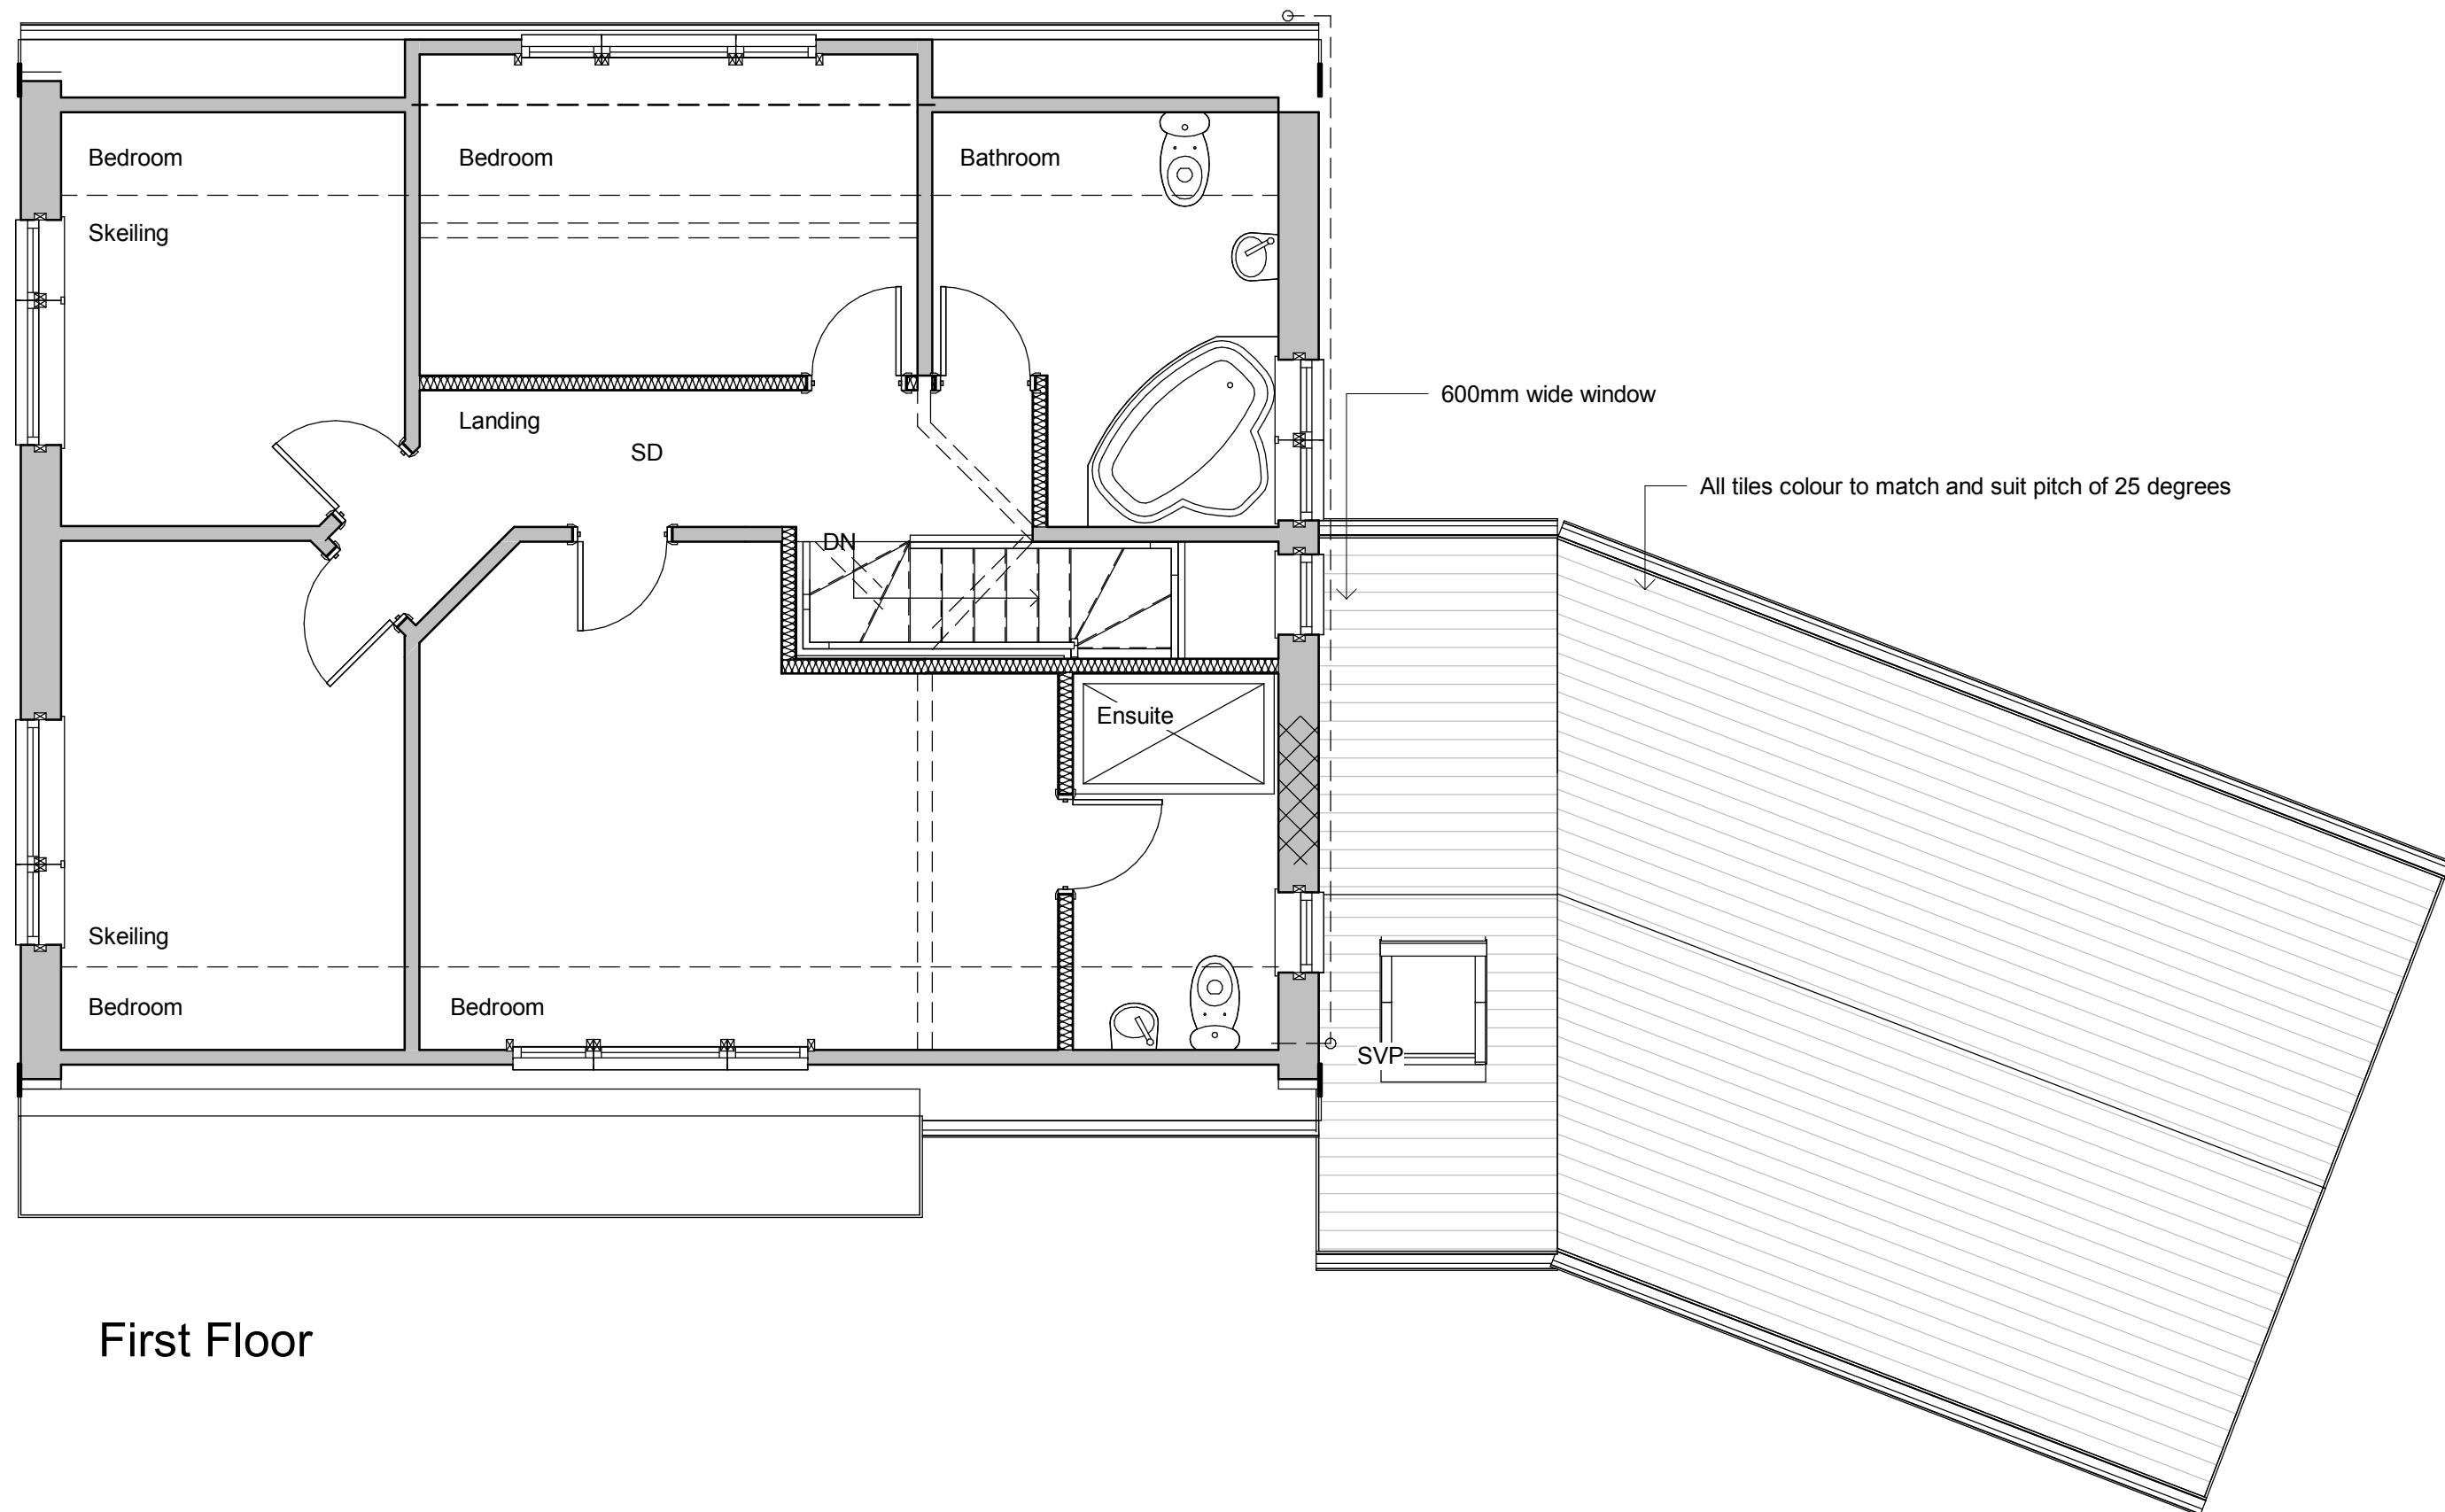

First Floor



Front Elevation

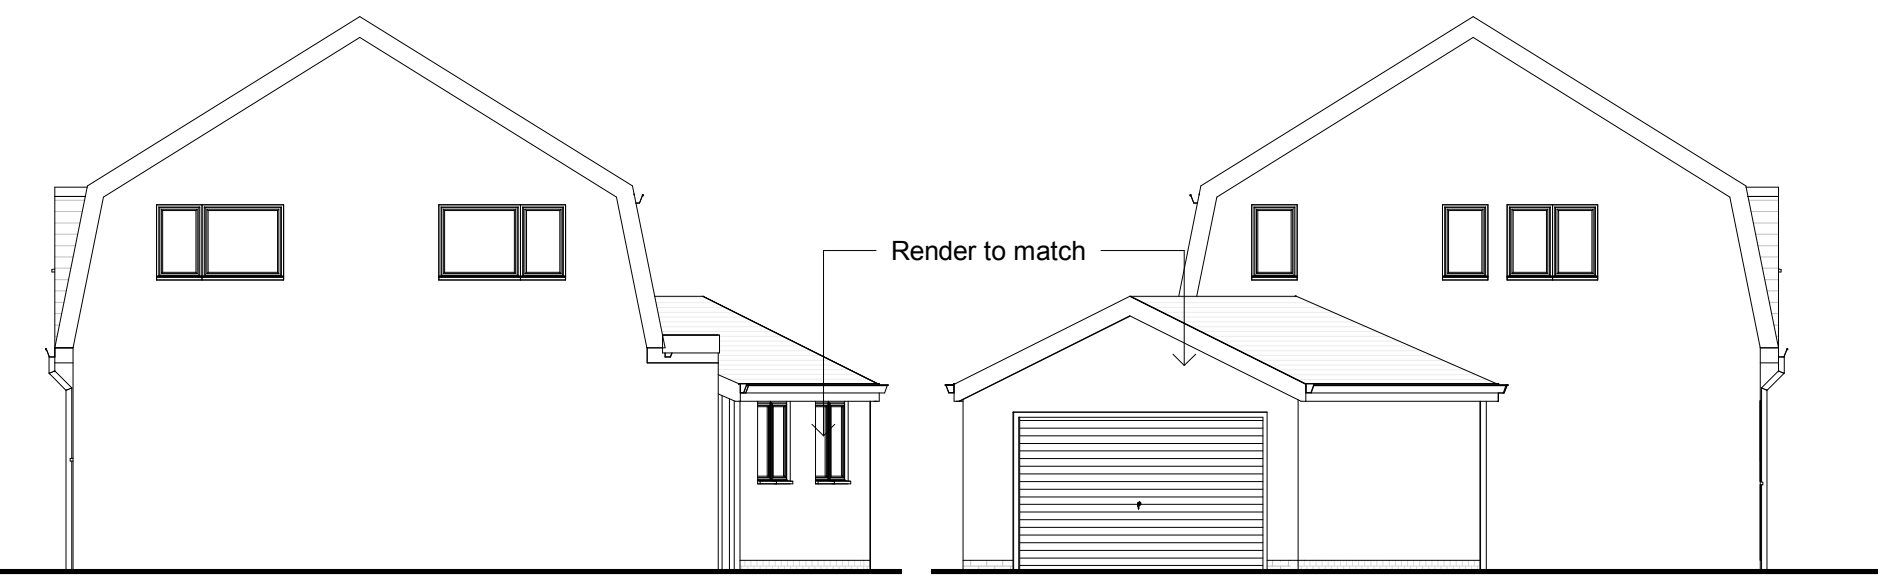

Side Elevation

Side Elevation



Rear Elevation

Revisions

0.500.511.522.5

SCALE 50

1:

m

1012345

SCALE 100

1:

m

A - June 2019

Clients revisions

Materials

Tiles to match

Render to match

Double glazed windows and doors to match

Drawing Number	2019/88	Sheet	1 of 1
Size	A1	Scale	1:50, 1:100
Project	Proposed details June 2019		
Job Title	3 Sea Way Pagham West Sussex PO21 4UD		
Do Not scale from this drawing except for planning as photocopies will be subject to distortion Drawings to be read in conjunction with all other Designers and structural engineers contract drawings and specifications: Any discrepancies must be brought to the attention of the Designer immediately The contractor must verify all dimensions by site measurement before ordering materials or manufacturing components Substitute materials and products to those named will be acceptable if proven to be of equal or higher performance and not in conflict with other elements			

M.J.Humphrey

Ltd

**RICS**

**cabe**
chartered association
of building engineers

Mei Humphrey MRICS, MBEng
39 Northease Drive
Hove
East Sussex
BN3 8PQ

Adam Humphrey
9 Racton Road
Emsworth
Hampshire
PO10 7SY

Mei@mjhumphrey.co.uk
07701055182

Adam@mjhumphrey.co.uk
07812419142