


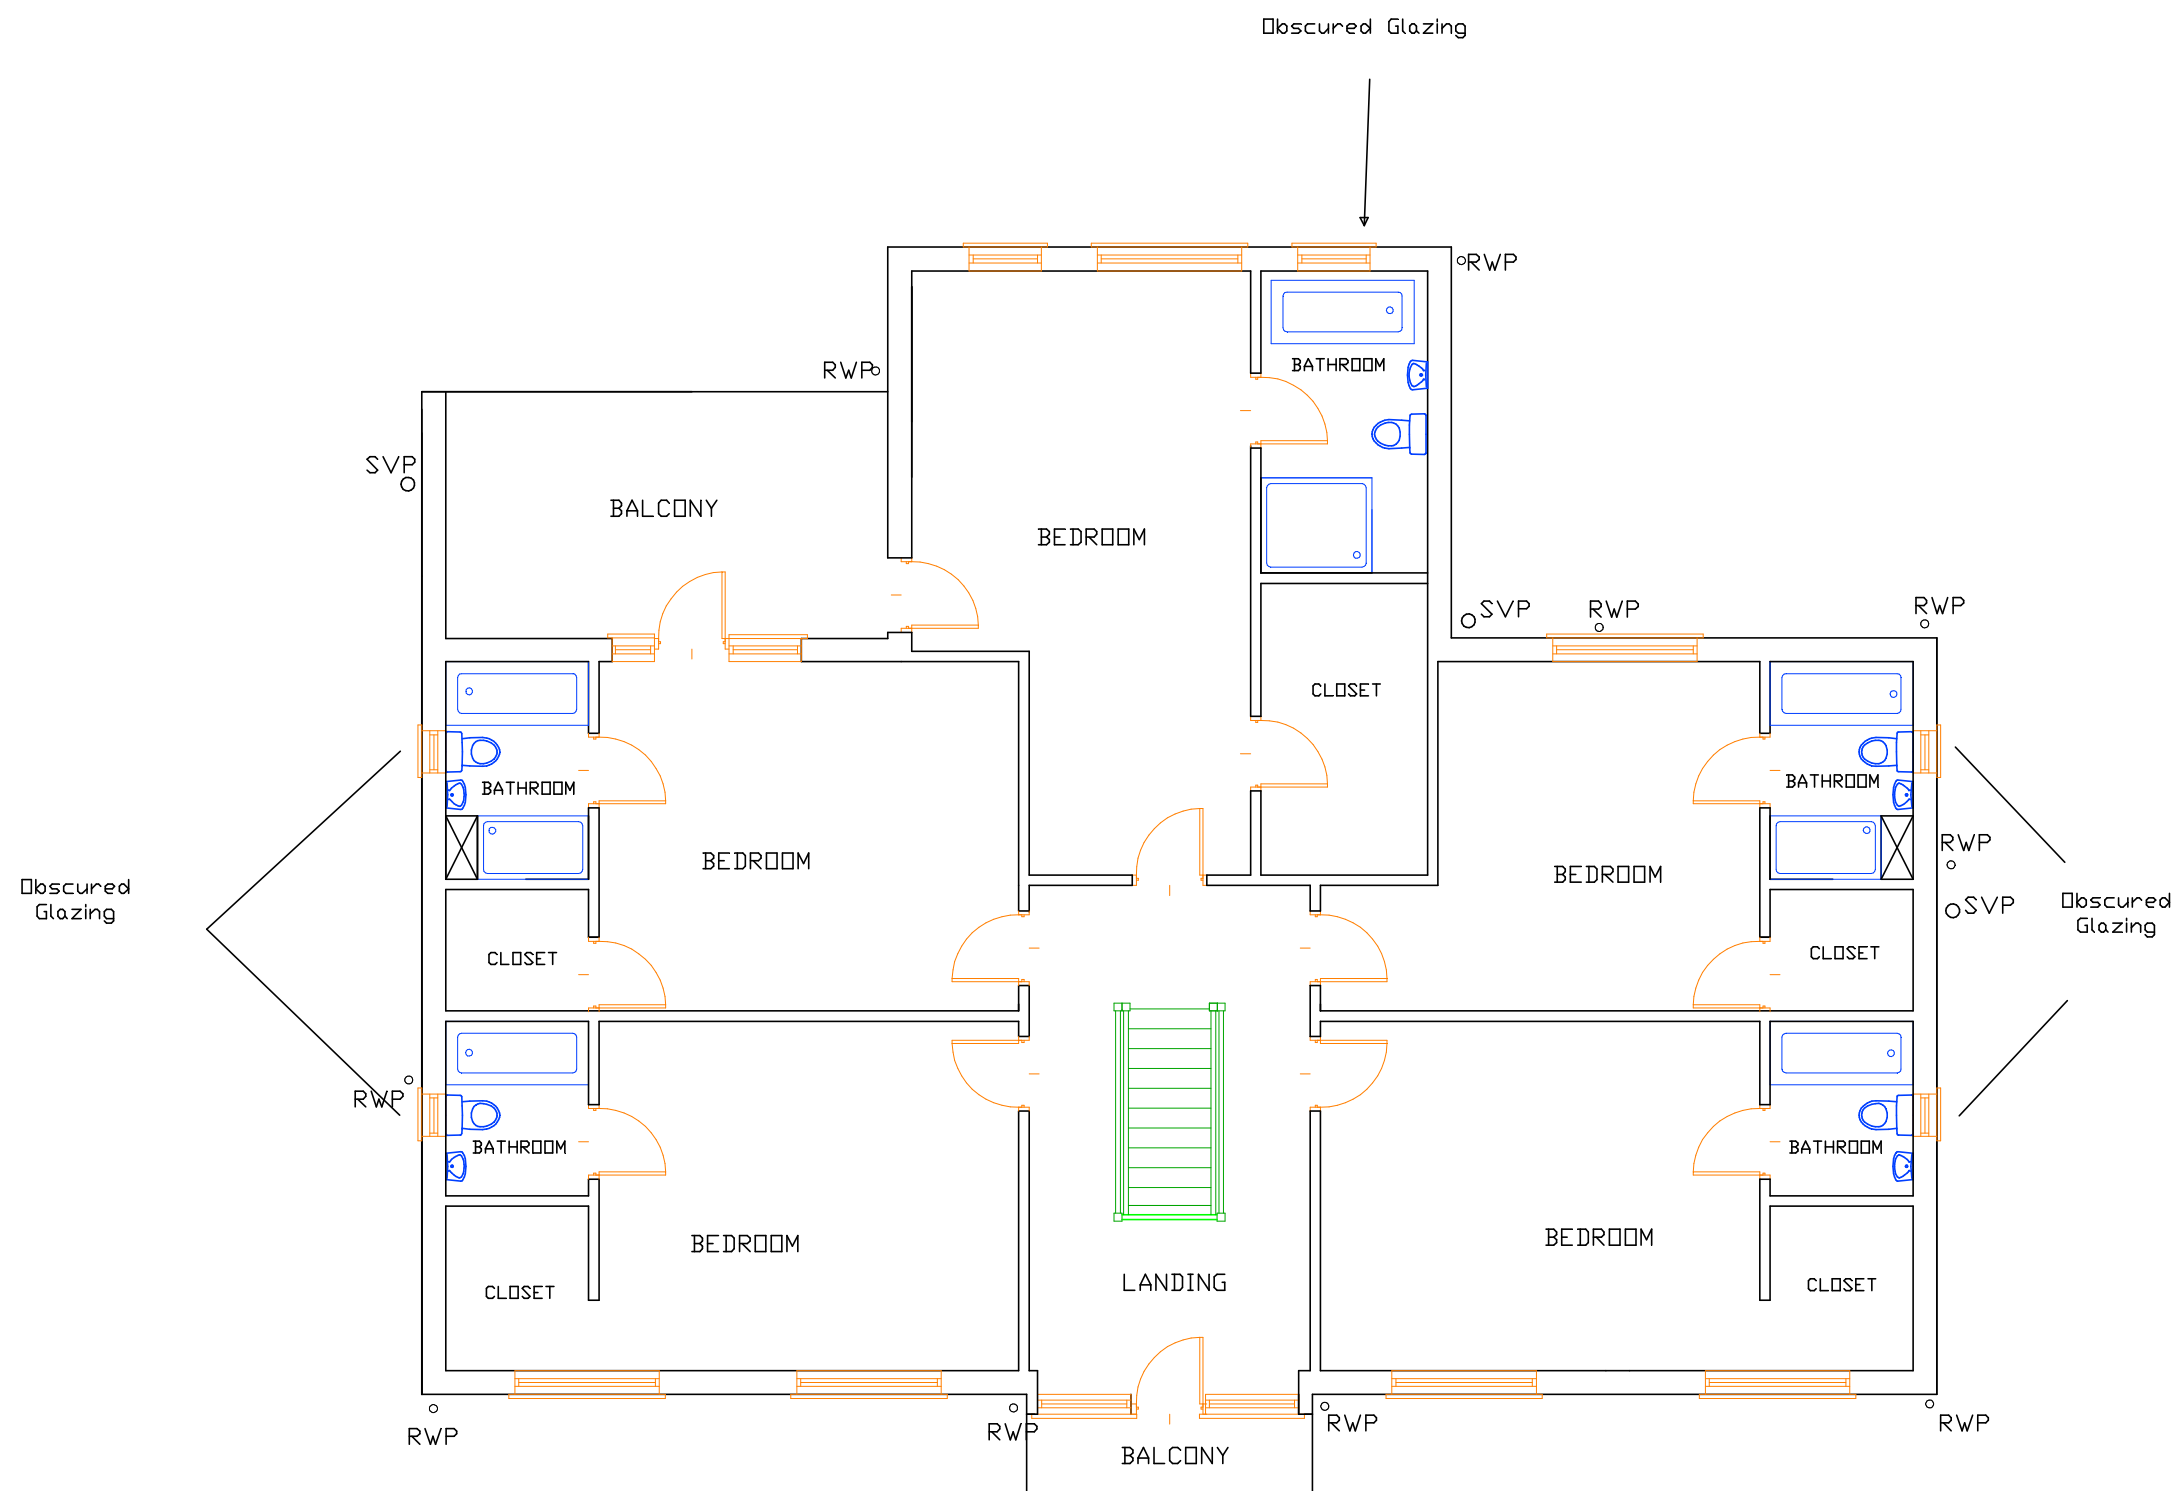

Project:
2 Pagham Road, Pagham,
Bognor Regis, West Sussex

Title:
PROPOSED FIRST FLOOR PLAN

Scale:	Date:
1:100	05/07/2020
	Drawn:
	PCW

Paper Size: A3	Drawing: P005	Rev: E
--------------------------	-------------------------	------------------

Property of P.Wright, 2 PAGHAM ROAD, BOGNOR REGIS, PO21 4NP.
(C) All rights of the copyright holders reserved.
Unauthorised copying, hiring, lending of this data
for financial or commercial gain is prohibited.