
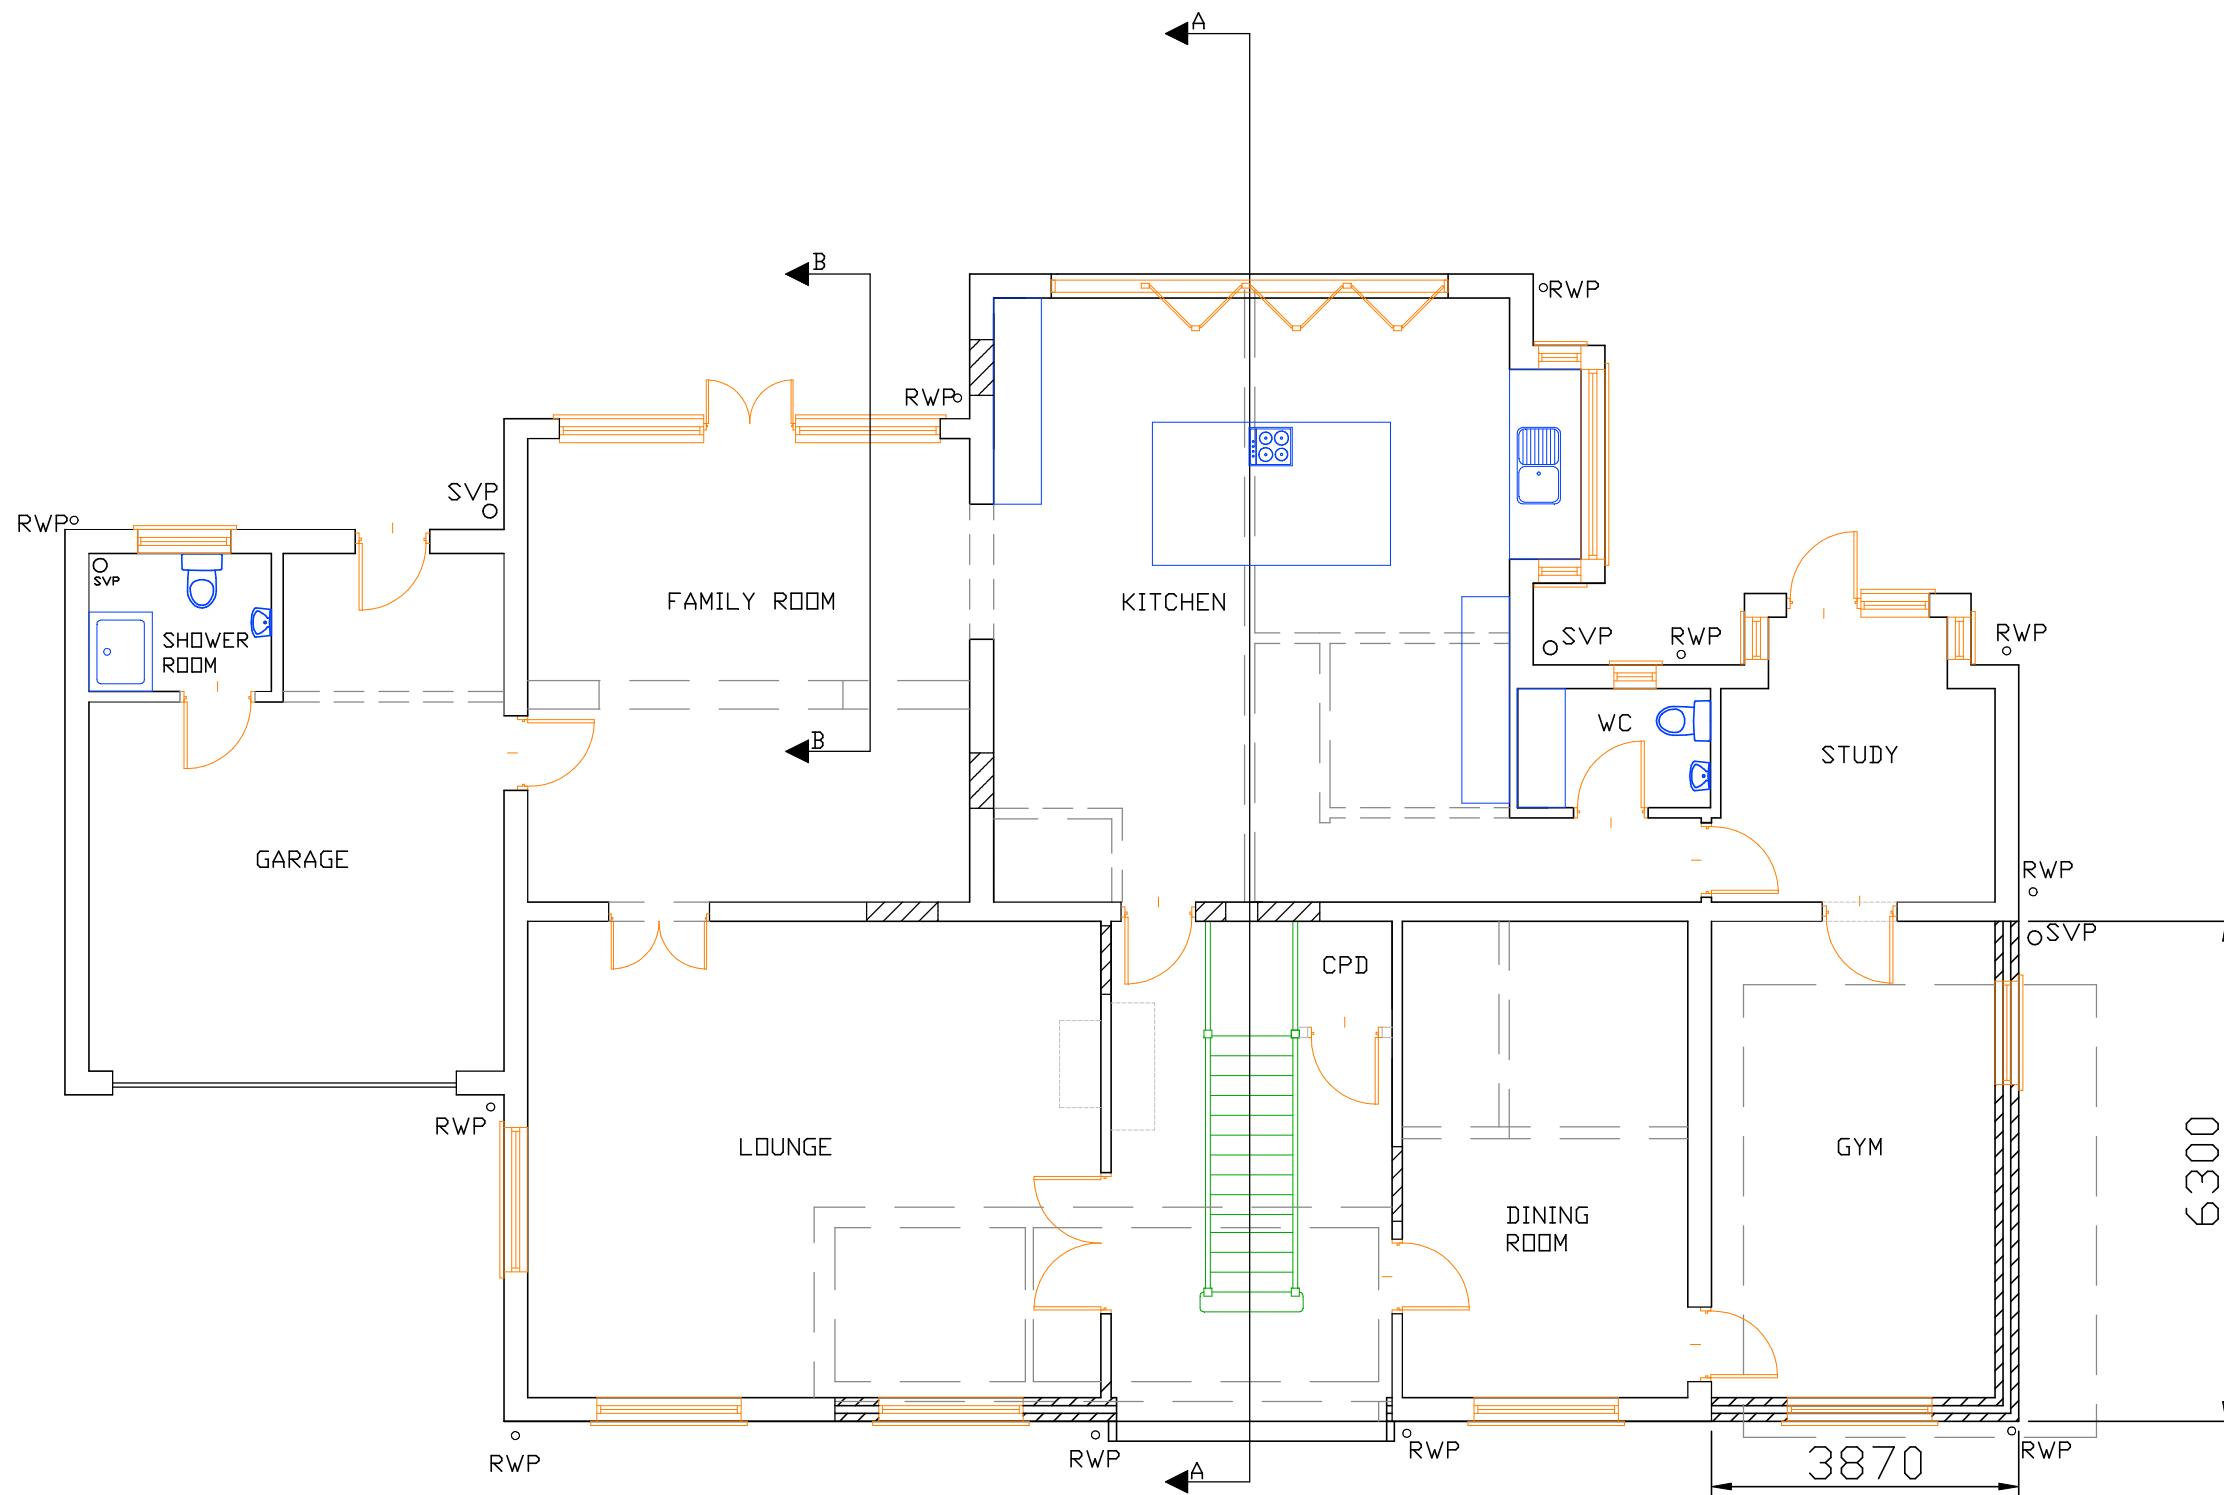


 

Project:
2 Pagham Road, Pagham,
Bognor Regis, West Sussex

Title:
PROPOSED GROUND FLOOR PLAN

Scale:
1:100

Date:
05/07/2020
Drawn:
PCW

Paper Size:
A3

Drawing:
P004

Rev:
D

Property of P.Wright, 2 PAGHAM ROAD, BOGNOR REGIS, PO21 4NP.
All rights of the copyright holders reserved.
Unauthorised copying, hiring, lending of this data
for financial or commercial gain is prohibited.