





EXISTING FRONT ELEVATION
(WEST)




EXISTING SIDE ELEVATION
(SOUTH)

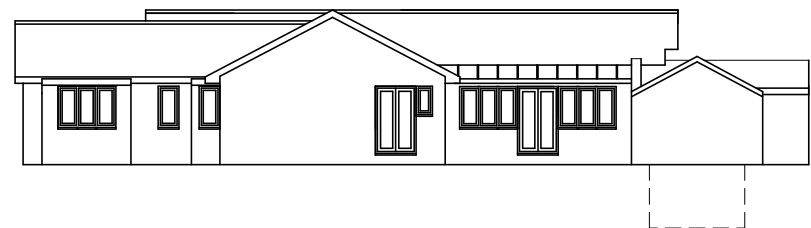


EXISTING REAR ELEVATION
(EAST)

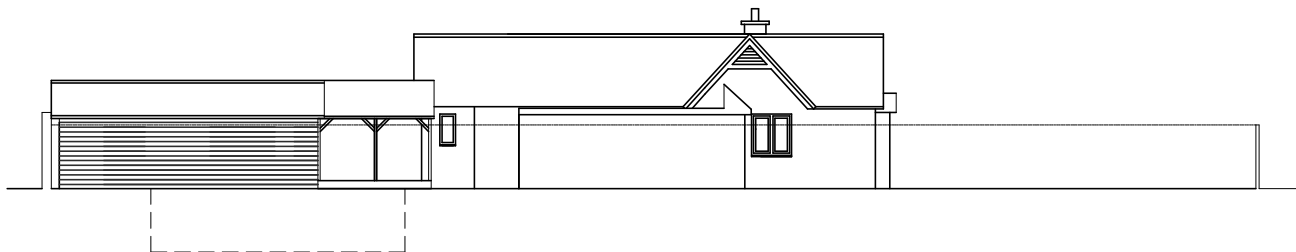

EXISTING SIDE ELEVATION
(NORTH)

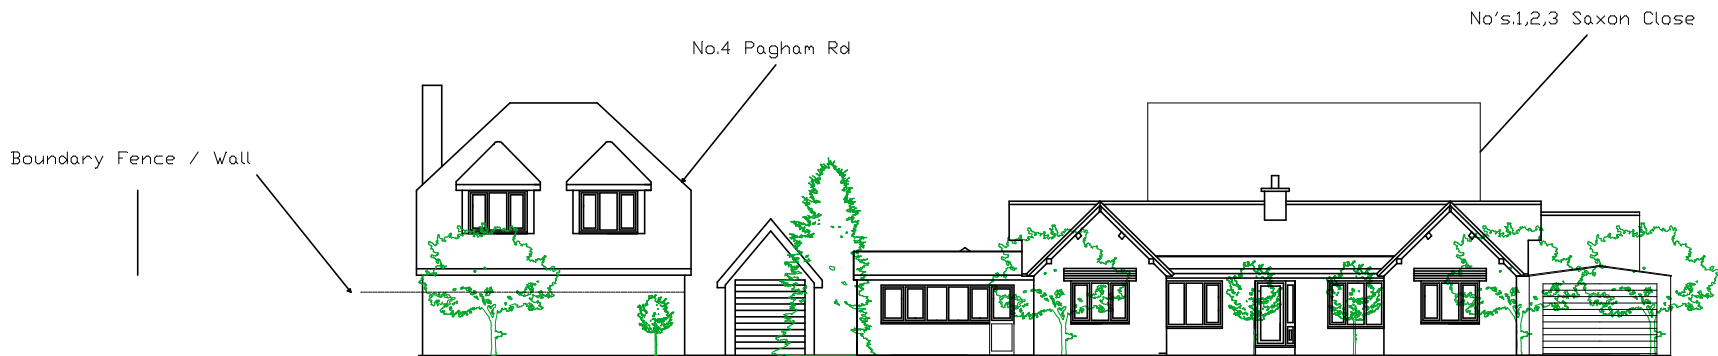


EXISTING STREET SCENE - PAGHAM ROAD
(WEST)

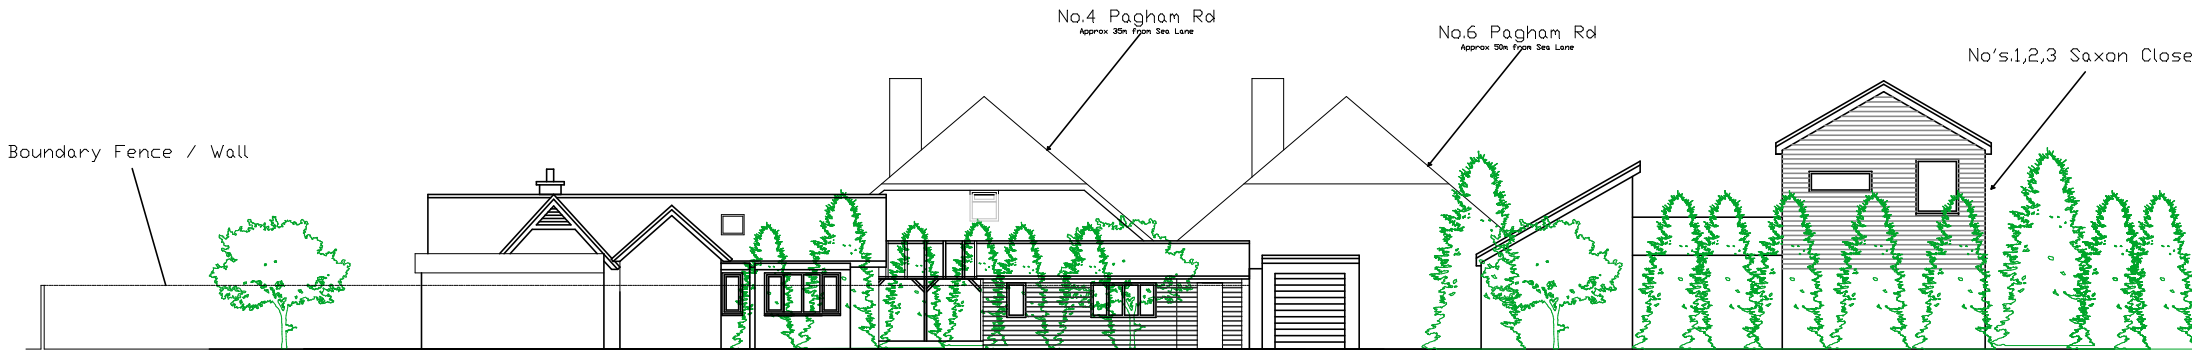

EXISTING STREET SCENE - SEA LANE
(SOUTH)

NOTES

 

Project:
2 Pagham Road, Pagham,
Bognor Regis, West Sussex

Title:
ELEVATIONS & STREET SCENE - EXISTING

Scale:
1:250

Date:
05/07/2020
Drawn:
PCW

Paper Size:
A3

Drawing:
E003

Rev:
E

Property of P.Wright, 2 PAGHAM ROAD, BOGNOR REGIS, PO21 4NP.
All rights of the copyright holders reserved.
Unauthorised copying, hiring, lending of this data
for financial or commercial gain is prohibited.