



PROPOSED FRONT ELEVATION
(WEST)



PROPOSED SIDE ELEVATION
(SOUTH)




PROPOSED REAR ELEVATION
(EAST)



PROPOSED SIDE ELEVATION
(NORTH)

NOTES

 

MAIN RIDGE HEIGHT: 8.55m
SECONDARY RIDGE HEIGHT:
7.95m

EXTERIOR FINISHES:


WALLS; WHITE PAINTED
RENDER FINISH (AS PER
CURRENT) & CLADDING
WHERE SHOWN.

ROOF TILES; PLAIN
CONCRETE OR SLATE TILE

GLAZING TO 1ST FLOOR SIDE
ELEVATIONS TO BE
OBSCURED / PRIVACY
GLAZING



PROPOSED STREET SCENE - PAGHAM ROAD
(WEST)

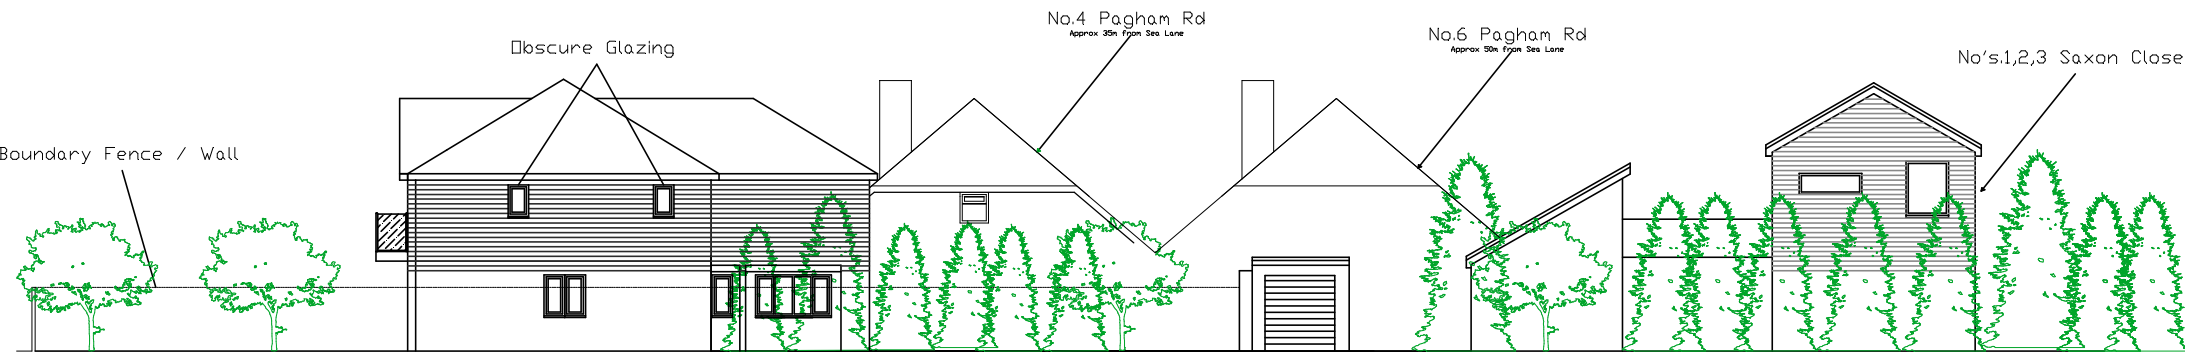

PROPOSED STREET SCENE - SEA LANE
(SOUTH)

Project:
2 Pagham Road, Pagham,
Bognor Regis, West Sussex

Title:
ELEVATIONS & STREET SCENE - PROPOSED

Scale: 1:250
Date: 05/07/2020
Drawn: PCW

Paper Size: A3
Drawing: P003
Rev: D

Property of P.Wright, 2 PAGHAM ROAD, BOGNOR REGIS, PO21 4NP.
All rights of the copyright holders reserved.
Unauthorised copying, hiring, lending of this data
for financial or commercial gain is prohibited.