



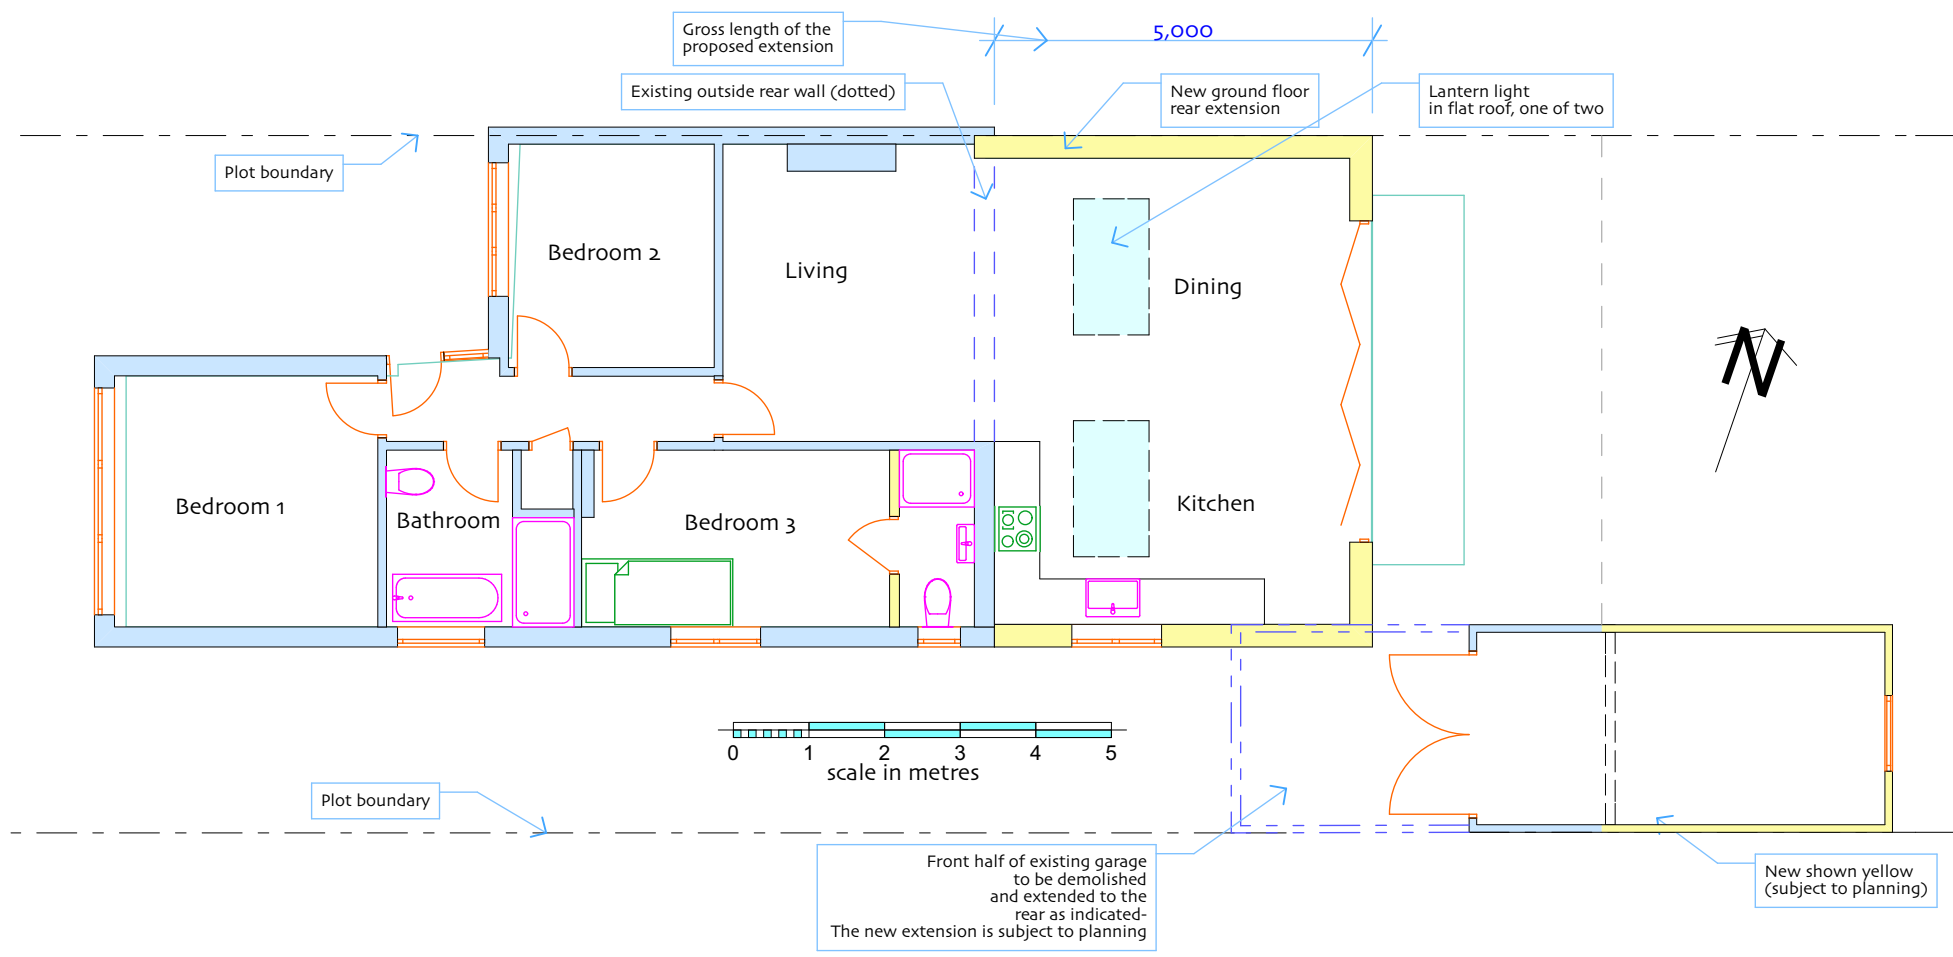

Proposed Floor Plan 1:100

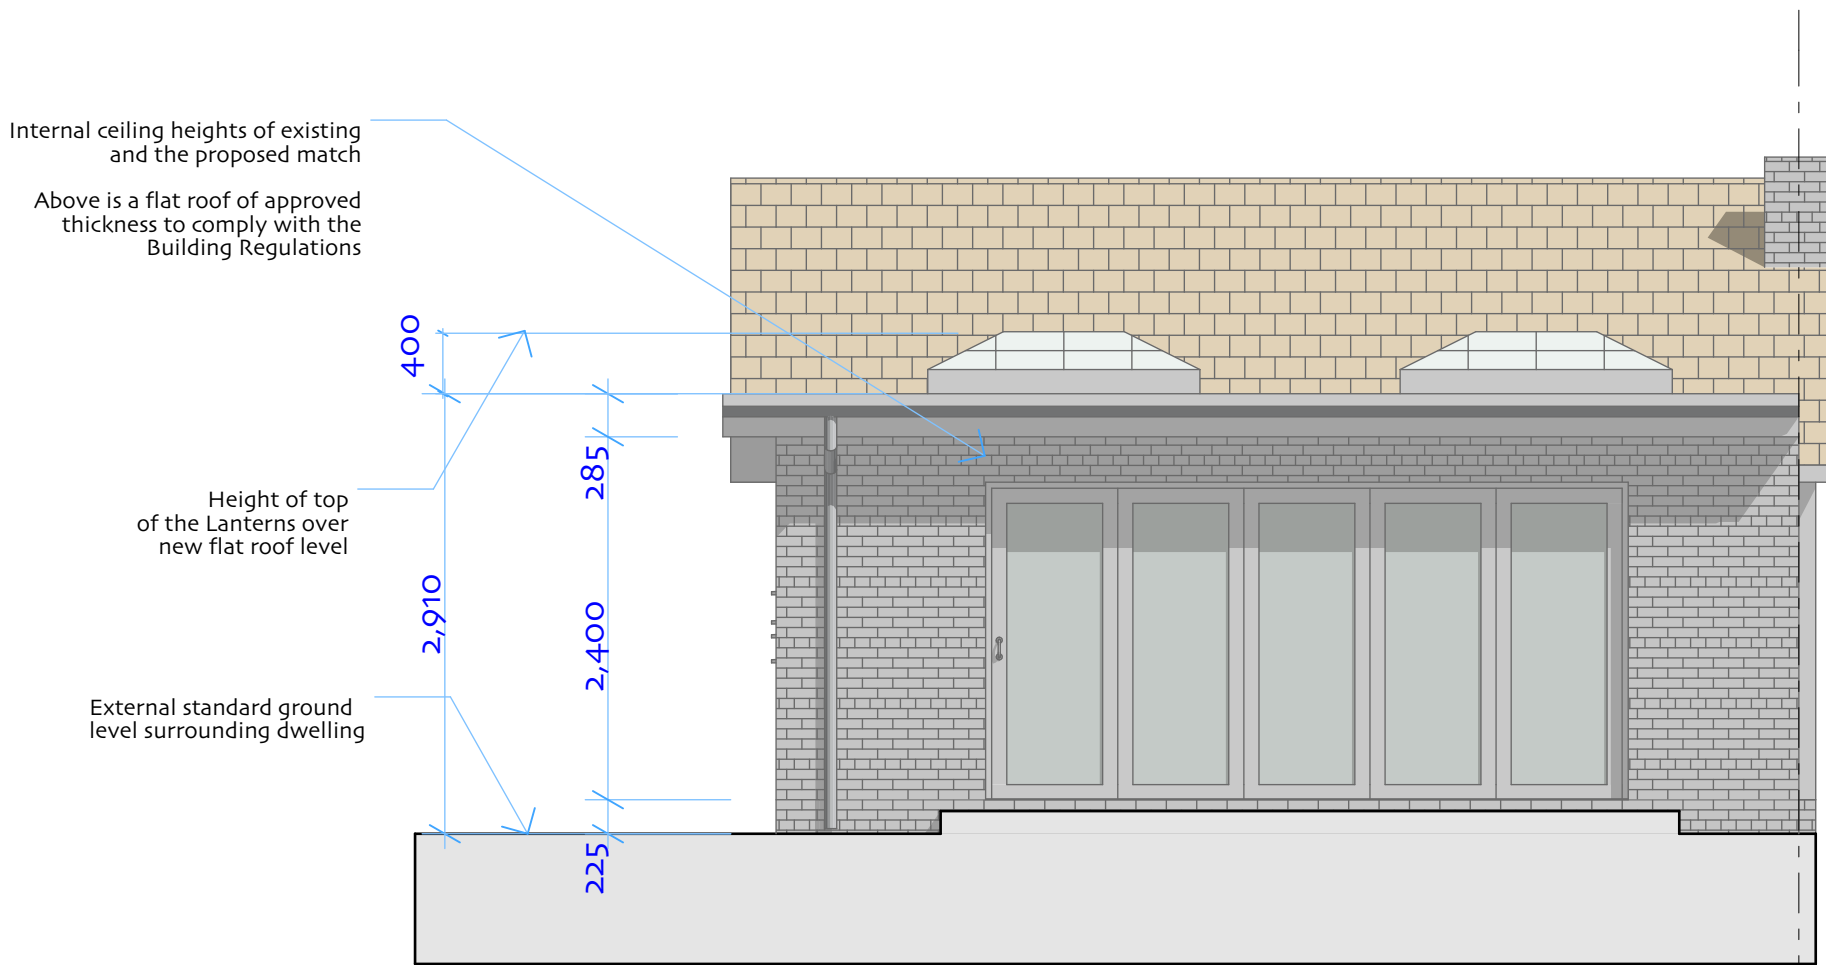


Proposed East/Rear Elevation 1:50



Location plan 1:1250

Materials
New roof: grey single membrane
Lanterns: White uPVC
Rainwater goods: To match the existing
Windows and doors: White uPVC to match the existing
Walls: Facing brickwork to match the existing
Extension gross length from rear of the dwelling: 5000 mm

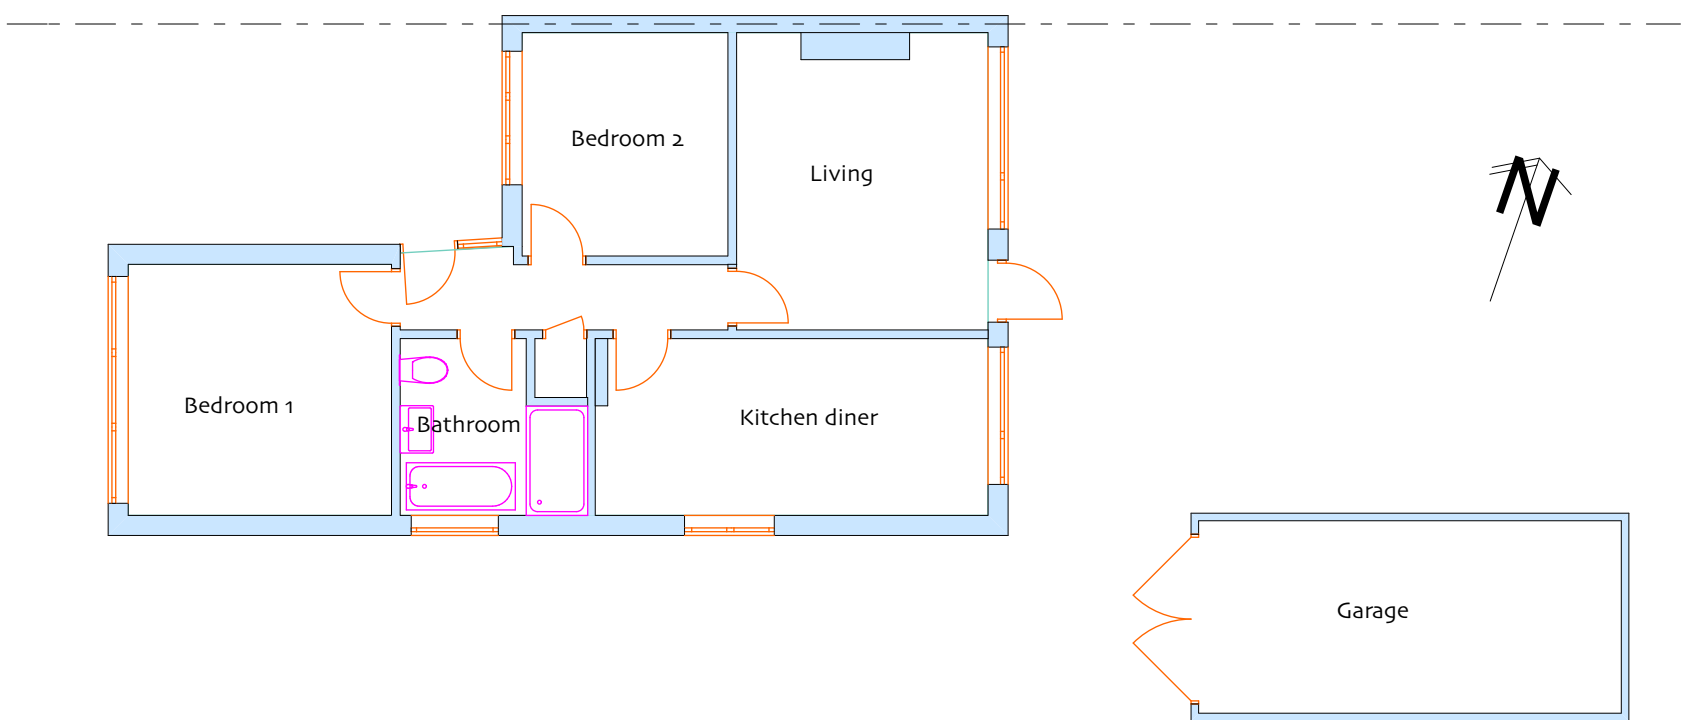

Existing Floor Plan 1:100




Existing East/Rear Elevation 1:50


Ordnance Survey
Ukmapcentre.com



Block Plan 1:500

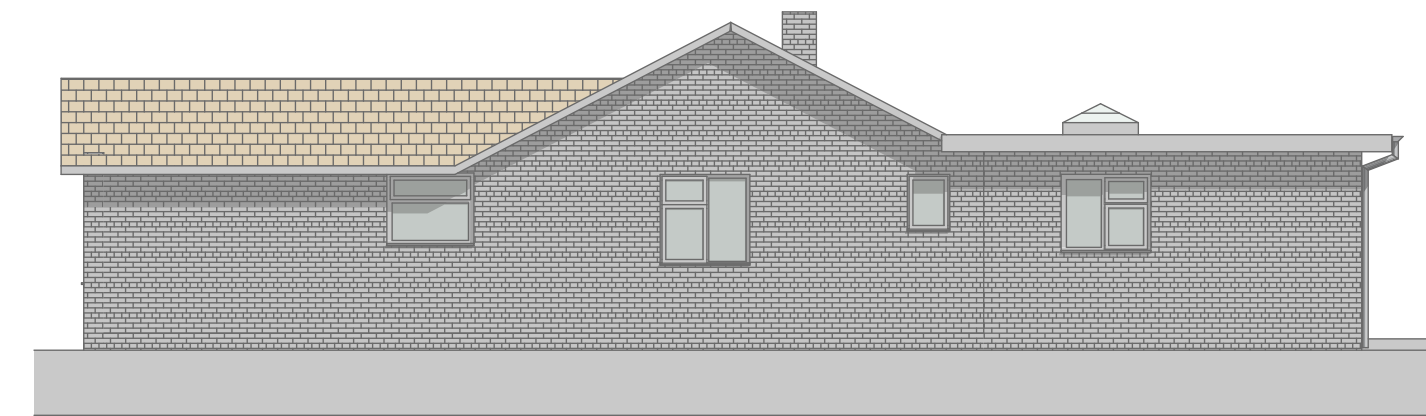

Proposed South/Side Elevation 1:100

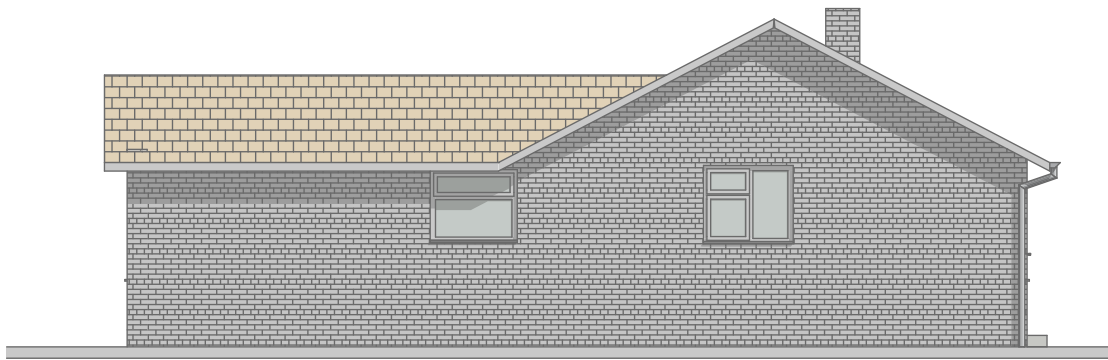

Existing Side/South Elevation 1:100



Site Address
34 Greenways Pagham West Sussex PO21 4QE

Works Proposed
Ground Floor Rear Extension

Drawing
Plans and Elevations

Scales @ A1
Landscape
as shown

Date
May 2019

Drawing No
34 G 08

Mick Morris AADipl RIBA Architect
Waterlooville

07956 323832
02392 269967