



The proposed roof is a 'warm' flat roof to comply with the Building Regulations
Visible thickness 285 mm
Additional concealed roof thickness below within brickwork 100 mm
Total composition 368 mm
Internal Floor to ceiling height 2300 mm

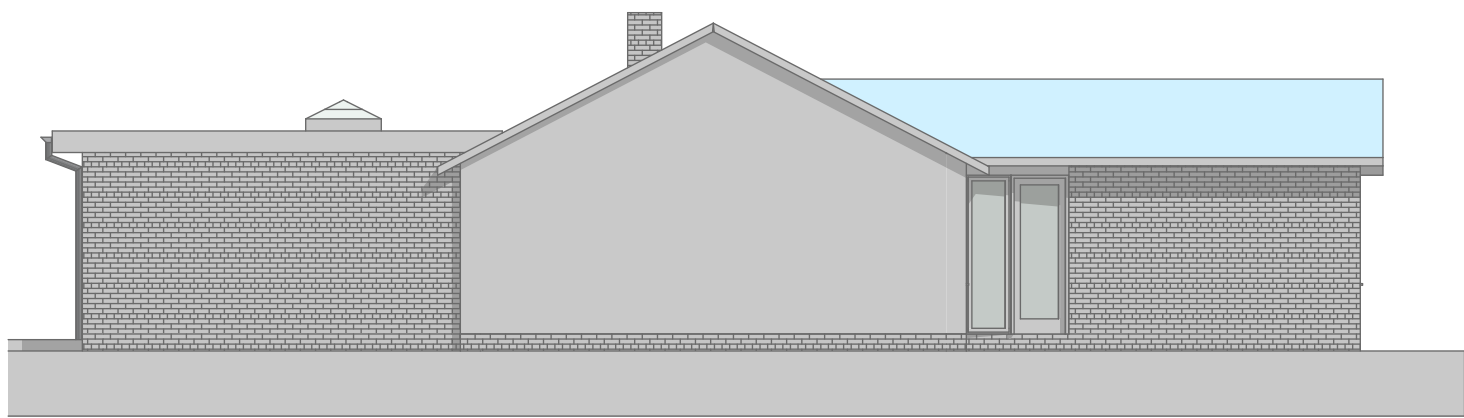

North Elevation ProposedNo existing rear North elevation 1:100

Ordnance Survey
Ukmapcentre.com

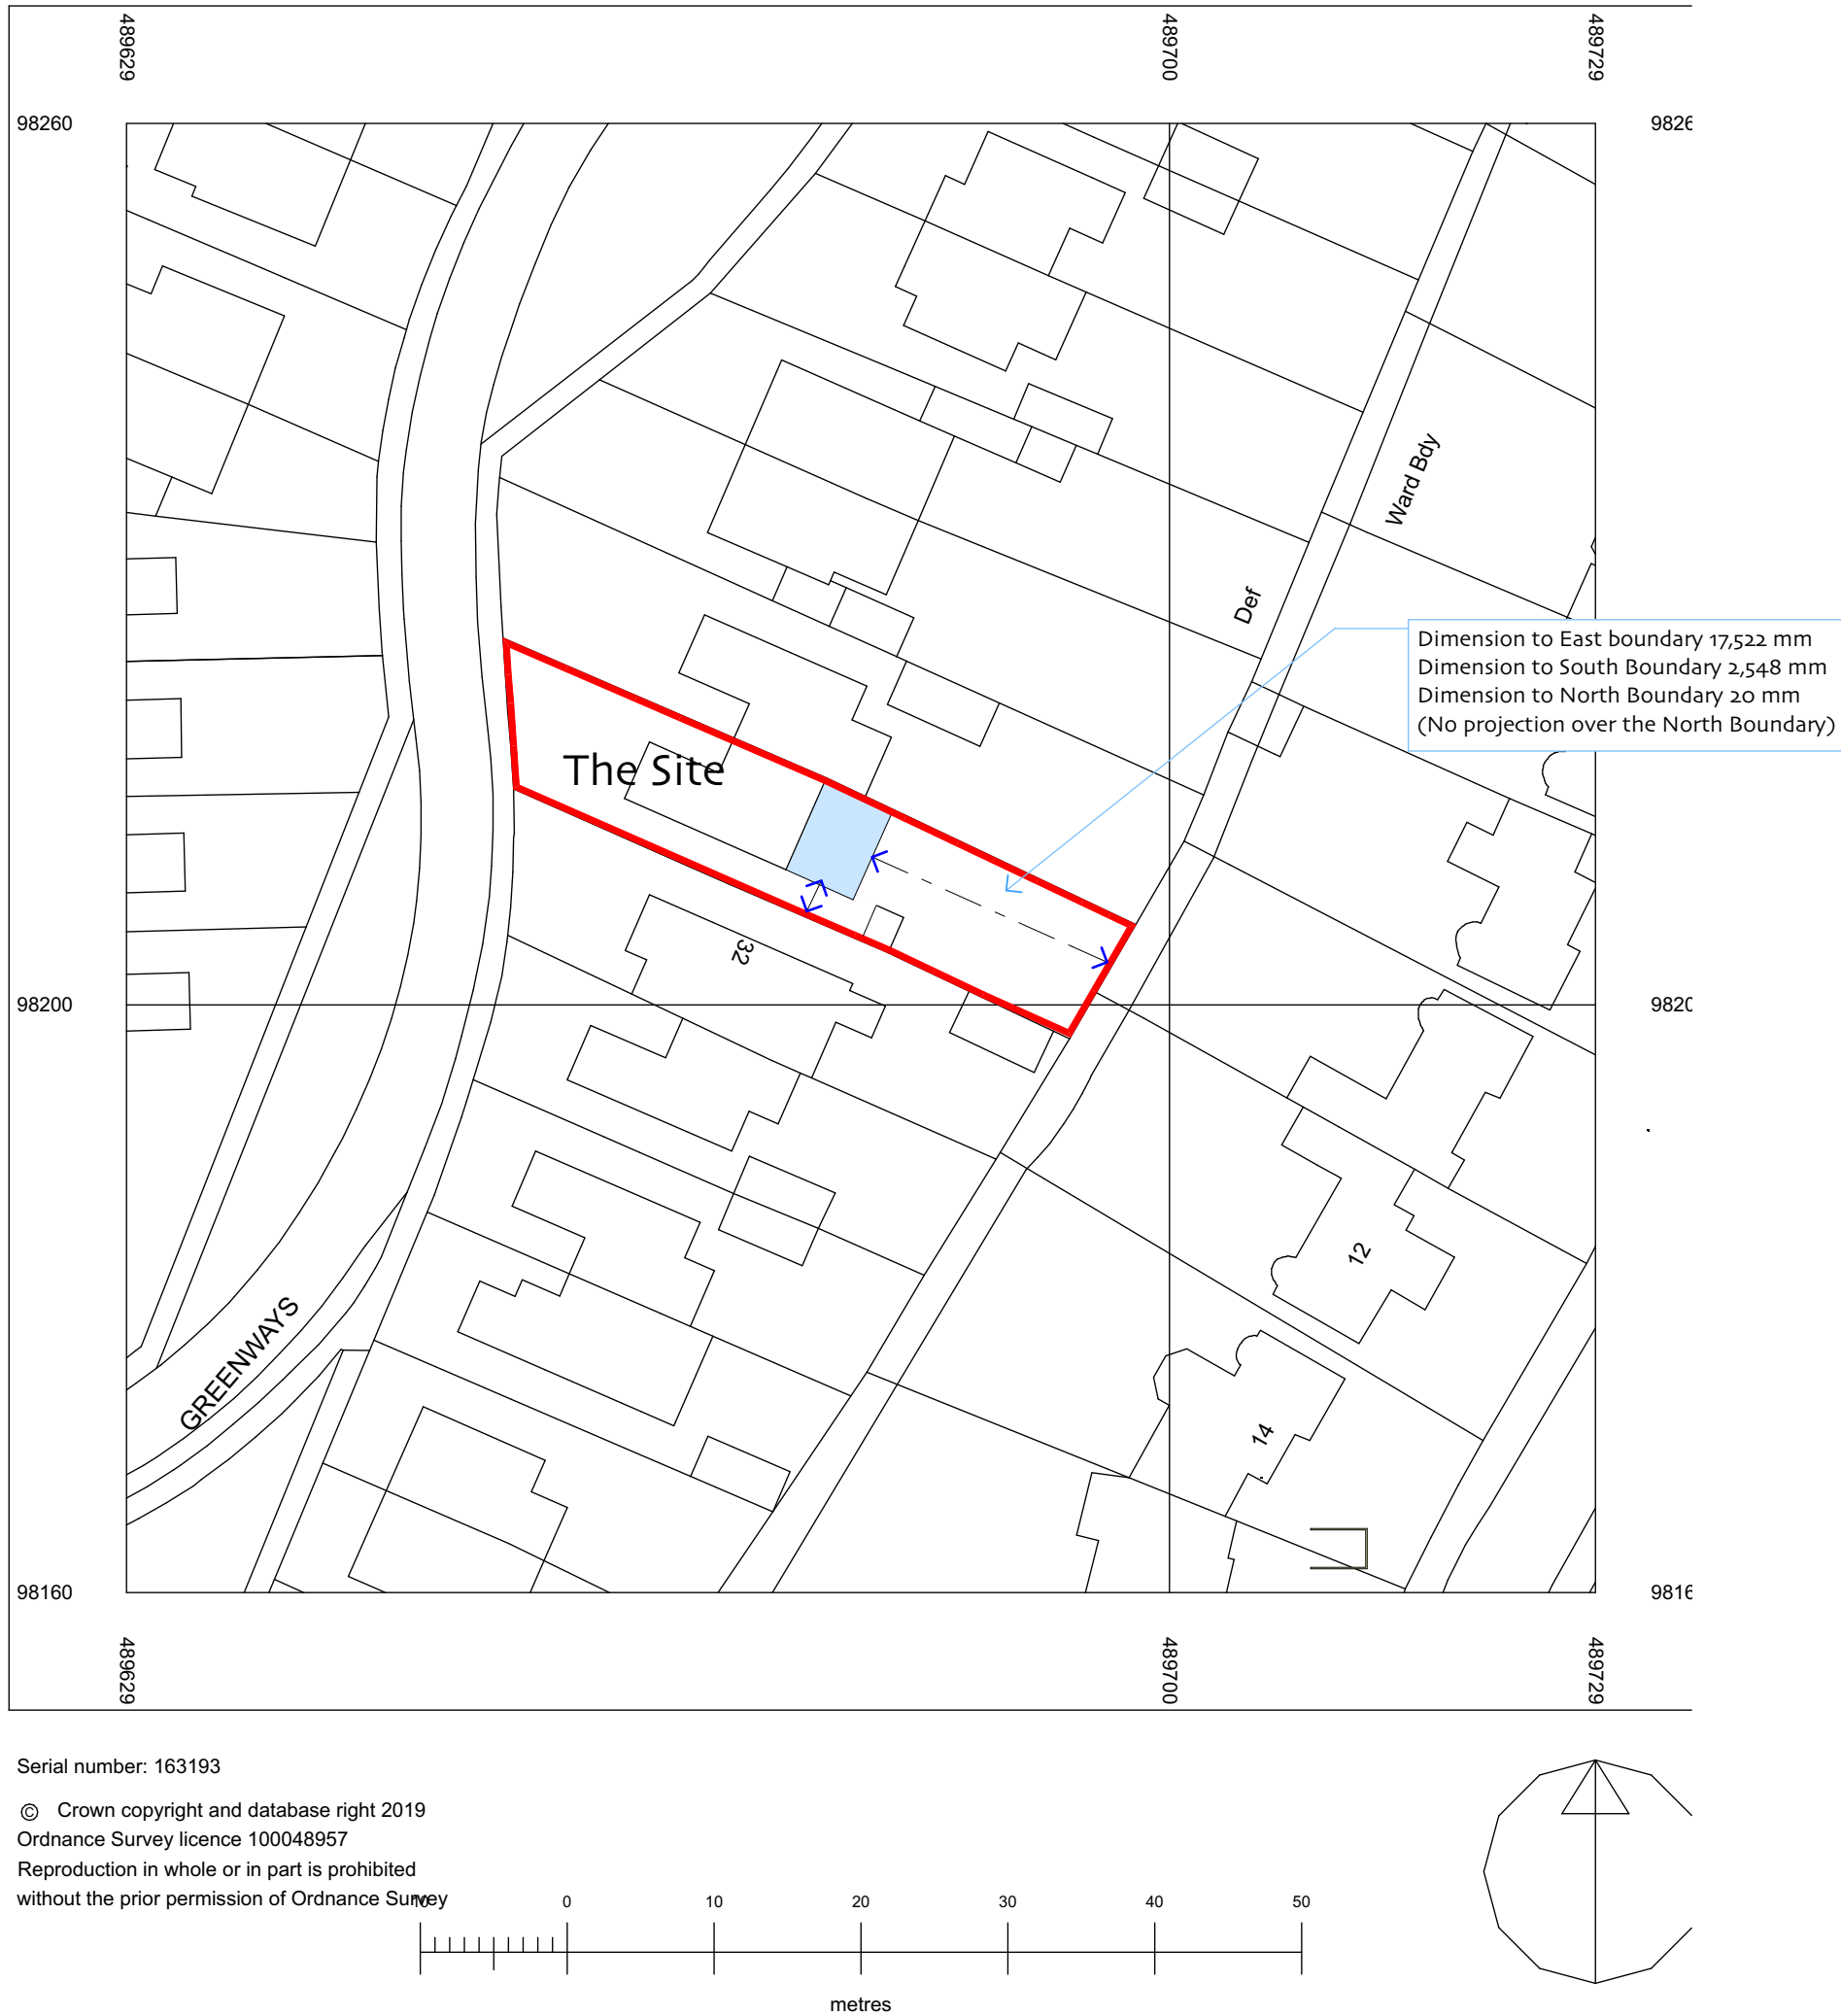

1,500 Block Plan 1:500



Site Address
34 Greenways Pagham West Sussex PO21 4QE

Works Proposed
Ground Floor Rear Extension

Drawing
Block Plan, Elevation

Scales @ A1
Landscape
as shown

Date
May 2019

Drawing No
34 G 10

Mick Morris AADipl RIBA Architect
Waterlooville

07956 323832
02392 269967