

C.R. BARROW & ASSOCIATES LTD.

Structural and Architectural Technicians

Studio 1
Manor Nursery
Lagness Road
Chichester
PO20 1LJ

Tel:Ans: 01243 771158

Tel/Mob: 07816 591480

E-mail: chris.barrow@hotmail.co.uk

Job 15 LODSWORTH

RO. ROSE GREEN.

Ref No. 1244

Sheet No. 4^{*B}



Scale 1:100

Date AUG. 15

REV. A. 30.8.15.

REV. B.
JUNE. 01. 18'

11-11-11

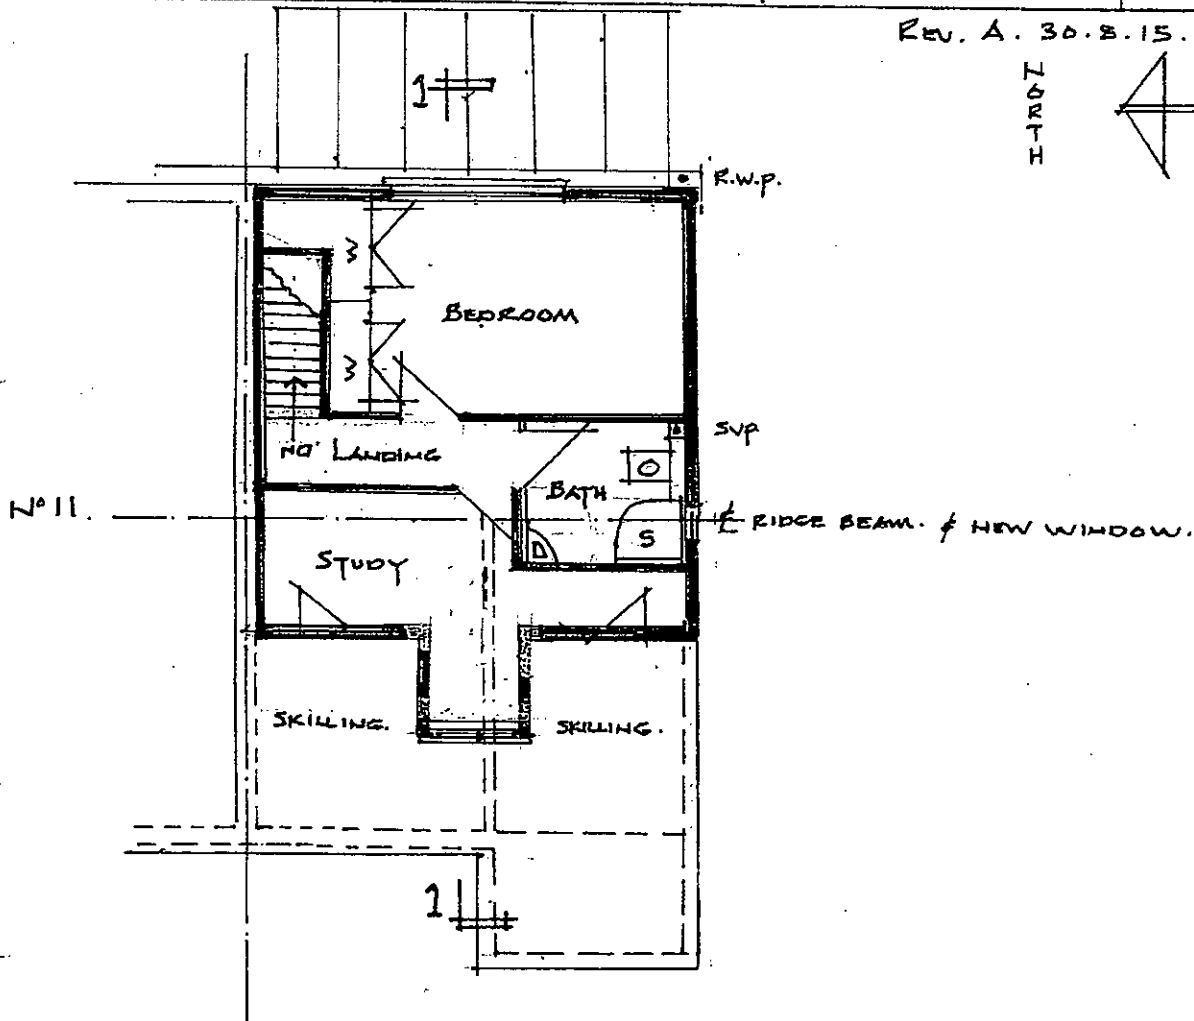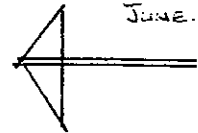

PROPOSED 1ST FLOOR PLAN.

PTD

Loft Conversion to Form Two Bedrooms and One Bathroom at
15 Lodsworth Road, Rose Green, Bognor Regis, PO21 3TG

C.R. BARROW & ASSOCIATES LTD.

Structural and Architectural Technicians

Studio 1
Manor Nursery
Lagness Road
Chichester
PO20 1LJ

Tel:Ans: 01243 771158
Tel/Mob: 07816 591480
E-mail: chris.barrow@hotmail.co.uk

Job 15 LODSWORTH

RD. ROSE GREEN.


Ref No. 1244

Sheet No. 11 AB


Scale 1:100

Date Aug. 15

REV. A. 30.8.15.
REV. B. 30.11.18

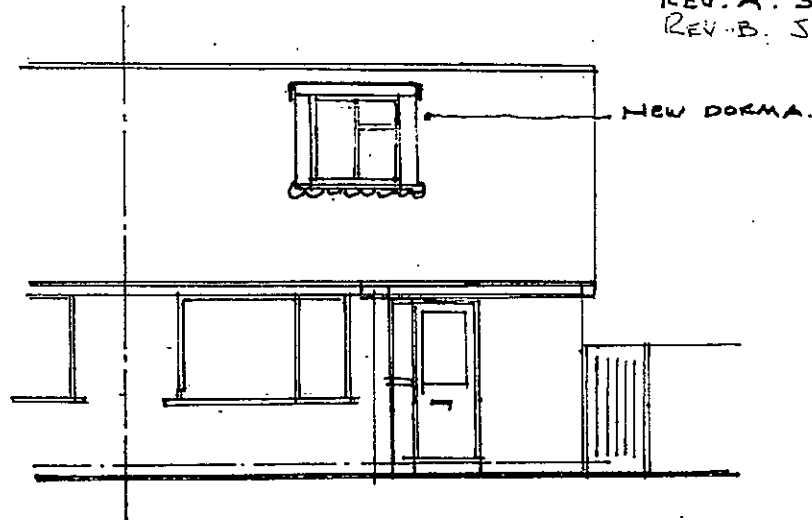

WEST ELEVATION. [AS PROPOSED]

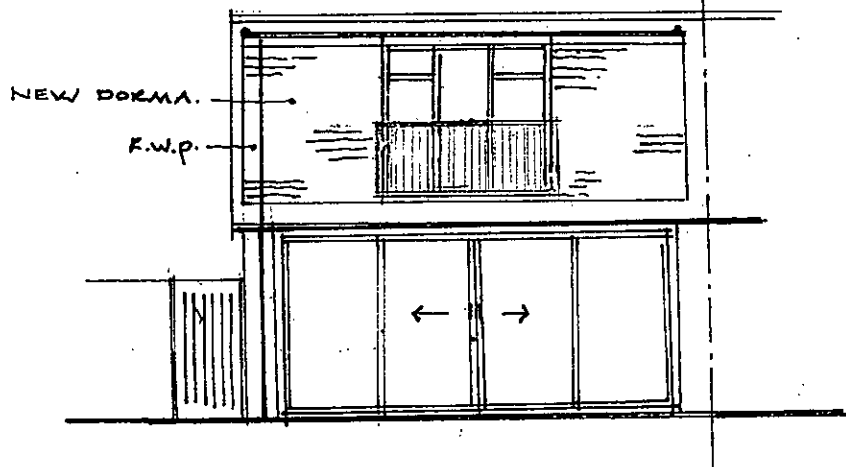

EAST ELEVATION. [AS PROPOSED]

Loft Conversion to Form Two Bedrooms and One Bathroom at
15 Lodsworth Road, Rose Green, Bognor Regis, PO21 3TG