

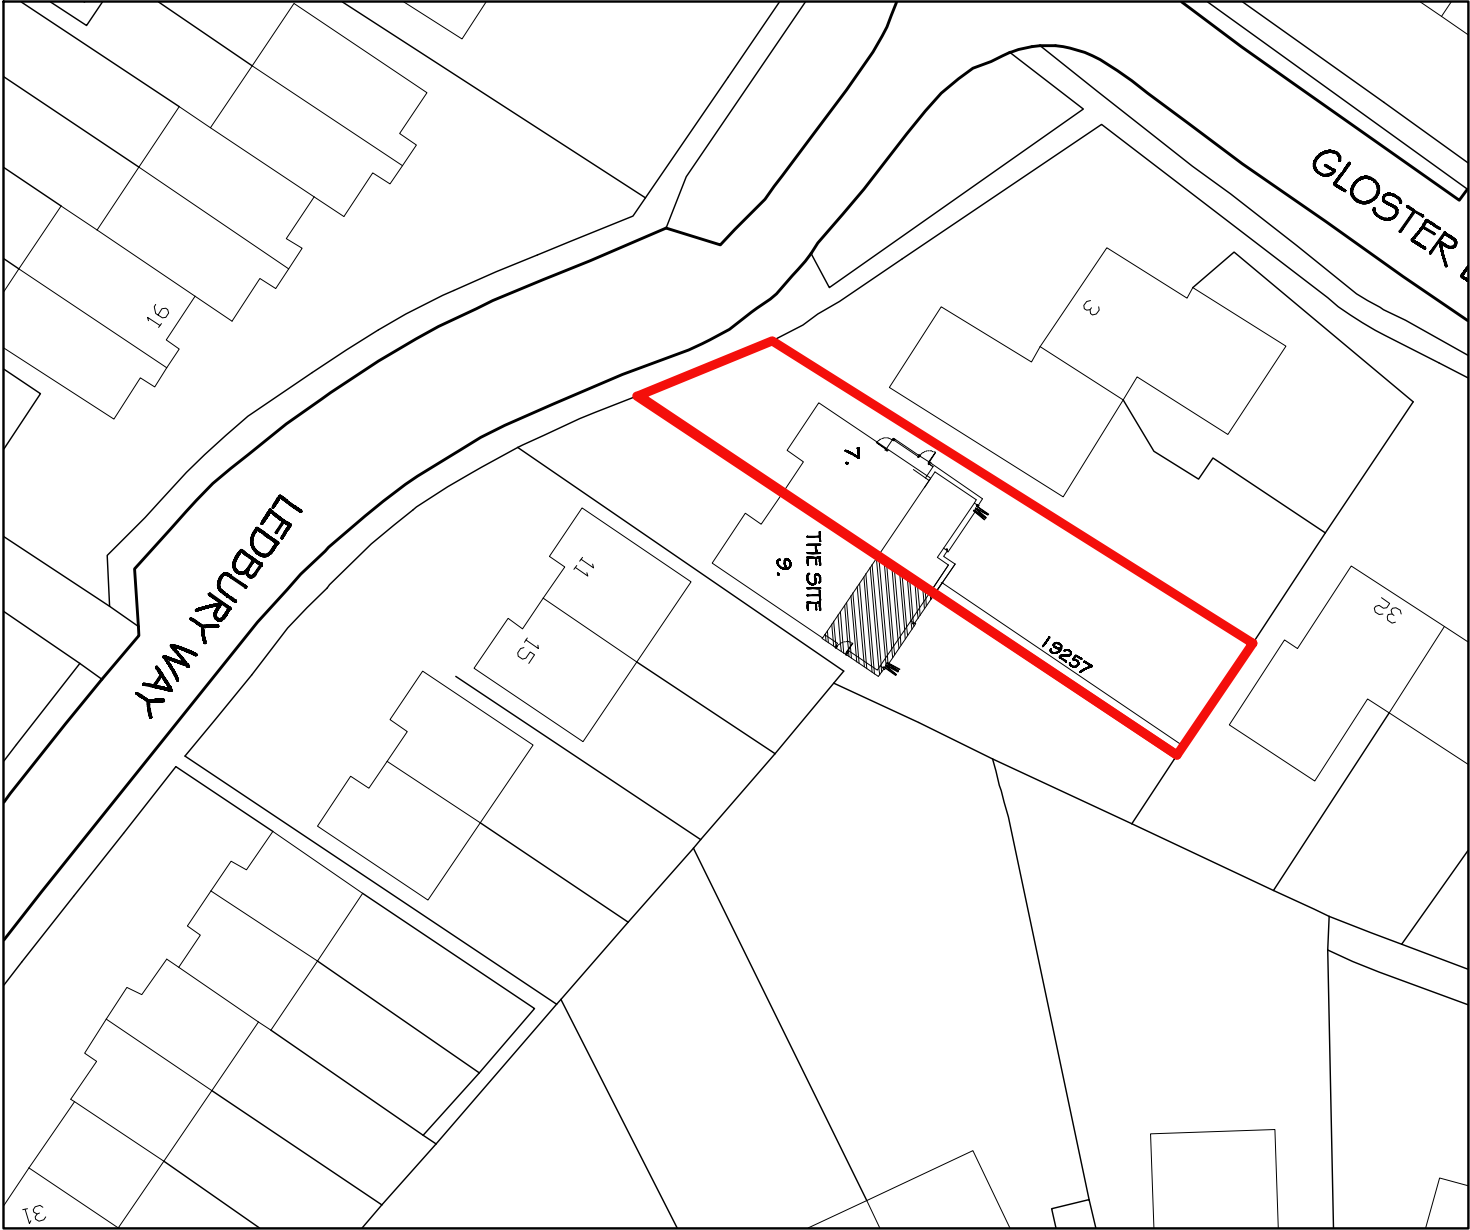


SITE PLAN 1:500

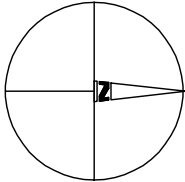

LOCATION PLAN 1:1250

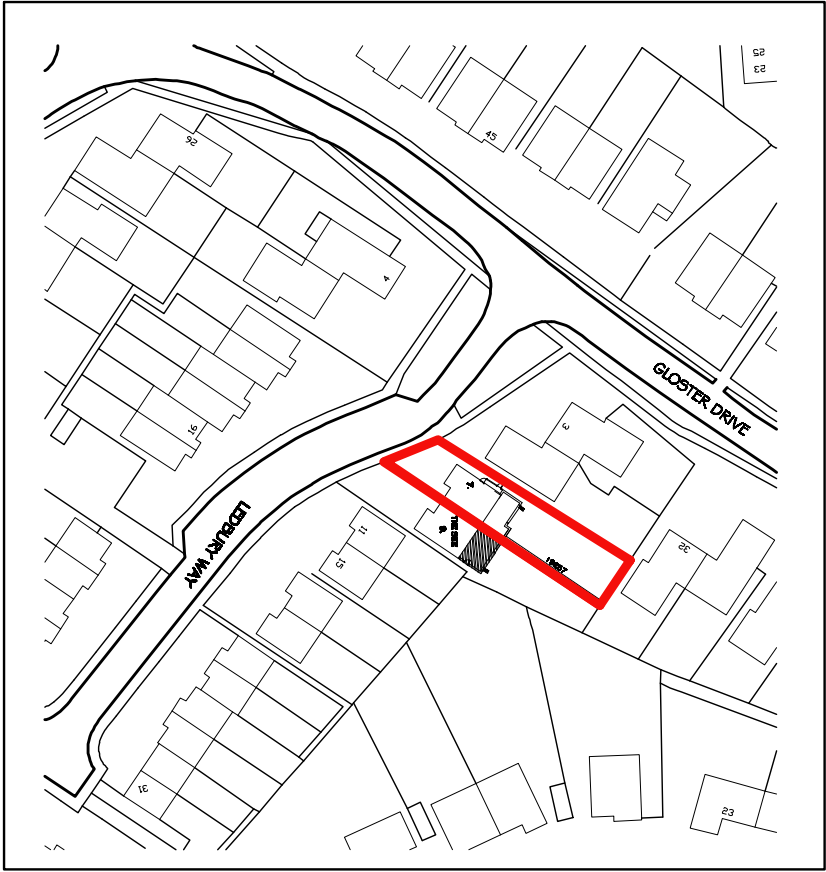

REV A: - DIMENSION TO REAR BOUNDARY SHOWN 21 JAN 2014

			
10 Barton Way, Broadbottom Way, Cheltenham, GSO5 0AD TEL 07782 578602			
Location 7 Ledbury Way Region PO21 3LP		Location & SiteBlock Plan	
Date May 2015	Drawn By TMB		
Drawn By TMB	Scale 1:1250 & 1:500 @ A3		
R00005000A			