



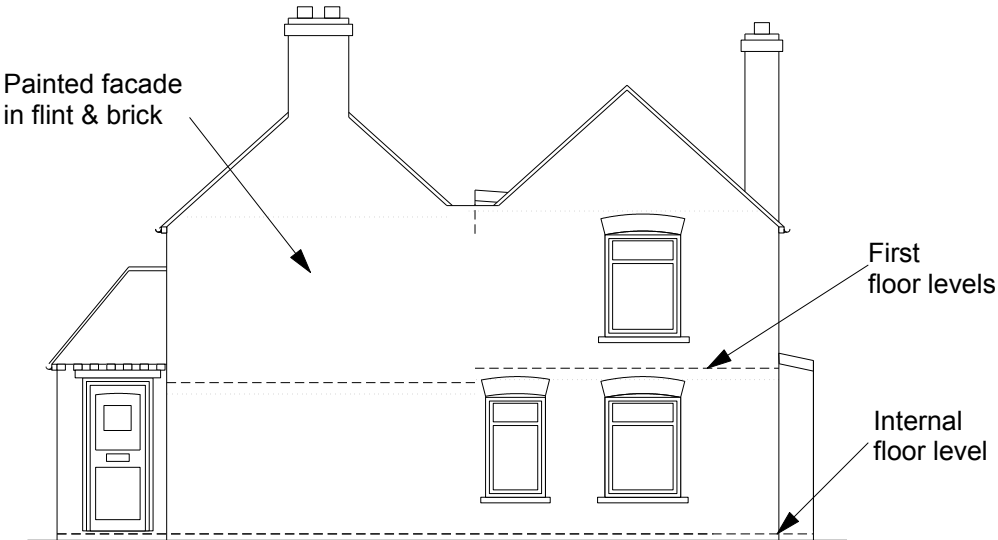

Front Elevation Existing (South)
Scale 1:100

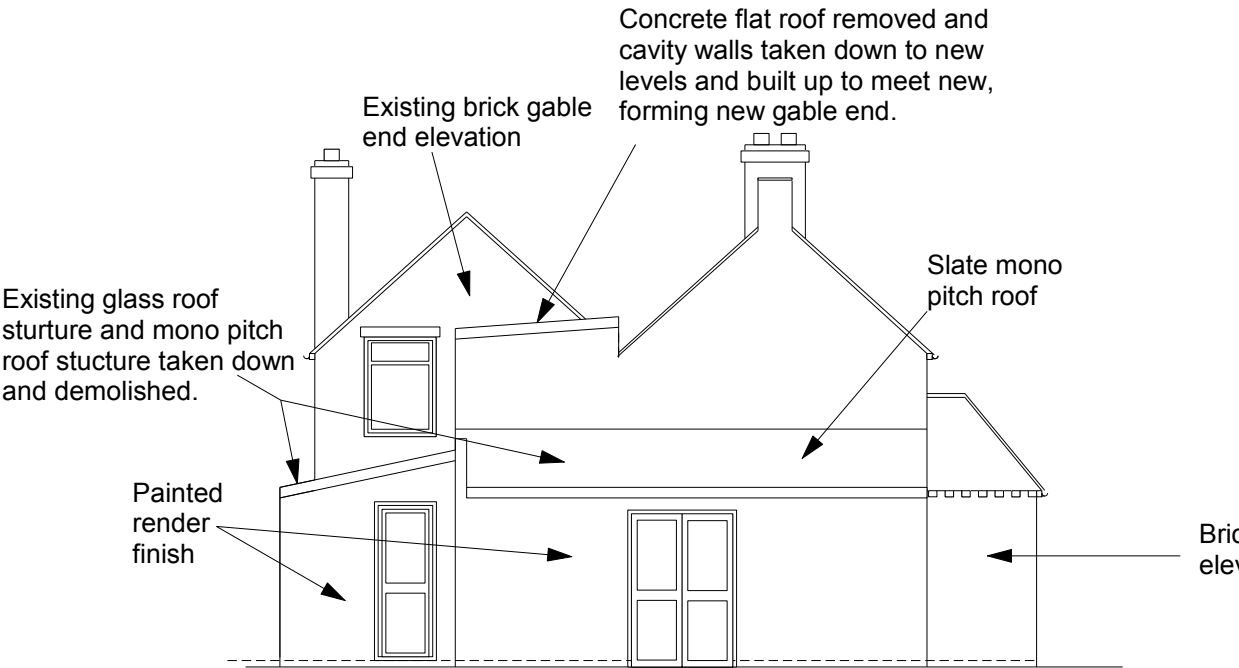


Side Elevation Existing (East)
Scale 1:100



Side Elevation Existing (West)
Scale 1:100

Covered 'lean-to' NOT SHOWN
All 'lean-to' structures demolished.

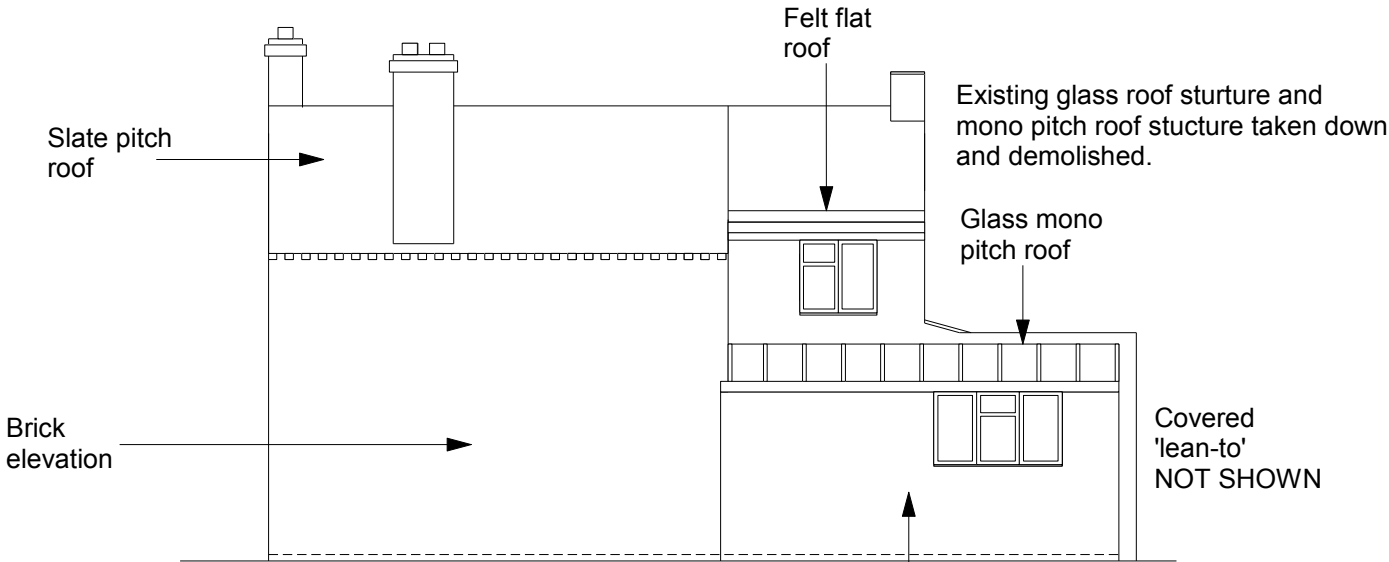

Rear Elevation Existing (North)
Scale 1:100

All dims and details to be checked on site prior to any commencement of work. This plan is not a full specification or schedule of work and has been produced solely for the purpose of obtaining the necessary local authority consents/approvals For Party Wall etc. Act 1996 see Government booklet or website.	Status:		Client: G Block 275 Pagham Road Pagham Bognor Regis West Sussex PO21 3PY	Revision: A	Project: Extension
	Preliminary	☐ Tender		Scale: 1:100 @A4	Content: Existing elevations
	Planning	☒ Construction		Date: Nov 17	
	Building Regulations	☐ As Built		Dwg No: GB001	