

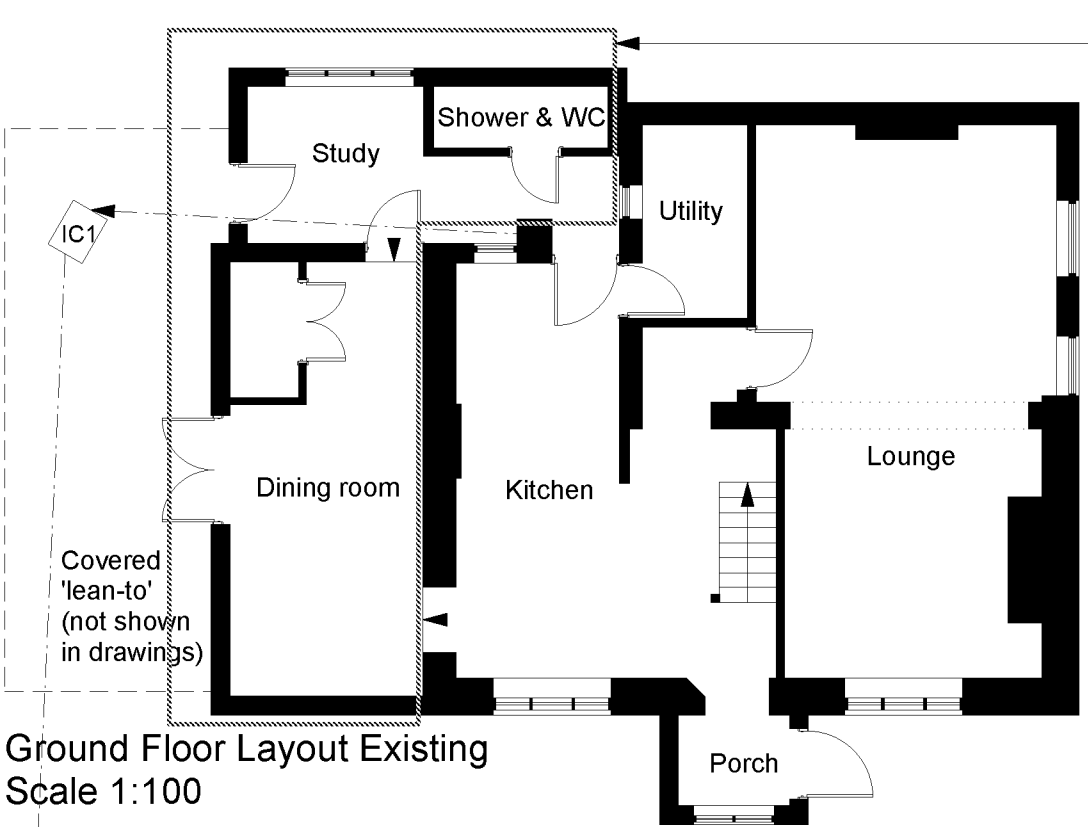


Boundary fence

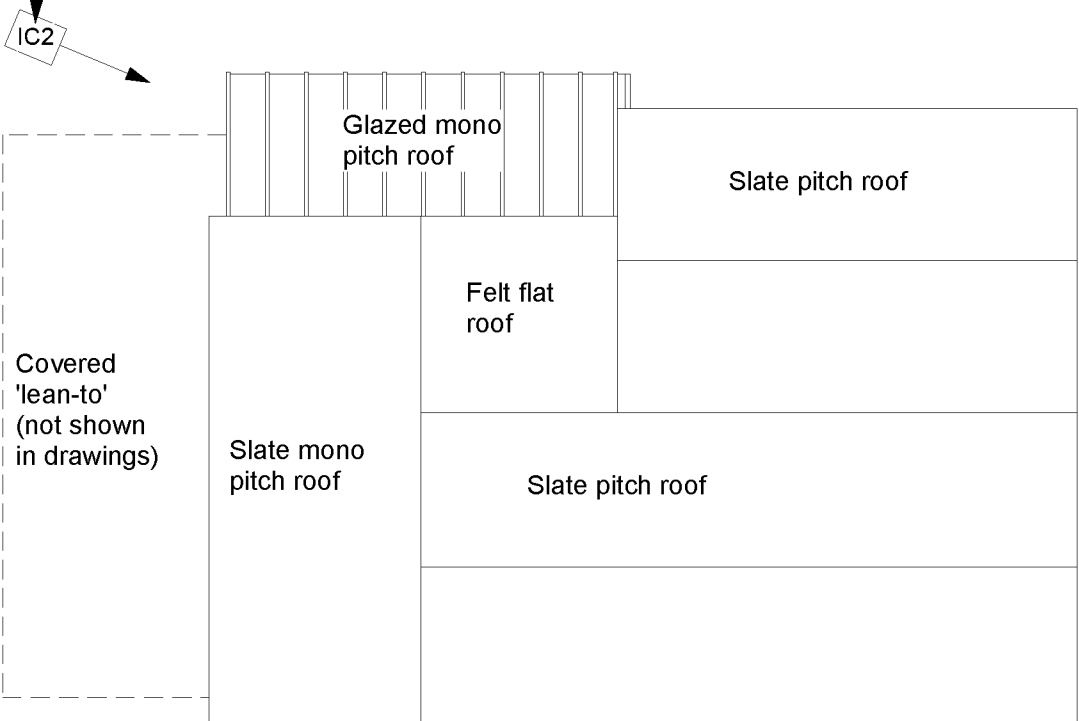

Red line to show area of structure to be altered or demolished.

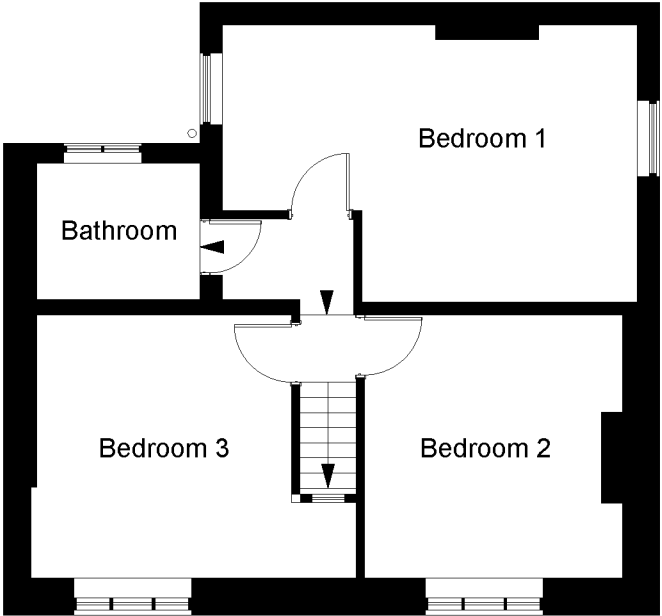

All dims and details to be checked on site prior to any commencement of work. This plan is not a full specification or schedule of work and has been produced solely for the purpose of obtaining the necessary local authority consents/approvals For Party Wall etc. Act 1996 see Government booklet or website.	Status:			Client: G Block 275 Pagham Road Pagham Bognor Regis West Sussex PO21 3PY	Revision: A	Project: Extension
	Preliminary	☐	Tender	☐	Scale: 1:100 @A4	Content: Existing floor and roof plans
	Planning	☒	Construction	☐	Date: Nov 17	
	Building Regulations	☐	As Built	☐	Dwg No: GB002	