




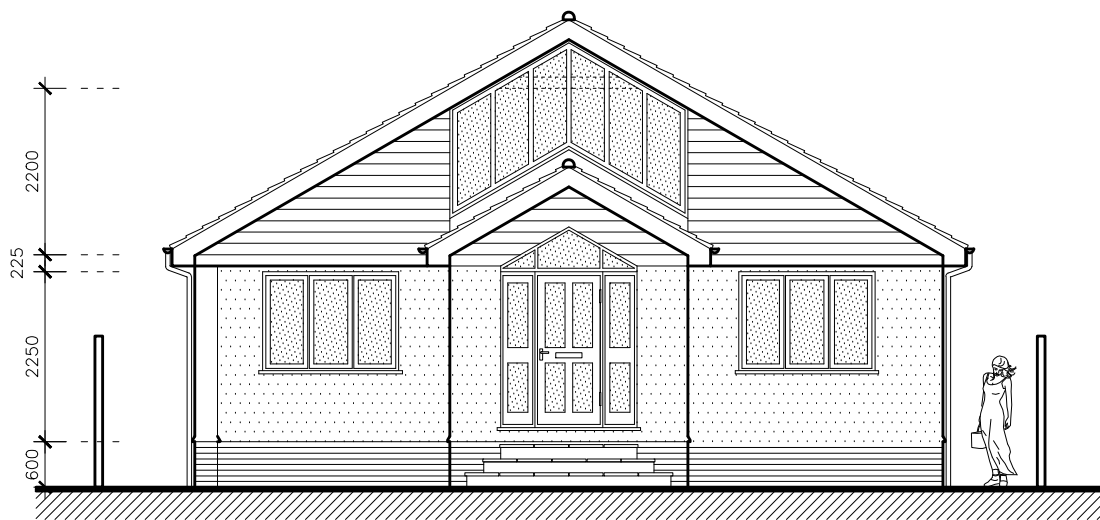


PROPOSED SOUTH-EAST ELEVATION
REF. NO.: BD535 PE01-1

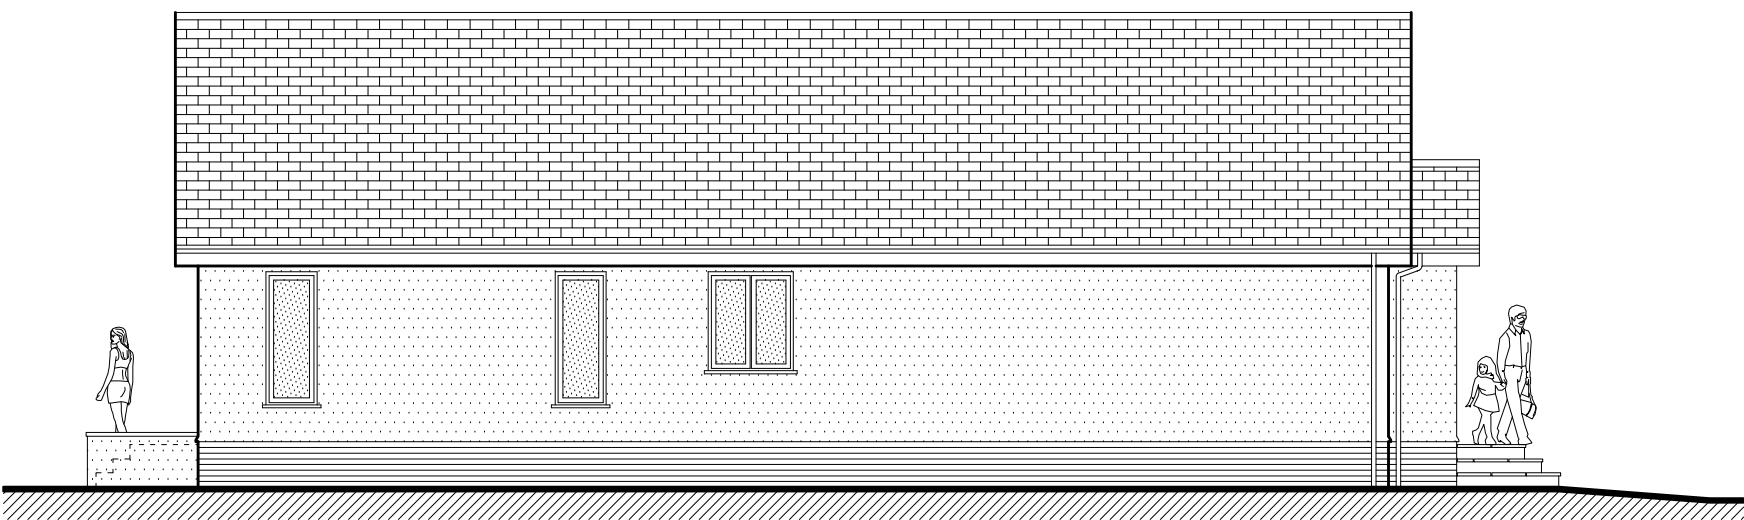

PROPOSED SOUTH-WEST ELEVATION
REF. NO.: BD535 PE01-2

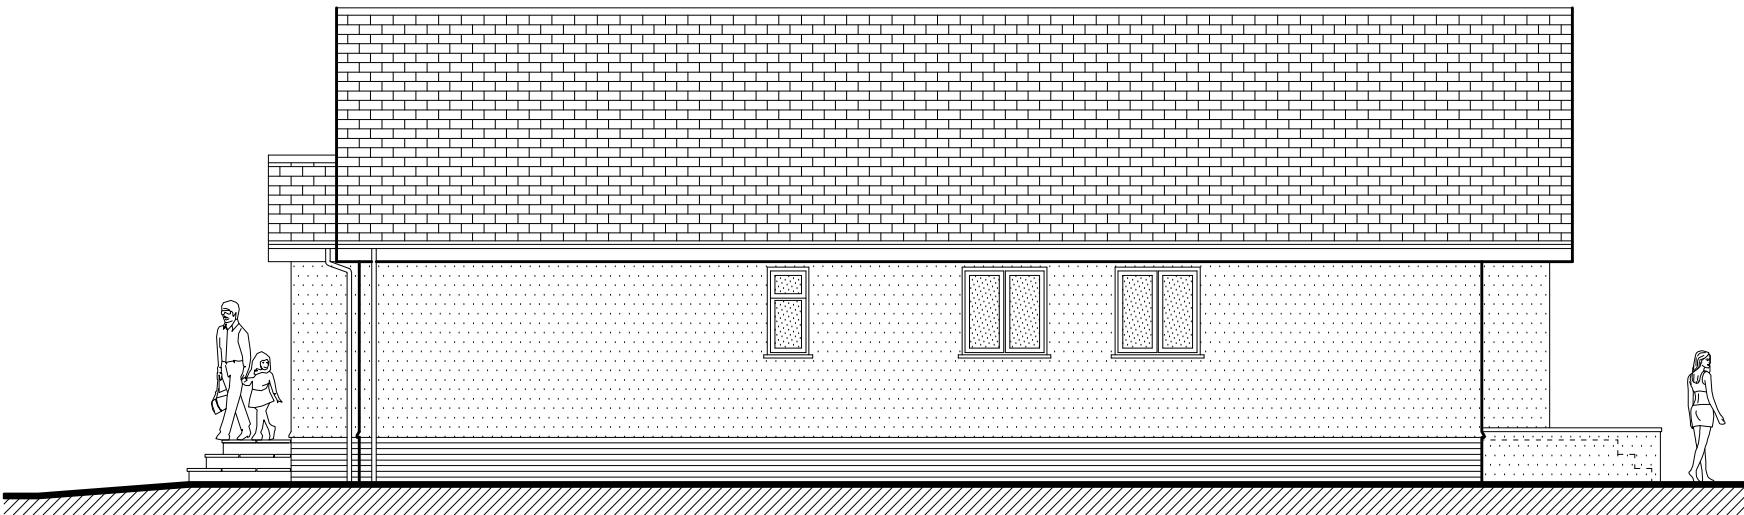

PROPOSED NORTH-EAST ELEVATION
REF. NO.: BD535 PE01-3

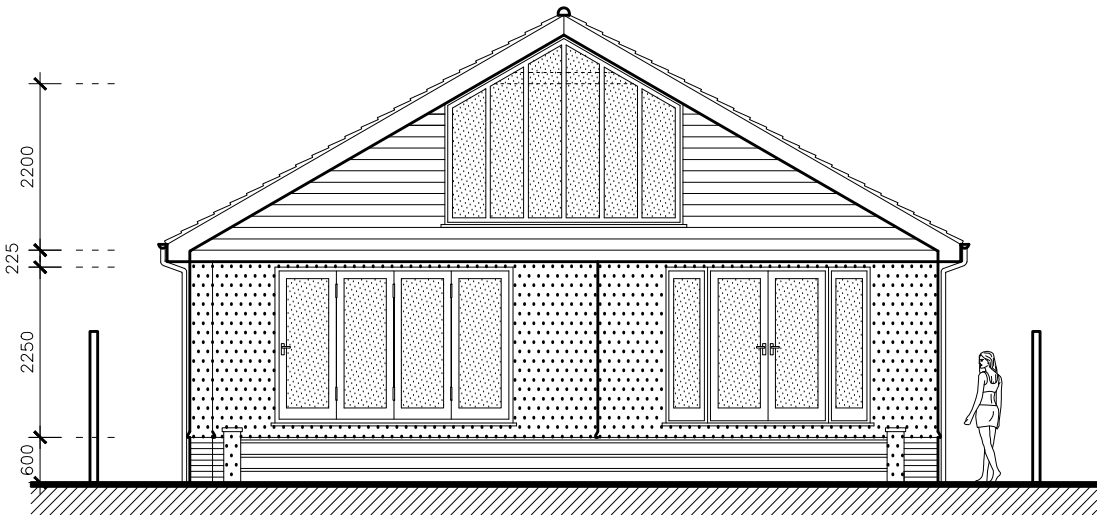

PROPOSED NORTH-WEST ELEVATION
REF. NO.: BD535 PE01-4



- NOTE
- Existing ground floor site is generally level.
 - Proposed finished floor level for the proposed dwelling to be set 600mm above the existing ground level.
 - Final ceiling and floor heights to be inspected and confirmed on-site.

Living Space www.livingspacedesign.com Cedar Field, Five Acres, Funtington, Chichester, West Sussex, PO18 9LX tel: 01243 572604 fax: 01243 575139 Copyright of this drawing is reserved by Living Space. This drawing is not to be scaled for construction except for planning purposes only. All dimensions are to be checked on site prior to construction or manufacture. If there are any discrepancies the designer is to be informed immediately. <tr><td colspan="2">PROJECT: 64 HARBOUR ROAD, PAGHAM, BOGNOR REGIS, WEST SUSSEX PO21 4TD</td><td colspan="2">TITLE: PROPOSED ELEVATIONS</td><td rowspan="5">ARUN DISTRICT COUNCIL P/7014/PL</td></tr> <tr><td colspan="2" rowspan="4">CLIENT: MR. TIM WARNER</td><td colspan="2">JOB NO.: BD535</td></tr> <tr><td colspan="2">DWG. NO.: PE01-1,2,3,4</td></tr> <tr><td colspan="2">SCALE: 1:100 @ A3</td></tr> <tr><td colspan="2">DATE: 08 07 2014</td><td>REV.: B</td><td>DRAWN J.L.</td></tr>	PROJECT: 64 HARBOUR ROAD, PAGHAM, BOGNOR REGIS, WEST SUSSEX PO21 4TD		TITLE: PROPOSED ELEVATIONS		ARUN DISTRICT COUNCIL P/7014/PL	CLIENT: MR. TIM WARNER		JOB NO.: BD535		DWG. NO.: PE01-1,2,3,4		SCALE: 1:100 @ A3		DATE: 08 07 2014		REV.: B	DRAWN J.L.
	PROJECT: 64 HARBOUR ROAD, PAGHAM, BOGNOR REGIS, WEST SUSSEX PO21 4TD		TITLE: PROPOSED ELEVATIONS					ARUN DISTRICT COUNCIL P/7014/PL									
	CLIENT: MR. TIM WARNER		JOB NO.: BD535														
			DWG. NO.: PE01-1,2,3,4														
			SCALE: 1:100 @ A3														
DATE: 08 07 2014			REV.: B	DRAWN J.L.													