

GENERAL NOTES:
1. This drawing is the copyright of Kenn Scaddan Associates Ltd and may not be copied, altered or reproduced in any form or passed on to a third party without written consent. If in doubt ASK.
2. The drawing reflects current standards and legislation agreed for this project at the time of original issue.

Schedule of Accommodation

WESTERN PARCEL - (44 units)

- 8no. 3 Bed Houses (TYPE A) 93m² - 97m²
- 2no. 4 Bed Houses (TYPE B) 122m²
- 4no. 2 Bed Houses (TYPE C) 79m²
- 7no. 3 Bed Houses (TYPE D) 102m² - 104m²
- 10no. 3 Bed Bungalows (TYPE F) 92m²
- 3no. 3 Bed Houses (TYPE G) 98m²

Sub Total - 34 Units

AR - Affordable Rent

- 2no. 3 Bed Houses (TYPE A) 93m² - 95m²
- 8no. 2 Bed Houses (TYPE C) 79m²

Sub Total - 10 Units

EASTERN PARCEL - (46 units)

- 4no. 3 Bed Houses (TYPE A) 93m² - 97m²
- 6no. 4 Bed Houses (TYPE B) 122m²
- 15no. 2 Bed Houses (TYPE C) 79m²
- 3no. 3 Bed Bungalows (TYPE E) 105m²
- 1no. 3 Bed Bungalows (TYPE F) 92m²

Sub Total - 29 Units

AR - Affordable Rent

- 17no. 2 Bed Houses (TYPE C) 79m²

Sub Total - 17 Units

P2	17.07.19	Boundary amended	CG	-
P1	10.07.19	Planning Issue	CG	-
REV	DATE	DESCRIPTION	REV BY	CKD BY

CLIENT


DREW SMITH GROUP



PROJECT
Land off Summer Lane
PAGHAM
West Sussex

DRAWING TITLE
Proposed Site Plan
90 Unit Scheme

DRAWING STATUS PLANNING	SCALE 1:500 @ A1
PROJECT NO. DRAWING NO. 1177 PD100	REVISION P2
	DRAWN BY CG

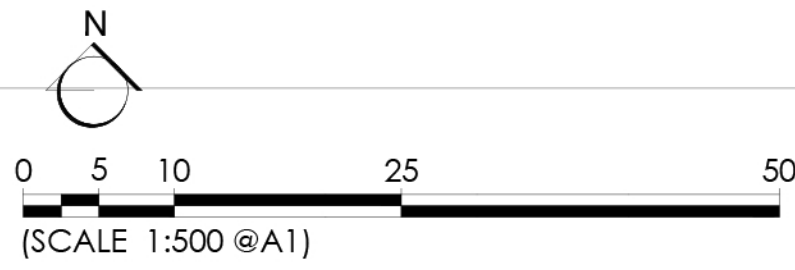

(SCALE 1:500 @A1)

ARUN DISTRICT COUNCIL P7035900C