




NOTES

1. All dimensions are in metres unless stated otherwise.
2. Do not scale from this drawing. Only written dimensions are to be used.
3. Site layout based on Kenn Scaddan Associates Ltd site plan issued to RCP in DWG format on 17.07.2019.
4. Topographic Survey based on DWG'S received from Kenn Scaddan Associates, received dated 20 November 2019.
5. Additional topographic Survey as per ADA Solutions Ltd Topographical Survey, drawing number 0614-HP2-T1 dated June 2014.
6. Ditch survey based on Siltline Ditch Level Survey drawing number 657PG05 dated 30.01.19.
7. Proposed levels are outline only and subject to further design development. Provisions for tanking, raised DPC's, underbuild, retaining walls, VRS are not currently shown on this drawing

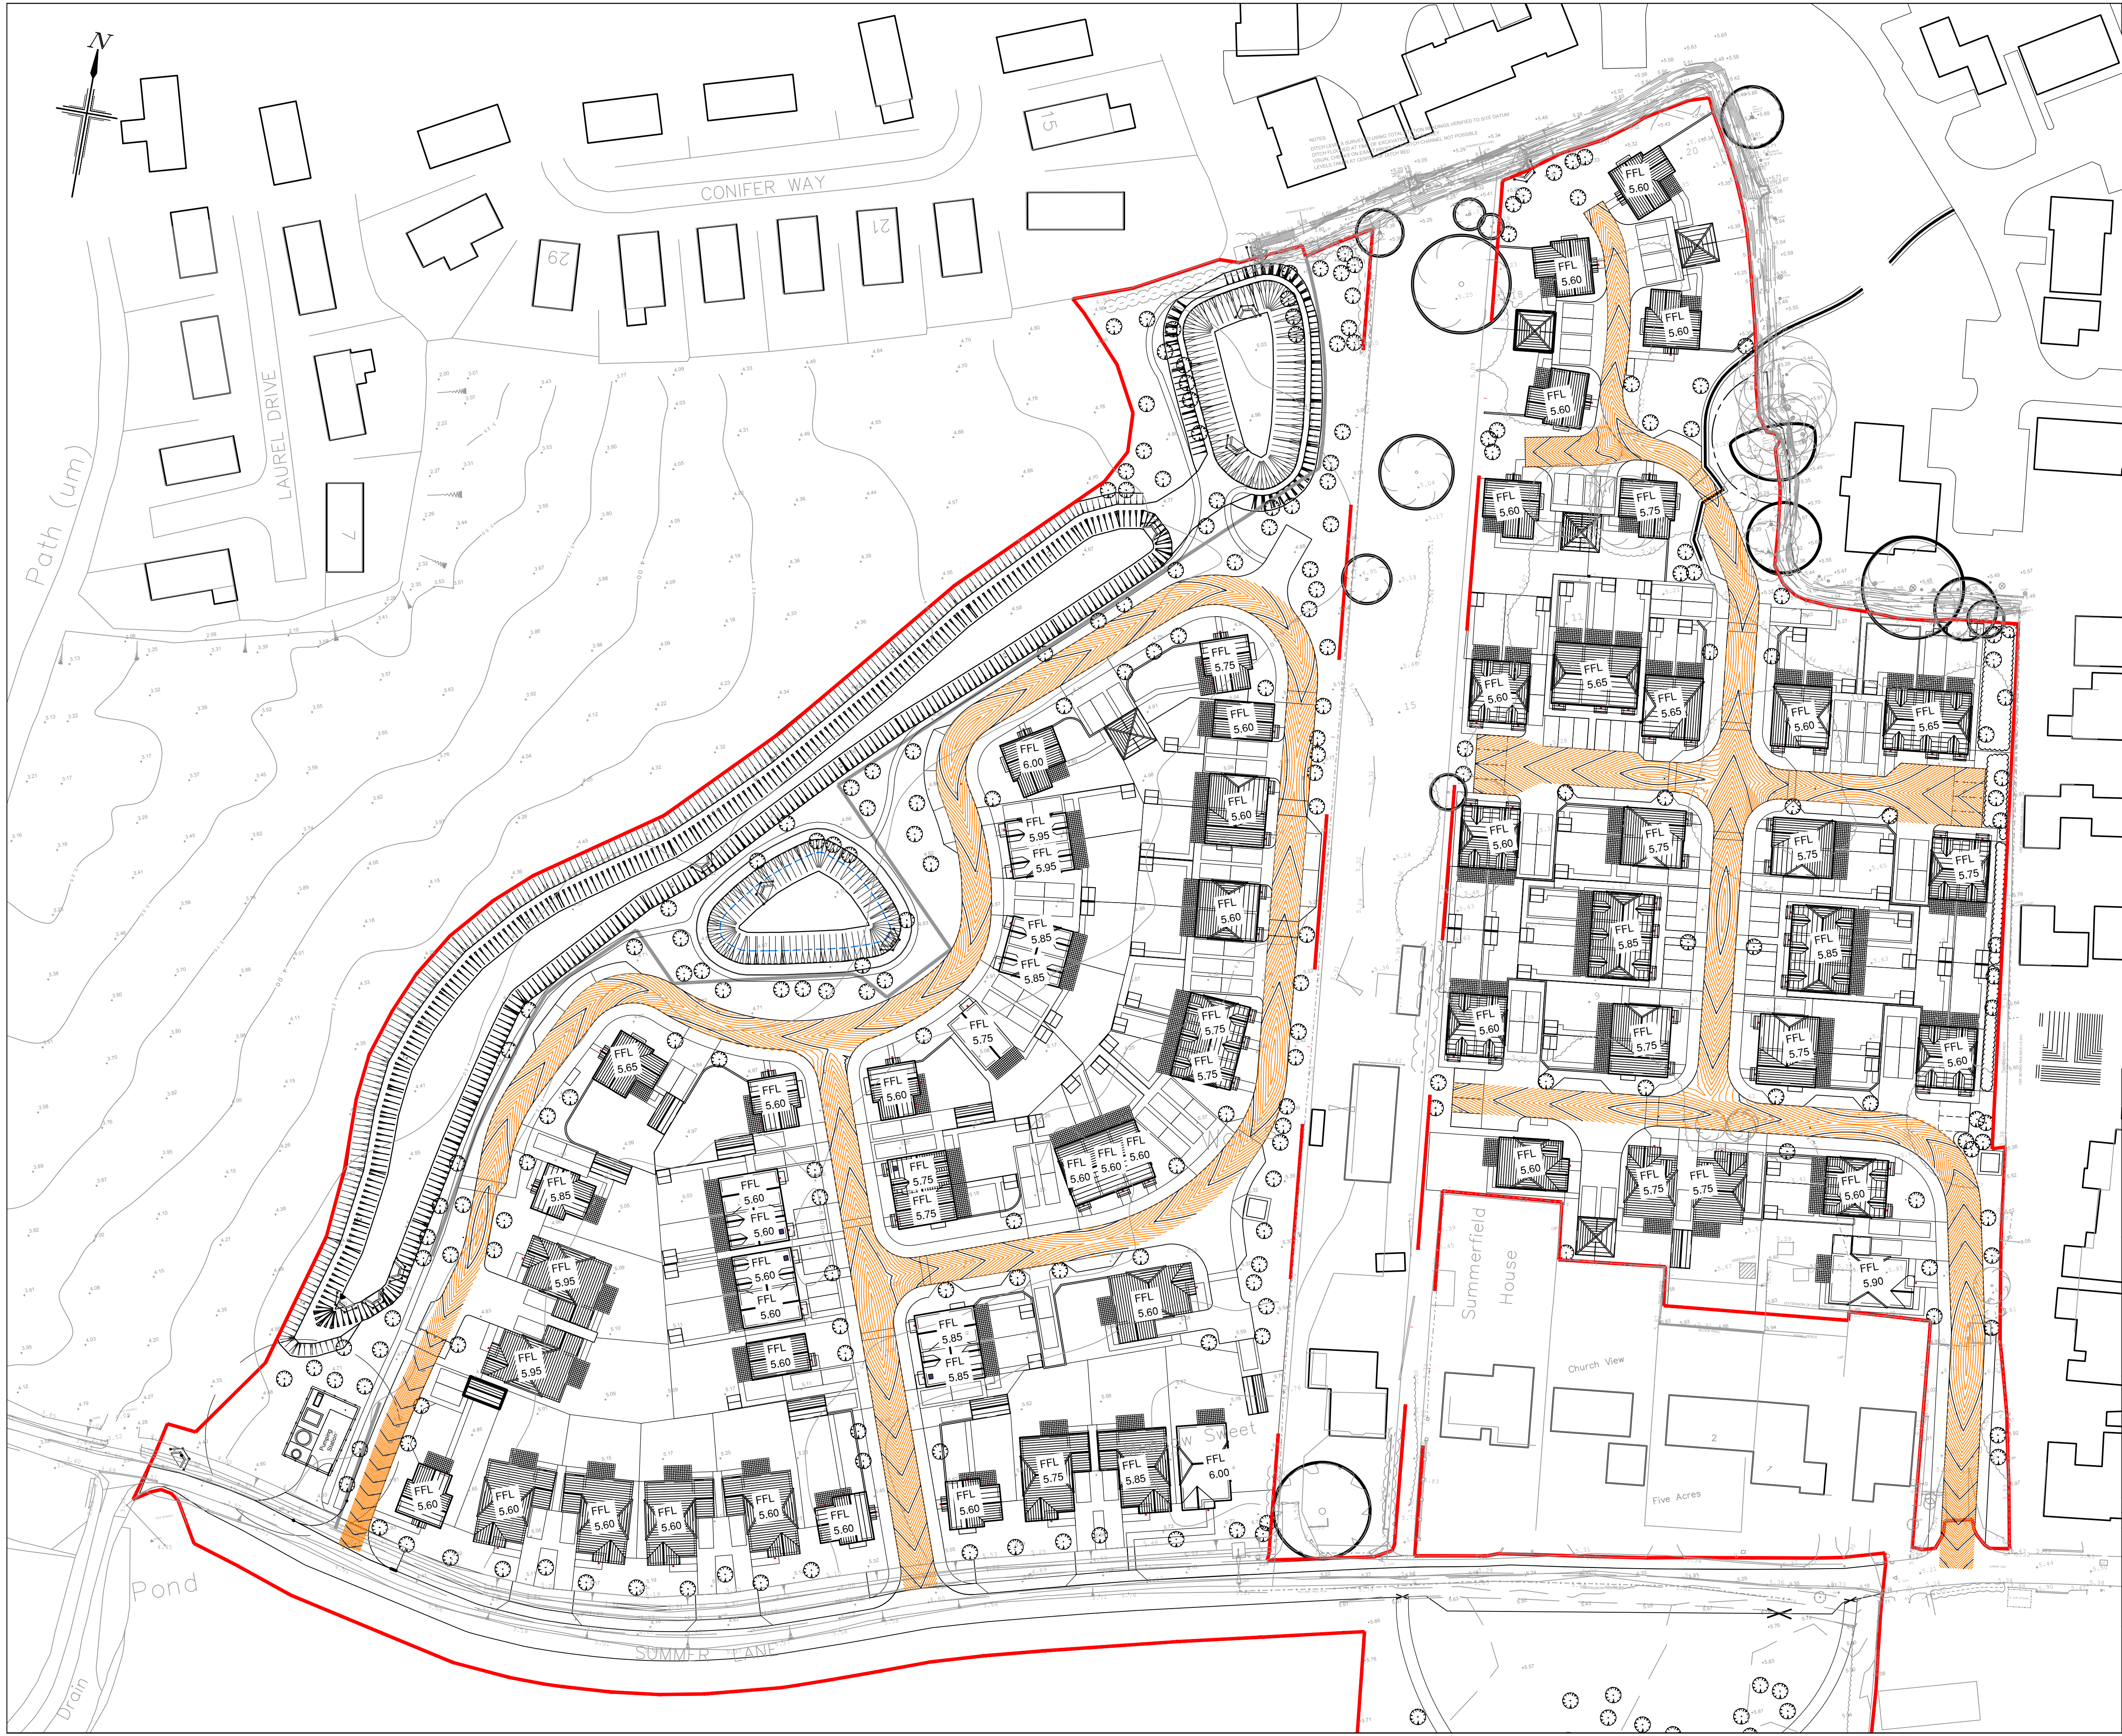

SCALE BAR 1:500 at A1
© Crown copyright. All rights reserved. Licence number 100042156

Rev.	Date	Details	By	Chkd	Appd
G	20.11.19	Updated with latest Topo.	RM	LD	TRS
F	13.11.19	Update to latest site layout	PJ	TRS	TRS
E	17.07.19	Update to latest site layout	TRS	TRS	TRS
D	11.07.19	Update to latest site layout	TRS	TRS	TRS
C	10.07.19	Update to latest site layout	TRS	TRS	TRS
B	03.07.19	Update to latest site layout	TRS	TRS	TRS
A	02.07.19	Update to latest site layout	TRS	TRS	TRS

Client:-



Site:-

SUMMER LANE
PAGHAM

Drawing Title:-

LEVEL
STRATEGY
LAYOUT

Date:

June 2019

Scales:

1:500 at A1

Drawn:

TRS

Checked:

TRS

Approved:

TRS

Drawing No.

DSM/E4761/007G

FOR INFORMATION ONLY



Rogers Cory Partnership
Architectural and Civil Consultants
The Old School Old School Road
Hook Hampshire RG27 9NJ
T: 01256 769269 E: mail@rcpconsultants.co.uk W: rcpconsultants.co.uk