


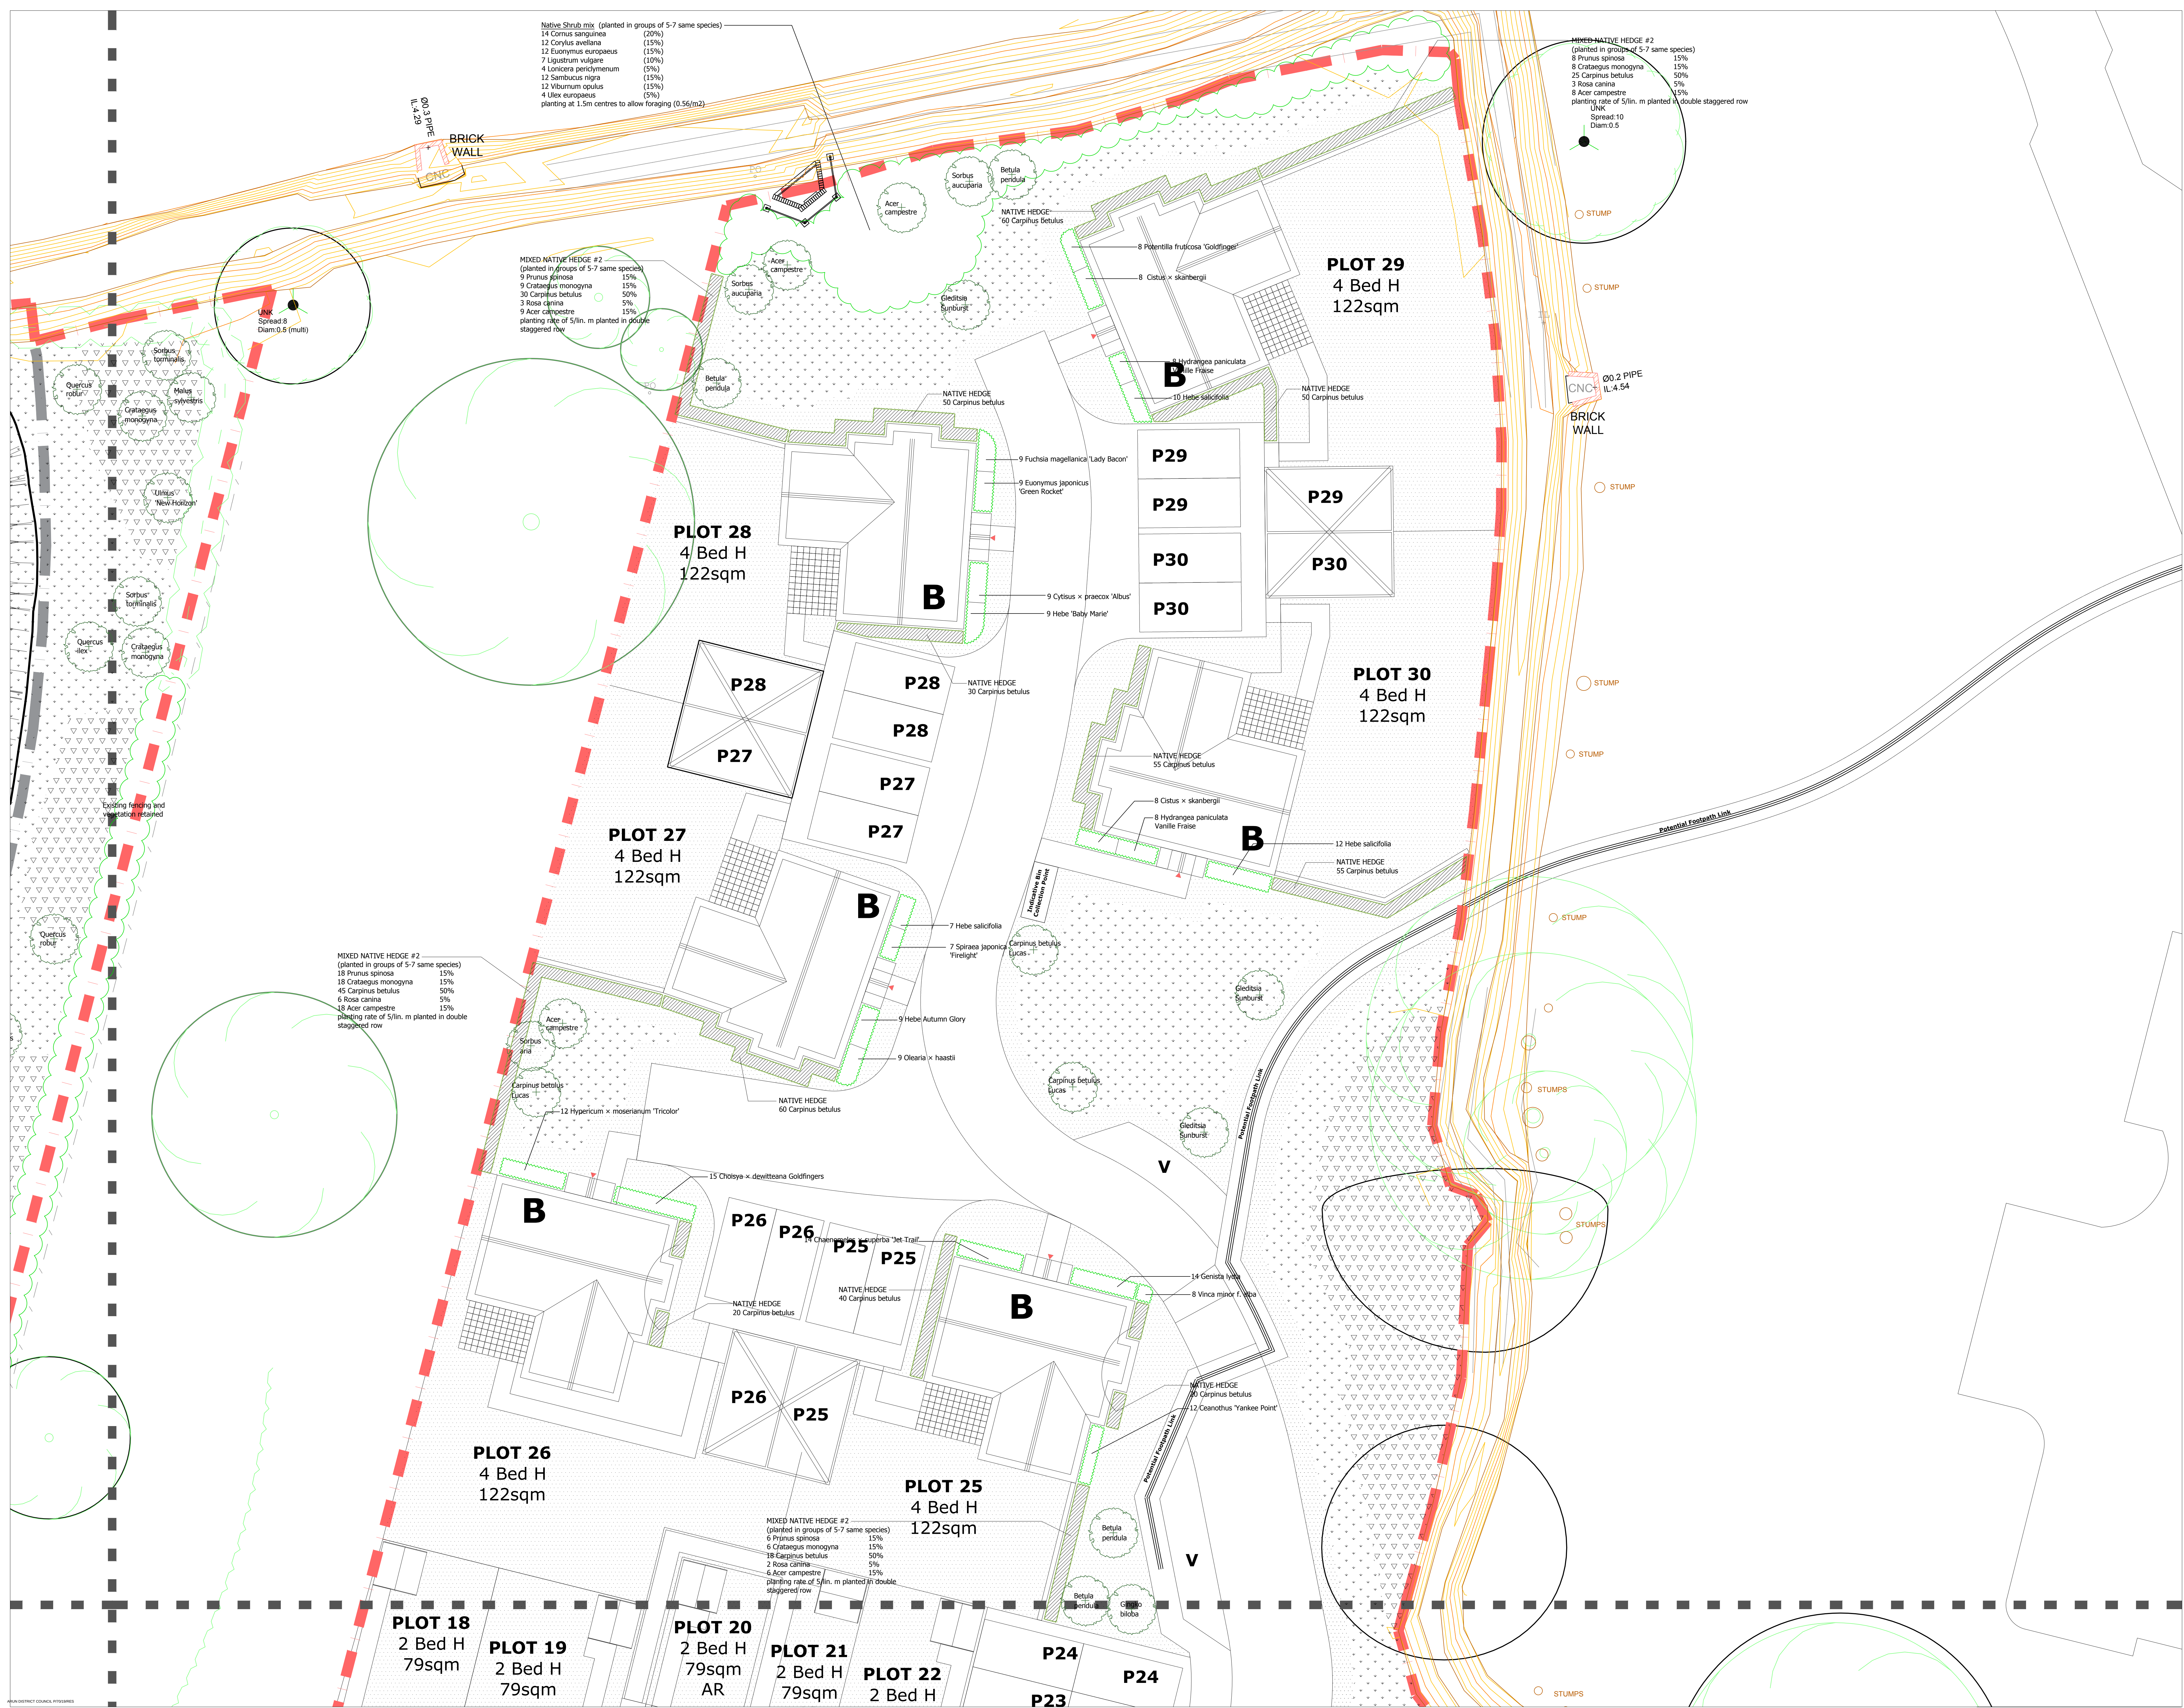

Notes.

For plant schedule and notes refer to drawing m323-301

Drawing to be read in conjunction with designer risk register

Key plan		
	m323-301 1of8	m323-302 2of8
m323-303 3of8	m323-304 4of8	m323-305 5of8
m323-306 6of8	m323-307 7of8	m323-308 8of8

- Revisions:
- | | | | |
|----|--|---------------------|---------|
| P4 | Landscape updated as a result of major scheme layout revisions following planners comments | ISSUED FOR PLANNING | Nov/19 |
| P3 | Additional tree planting to boundary | ISSUED FOR PLANNING | July/19 |
| P2 | Site wide amendments | ISSUED FOR PLANNING | July/19 |
| P1 | ISSUED FOR PLANNING | ISSUED FOR PLANNING | July/19 |

Landscape Architect

ijla

Contractors are not to scale from this drawing. All dimensions are to be checked on site. Any discrepancies, omissions and/or omissions between this drawing and information given elsewhere are to be reported to this office for clarification before proceeding.

STATUS:
PLANNING

Project Title:
Summer Lane,
Pagham

Drawing Title:
Planting Plan
Sheet 2of8

Scale:
1:100@A0

Date:
April/19

Drawing Number:
M323-302

Revision:
P4

Drawn:
team

Project references:
1 - Survey/revet/190320/LD5-1177 SK112 Site Boundary Co ordinate Assessment
2 - KSA Architect/revet/191028/117 100 SITE PLAN 25.10.19 (90 UNITS)
3 - RCP Engineers/revet/19024/VX-Drainage CUPP.dwg