


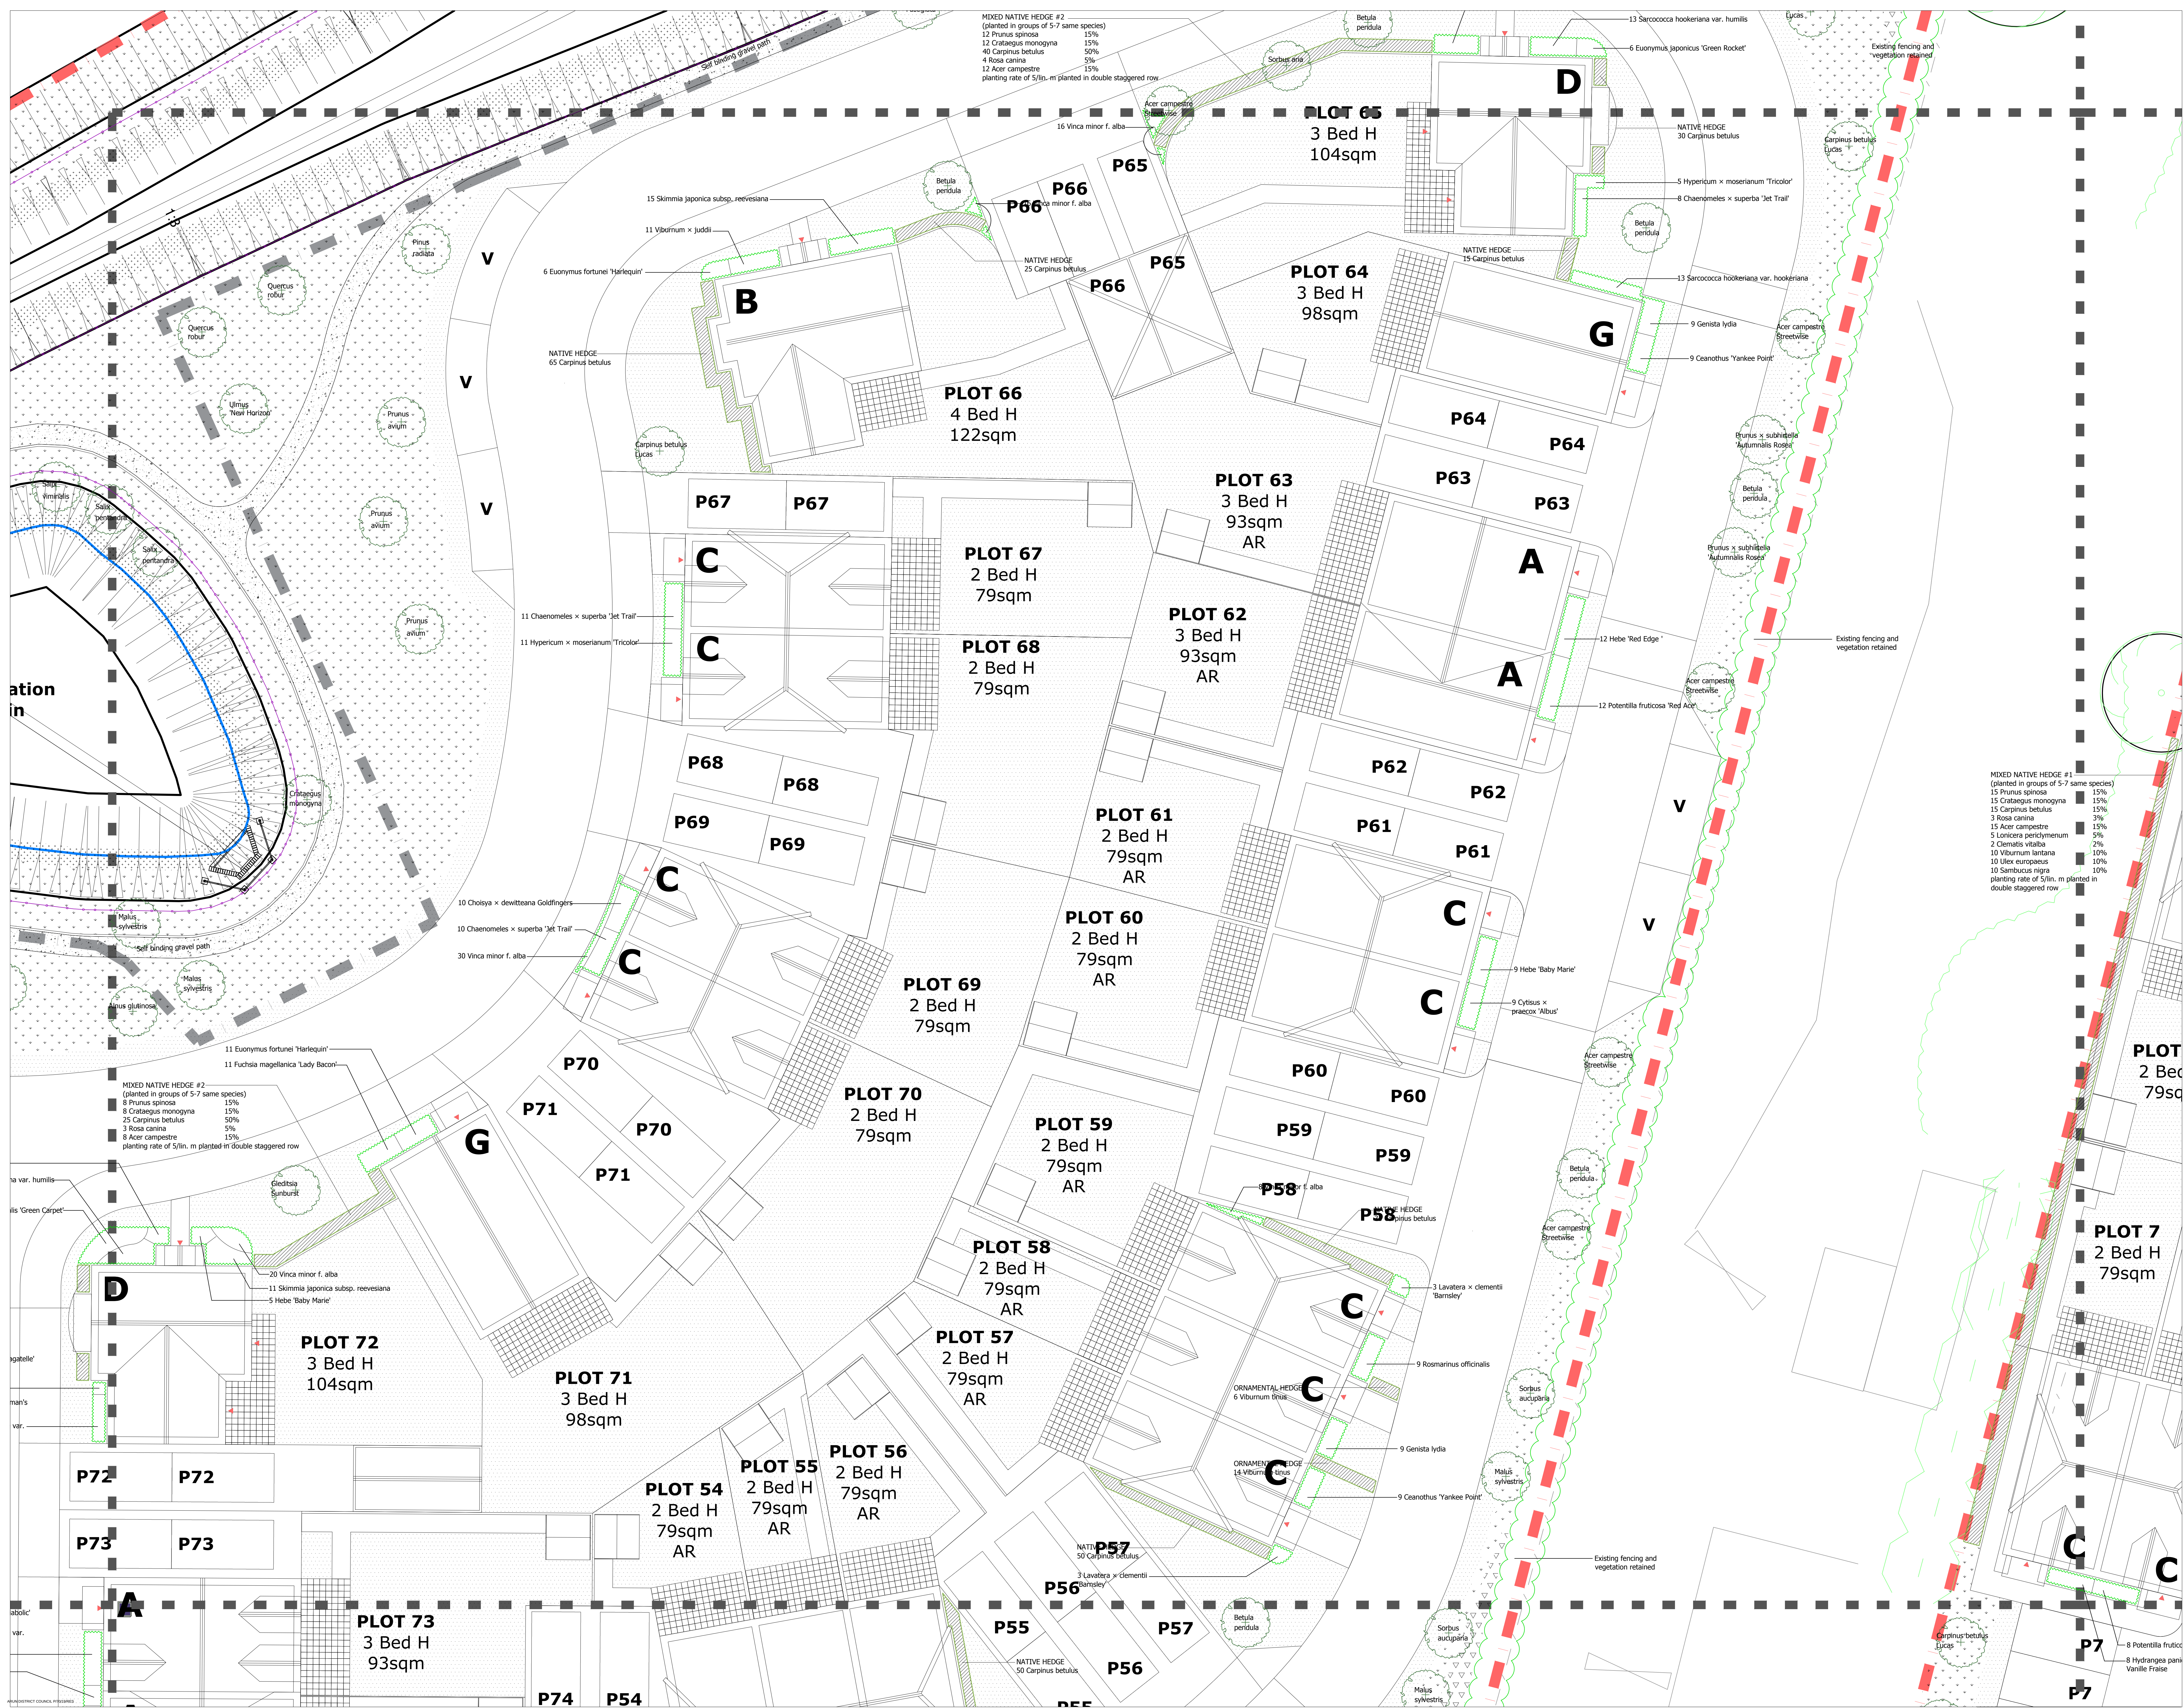


Notes.

For plant schedule and notes refer to drawing m323-301

Drawing to be read in conjunction with designer risk register

Key plan		m323-301 1of8	m323-302 2of8
m323-303 3of8	m323-304 4of8	m323-305 5of8	
m323-306 6of8	m323-307 7of8	m323-308 8of8	

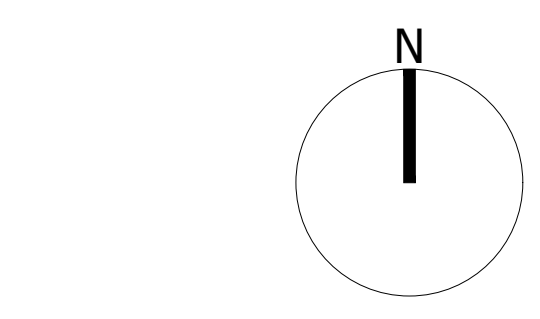

Revisions:	
P5	Landscape updated as a result of major scheme layout revisions following planners comments ISSUED FOR PLANNING Nov'19
P4	Knee rail added to Western SUDS area ISSUED FOR PLANNING July'19
P3	Path added to Western SUDS area ISSUED FOR PLANNING July'19
P2	Site wide amendments ISSUED FOR PLANNING July'19
P1	ISSUED FOR PLANNING July'19

Landscape Architect



Contractors are not to scale from this drawing. All dimensions are to be checked on site. Any discrepancies, ambiguities and/or omissions between this drawing and information given elsewhere are to be reported to this office for clarification before proceeding.

STATUS: PLANNING

Project Title:		Summer Lane, Pagham	
Drawing Title:		Planting Plan Sheet 4of8	
Scale:	1:100@A0	Drawn:	team
Date:	April 19	Revised:	
Drawing Number:	M323-304	Revised:	P5
Comments:			
1 - Survey/rev'd/190320/LD5-1177 SK112 Site Boundary Co ordinate Assessment			
2 - KSA Architect/rev'd/190281/177 100 SITE PLAN 25.10.19 (90 UNITS)			
3 - RCP Engineer/rev'd/190244/Drainage CLUP.dwg			