


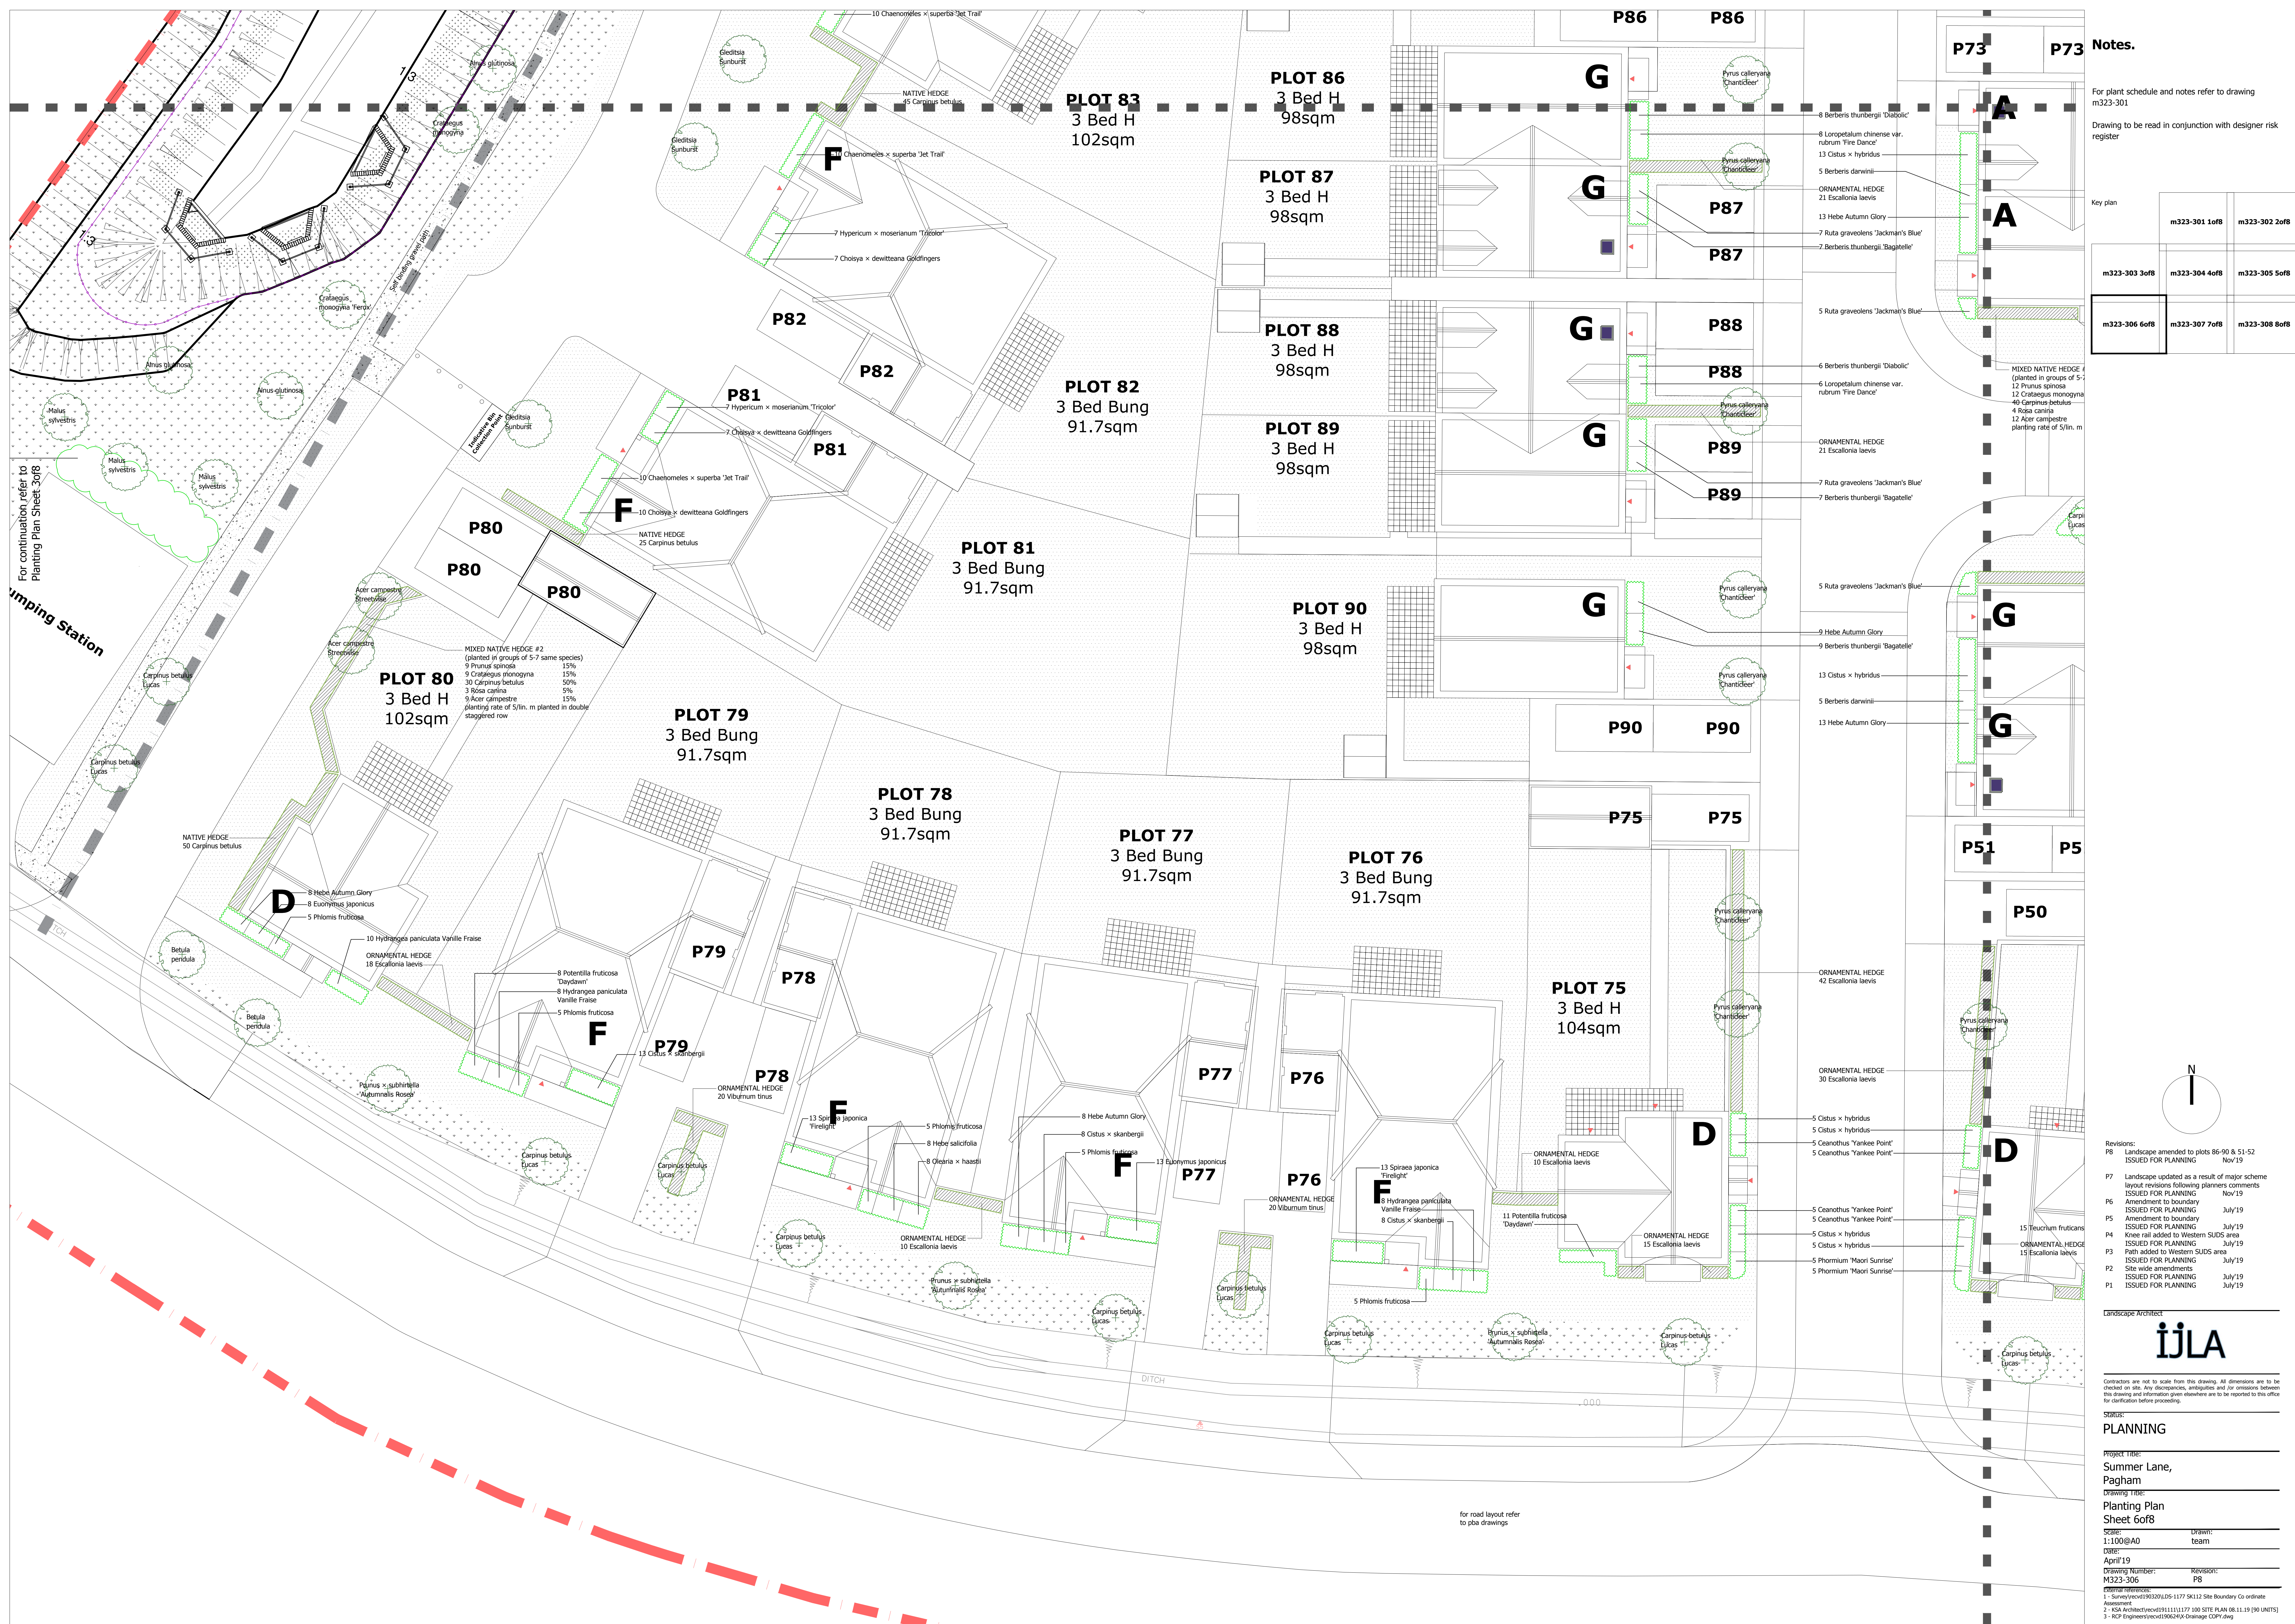

Notes.

For plant schedule and notes refer to drawing m323-301

Drawing to be read in conjunction with designer risk register

Key plan

|               | m323-301 1of8 | m323-302 2of8 |
|---------------|---------------|---------------|
| m323-303 3of8 | m323-304 4of8 | m323-305 5of8 |
| m323-306 6of8 | m323-307 7of8 | m323-308 8of8 |

Revisions:

|    |                                                                                            |         |
|----|--------------------------------------------------------------------------------------------|---------|
| P8 | Landscape amended to plots 86-90 & 51-52                                                   | Nov'19  |
| P7 | Landscape updated as a result of major scheme layout revisions following planners comments | Nov'19  |
| P6 | Amendment to boundary                                                                      | July'19 |
| P5 | Amendment to boundary                                                                      | July'19 |
| P4 | Knee rail added to Western SUDS area                                                       | July'19 |
| P3 | Path added to Western SUDS area                                                            | July'19 |
| P2 | Site wide amendments                                                                       | July'19 |
| P1 | ISSUED FOR PLANNING                                                                        | July'19 |

Landscape Architect



Contractors are not to scale from this drawing. All dimensions are to be checked on site. Any discrepancies, omissions and/or omissions between this drawing and information given elsewhere are to be reported to this office for clarification before proceeding.

STATUS:

PLANNING

Project Title:

Summer Lane, Pagham

Drawing Title:

Planting Plan Sheet 6of8

Scale:

1:100@A0

Date:

April'19

Drawing Number:

M323-306

Drawn:

team

Reviewed:

P8

- 1 - Survey/level/10320/LD5-1177 SK112 Site Boundary Co-ordinate Assessment  
2 - KSA Architect/veed1911111177 100 SITE PLAN 08.11.19 (90 UNITS)  
3 - RCP Engineers/veed190249A-Drainage CDDP.dwg