


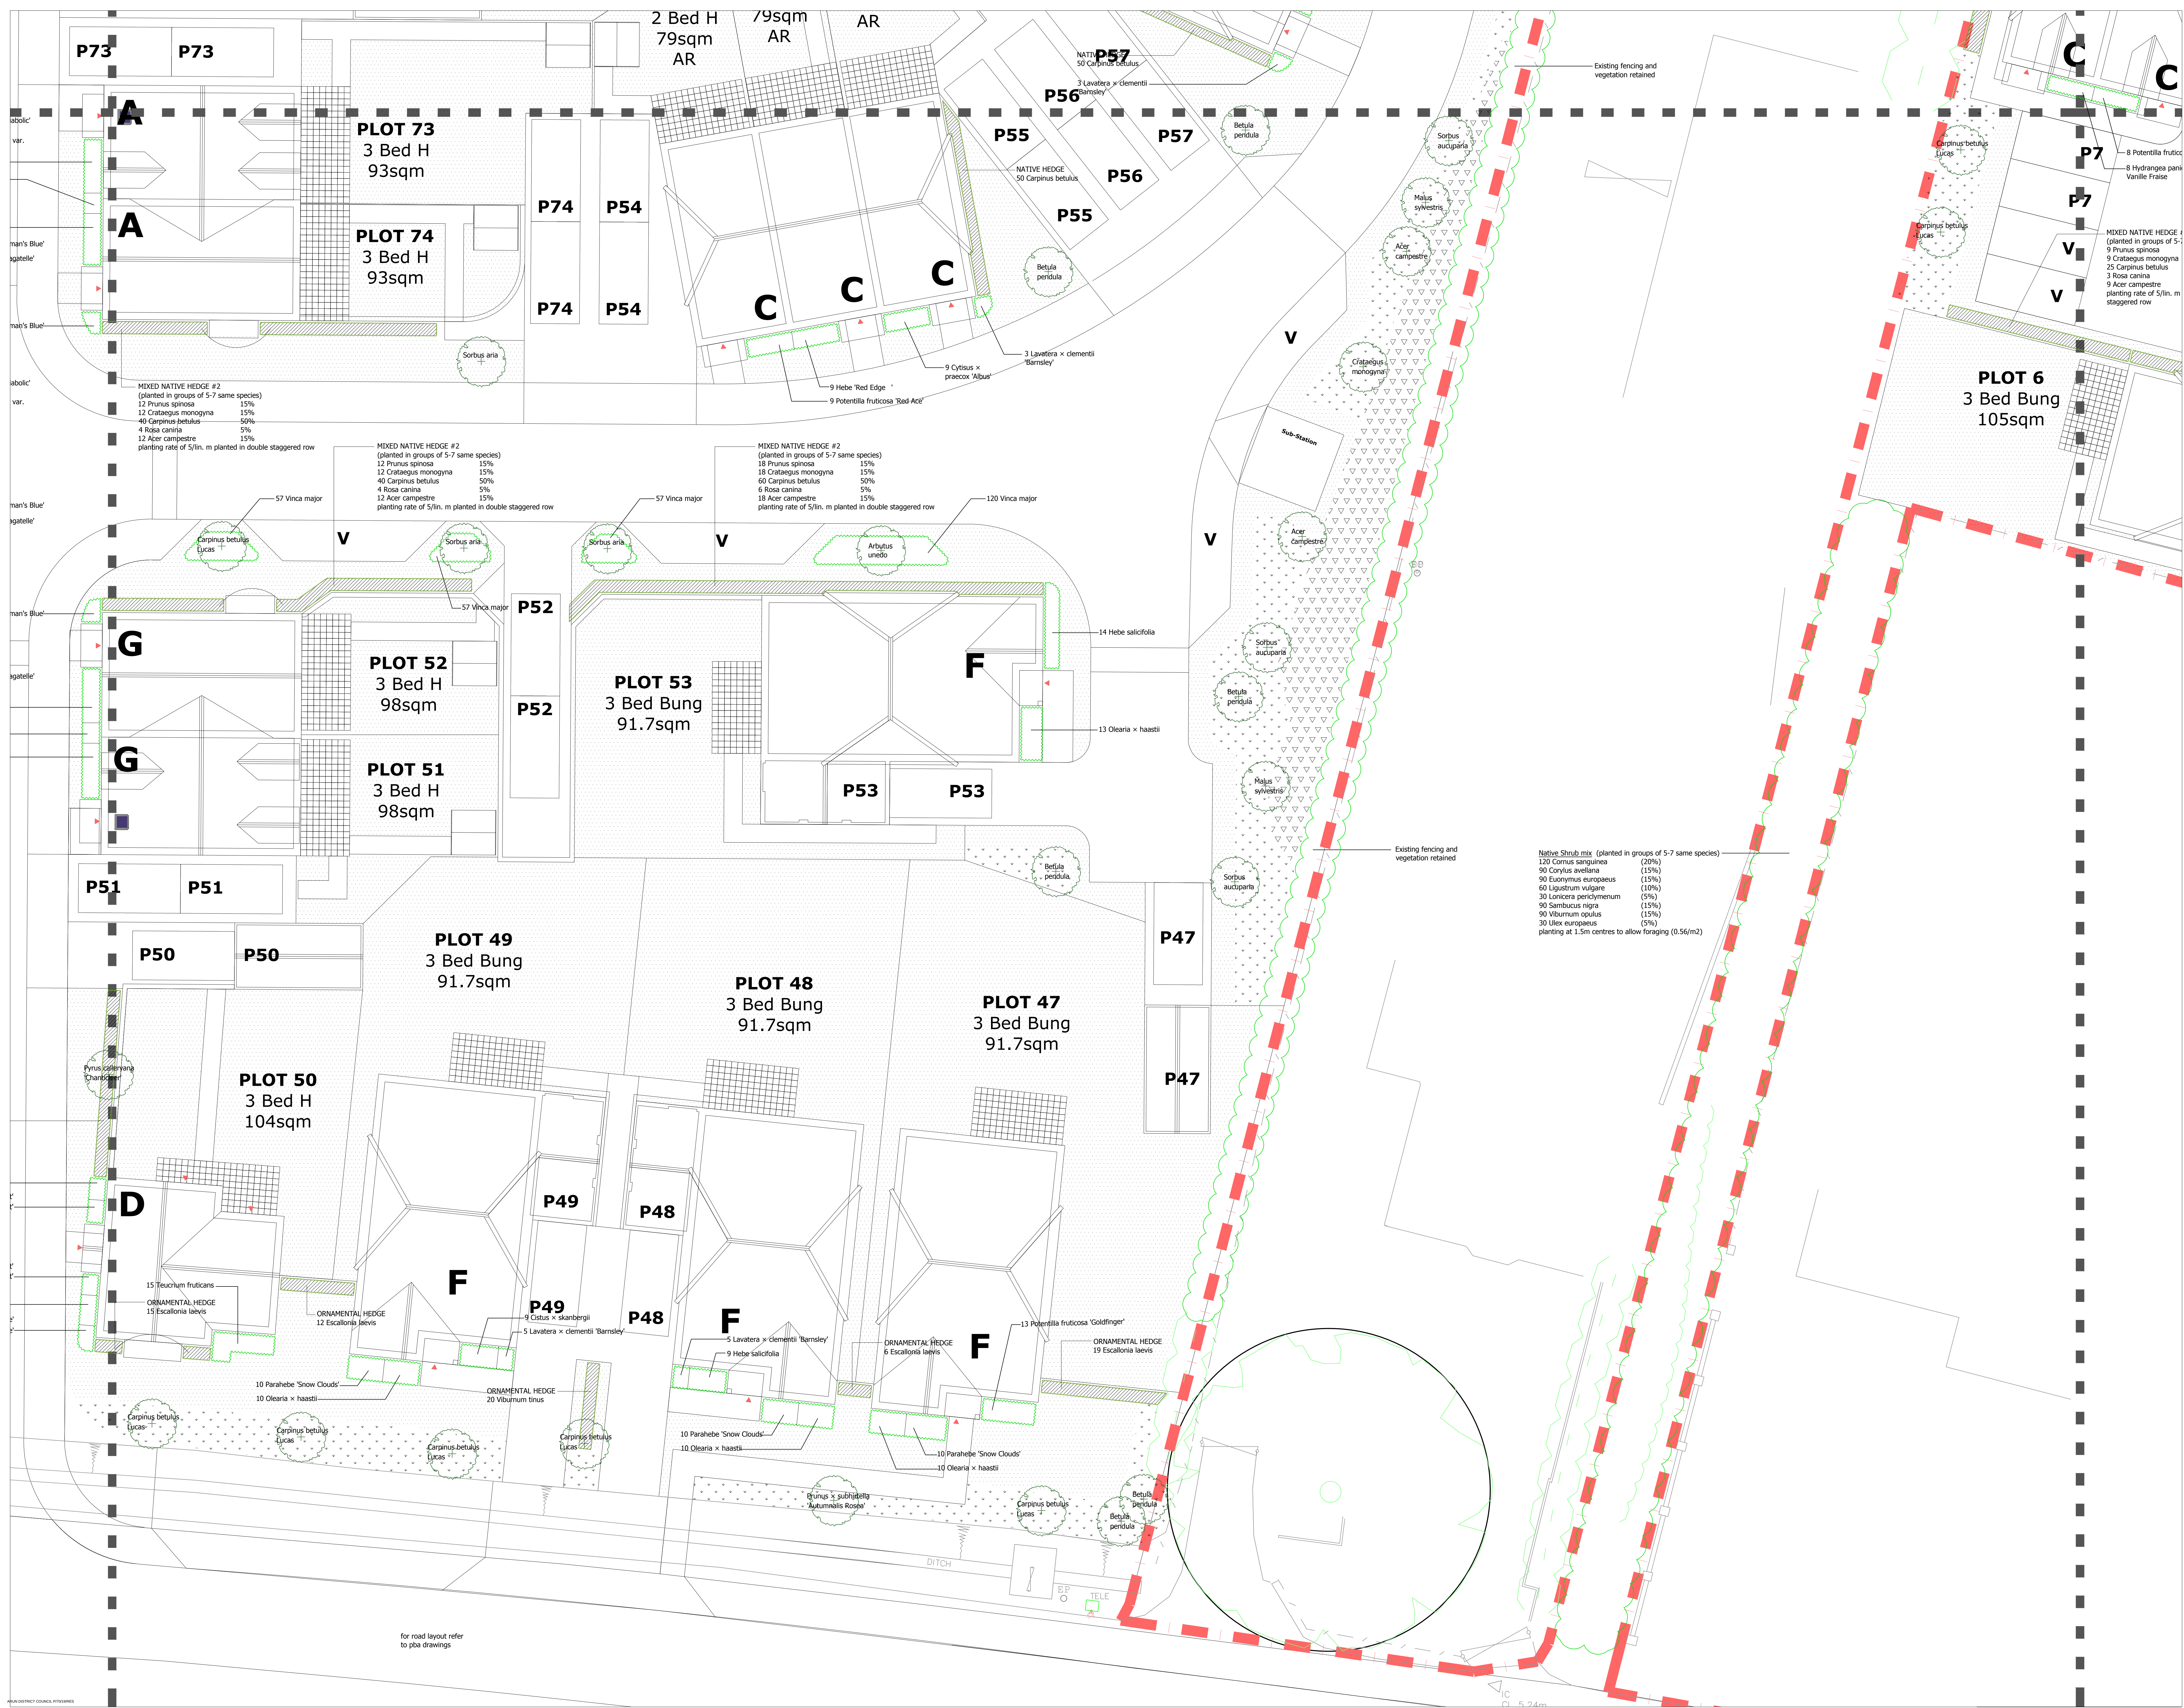

Notes.

For plant schedule and notes refer to drawing m323-301

Drawing to be read in conjunction with designer risk register

Key plan

	m323-301 1of8	m323-302 2of8
m323-303 3of8	m323-304 4of8	m323-305 5of8
m323-306 6of8	m323-307 7of8	m323-308 8of8

Revisions:

P6	Landscape amended to plots 51-52	Nov/19
ISSUED FOR PLANNING		
P5	Landscape updated as a result of major scheme layout revisions following planners comments	Nov/19
ISSUED FOR PLANNING		
P4	Amendment to boundary	Nov/19
ISSUED FOR PLANNING		
P3	Amendment to boundary	July/19
ISSUED FOR PLANNING		
P2	Site wide amendments	July/19
ISSUED FOR PLANNING		
P1	ISSUED FOR PLANNING	July/19

Landscape Architect

ijla

Contractors are not to scale from this drawing. All dimensions are to be checked on site. Any discrepancies, ambiguities and/or omissions between this drawing and information given elsewhere are to be reported to this office for clarification before proceeding.

STATUS:

PLANNING

Project Title:
**Summer Lane,
Pagham**

Drawing Title:
**Planting Plan
Sheet 7of8**

Scale:
1:100@A0

Date:
April 19

Drawing Number:
M323-307

Drawn:
team

Revised:
P6

Client Reference:
1 - Survey/rev01/03020/LD5-1177 SK112 Site Boundary Co ordinate Assessment
2 - KSA Architect/rev01/031111/117 100 SITE PLAN 08.11.19 [90 UNITS]
3 - RCP Engineers/rev01/0624/4-Drainage CLUP.dwg