



HAVEN ARRIVALS LODGE - Type A


PROPOSED PLANS, SECTIONS & ELEVATIONS

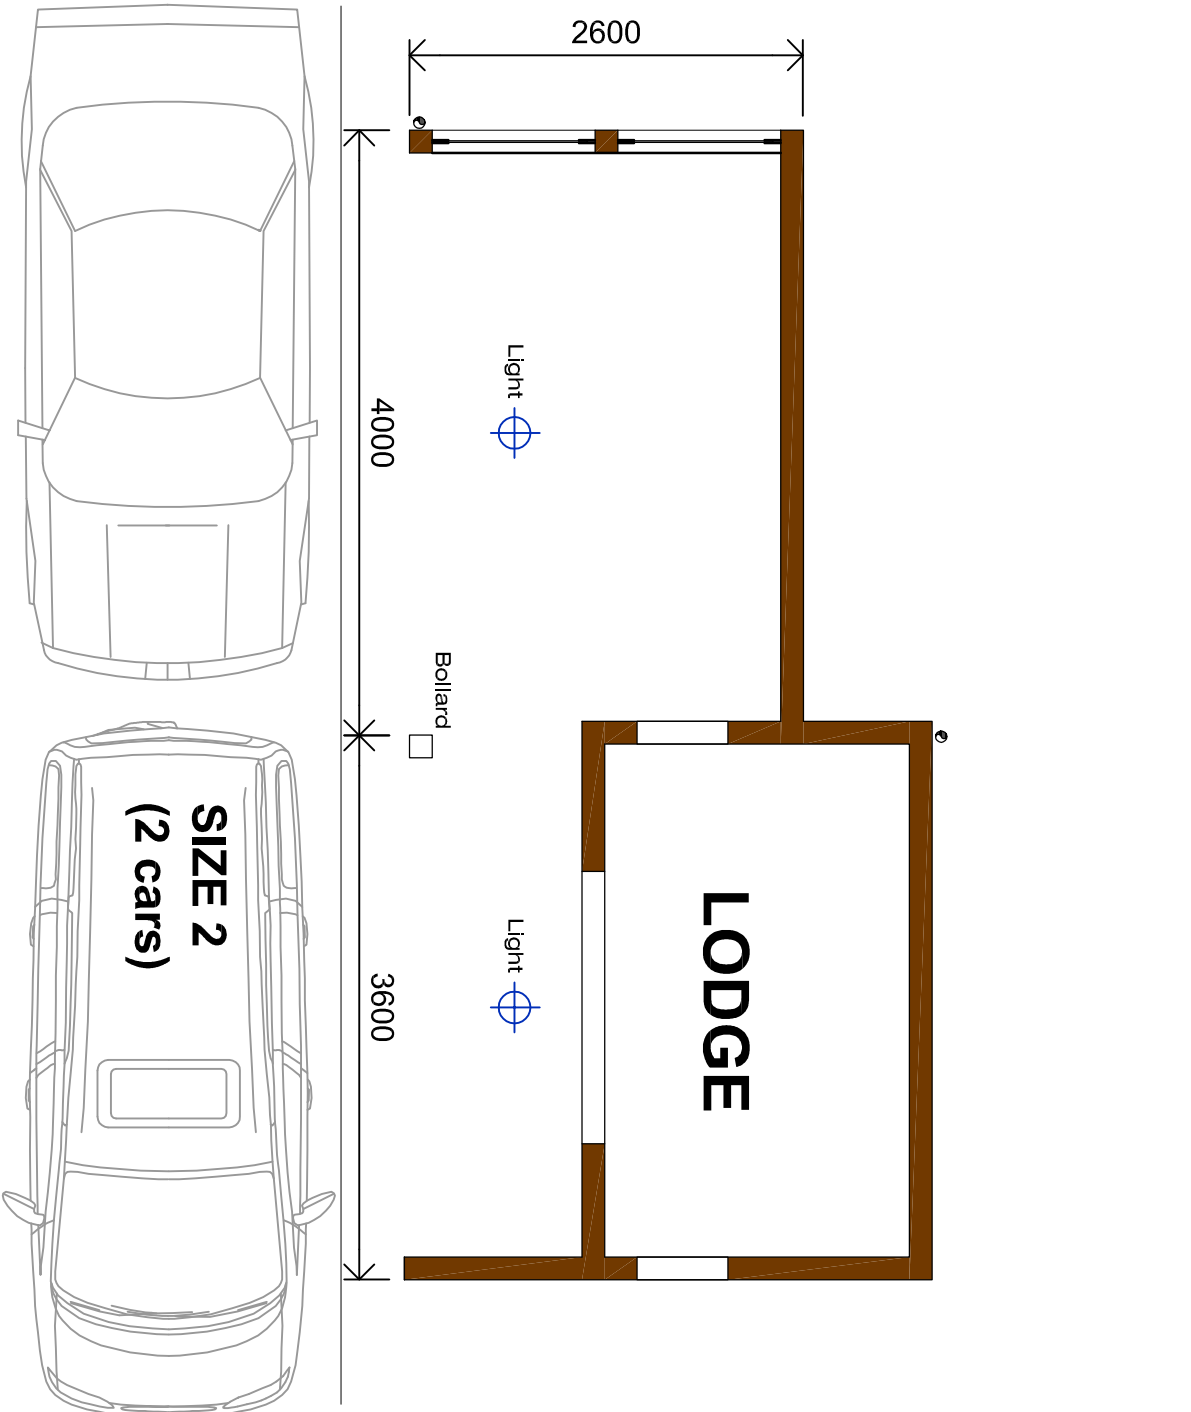



STANDARD UNIT SIZE - Type A 1:50

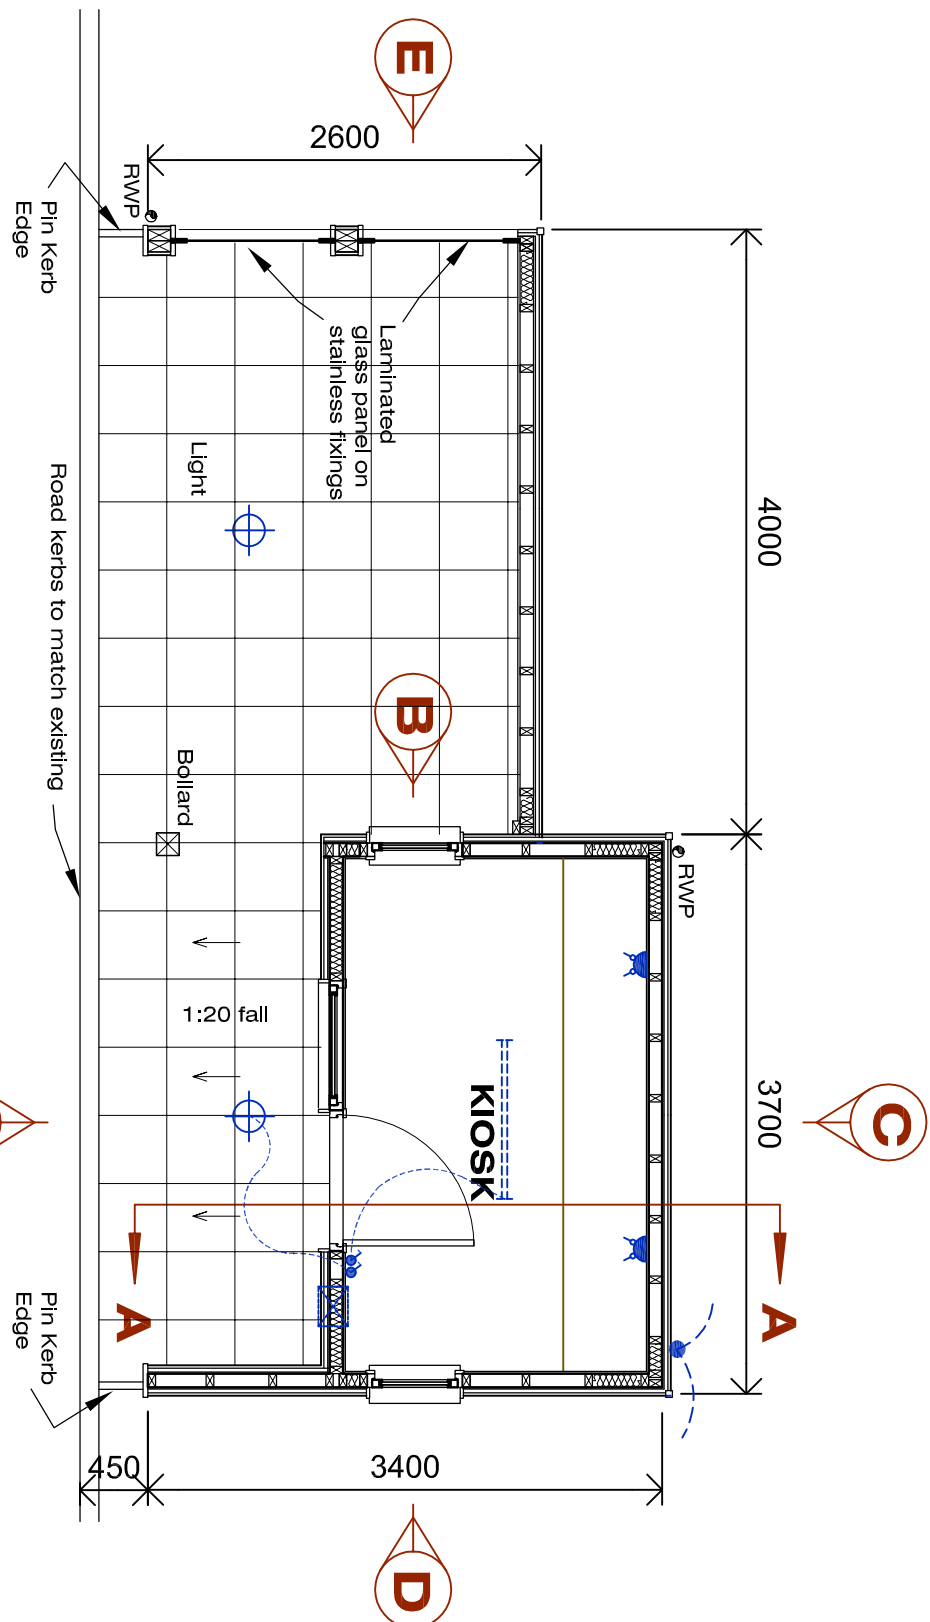


PROPOSED PLAN LAYOUT - Type A 1:50

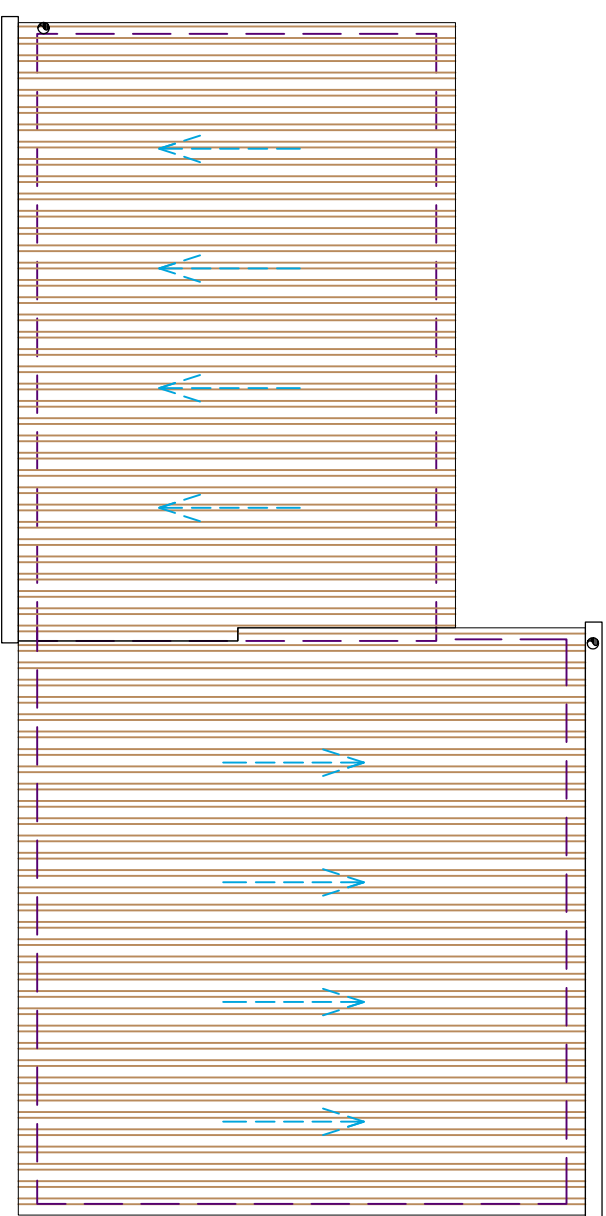

PROPOSED ROOF PLAN - Type A 1:50

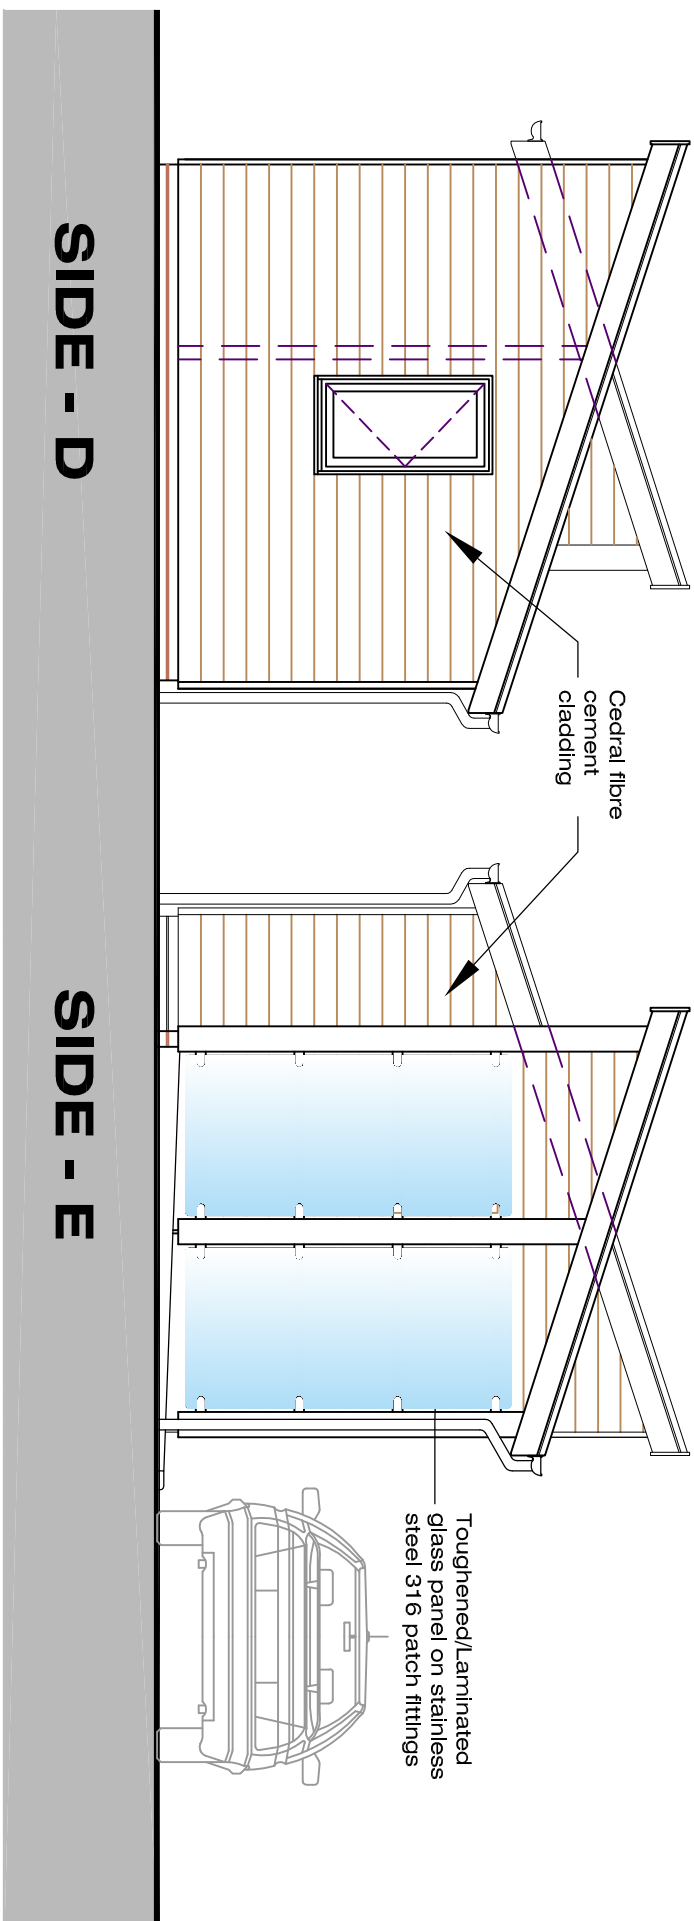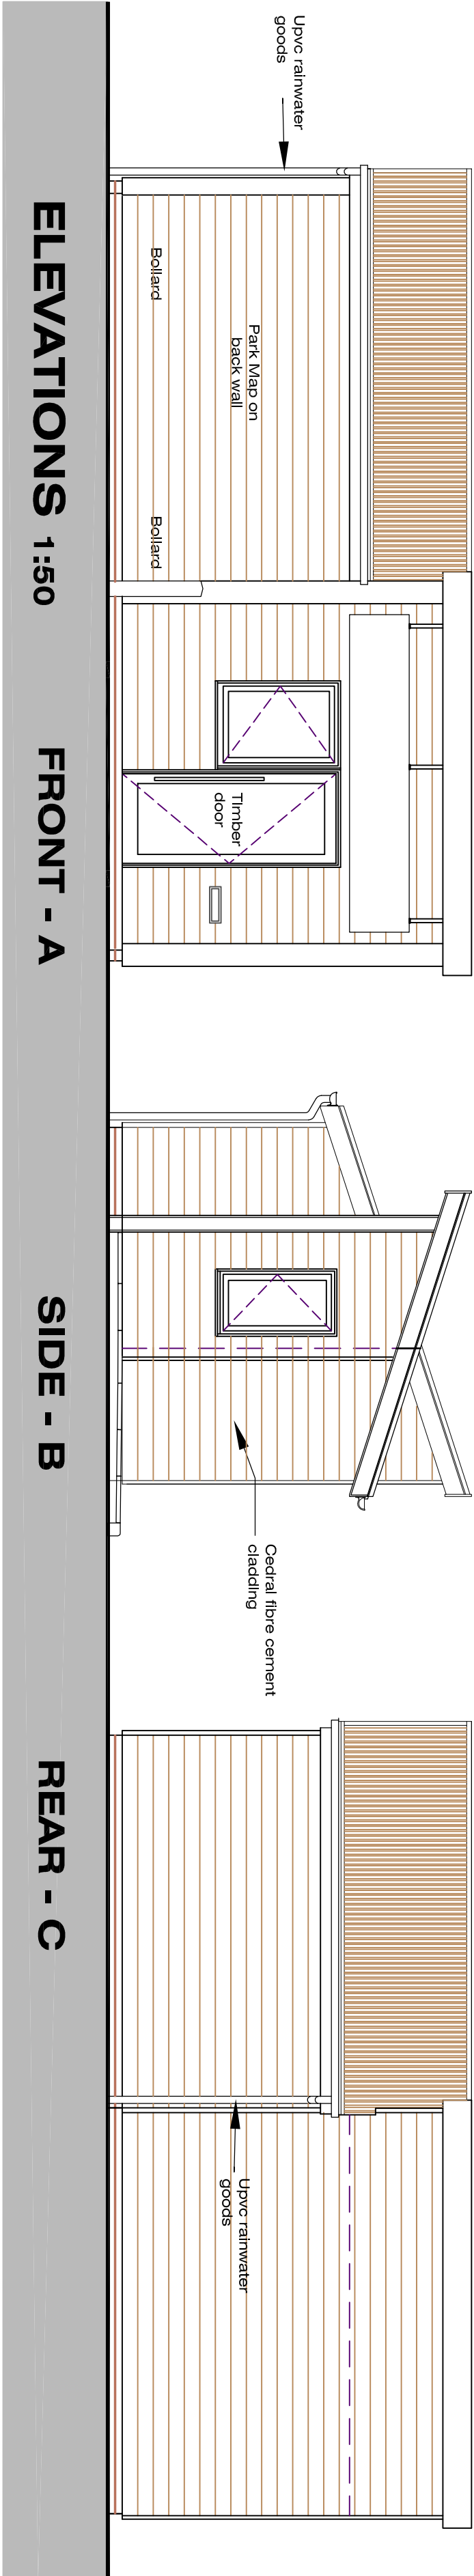


Scale 1:50 - 20mm=1m
0 1 2 3 4 5
Metres

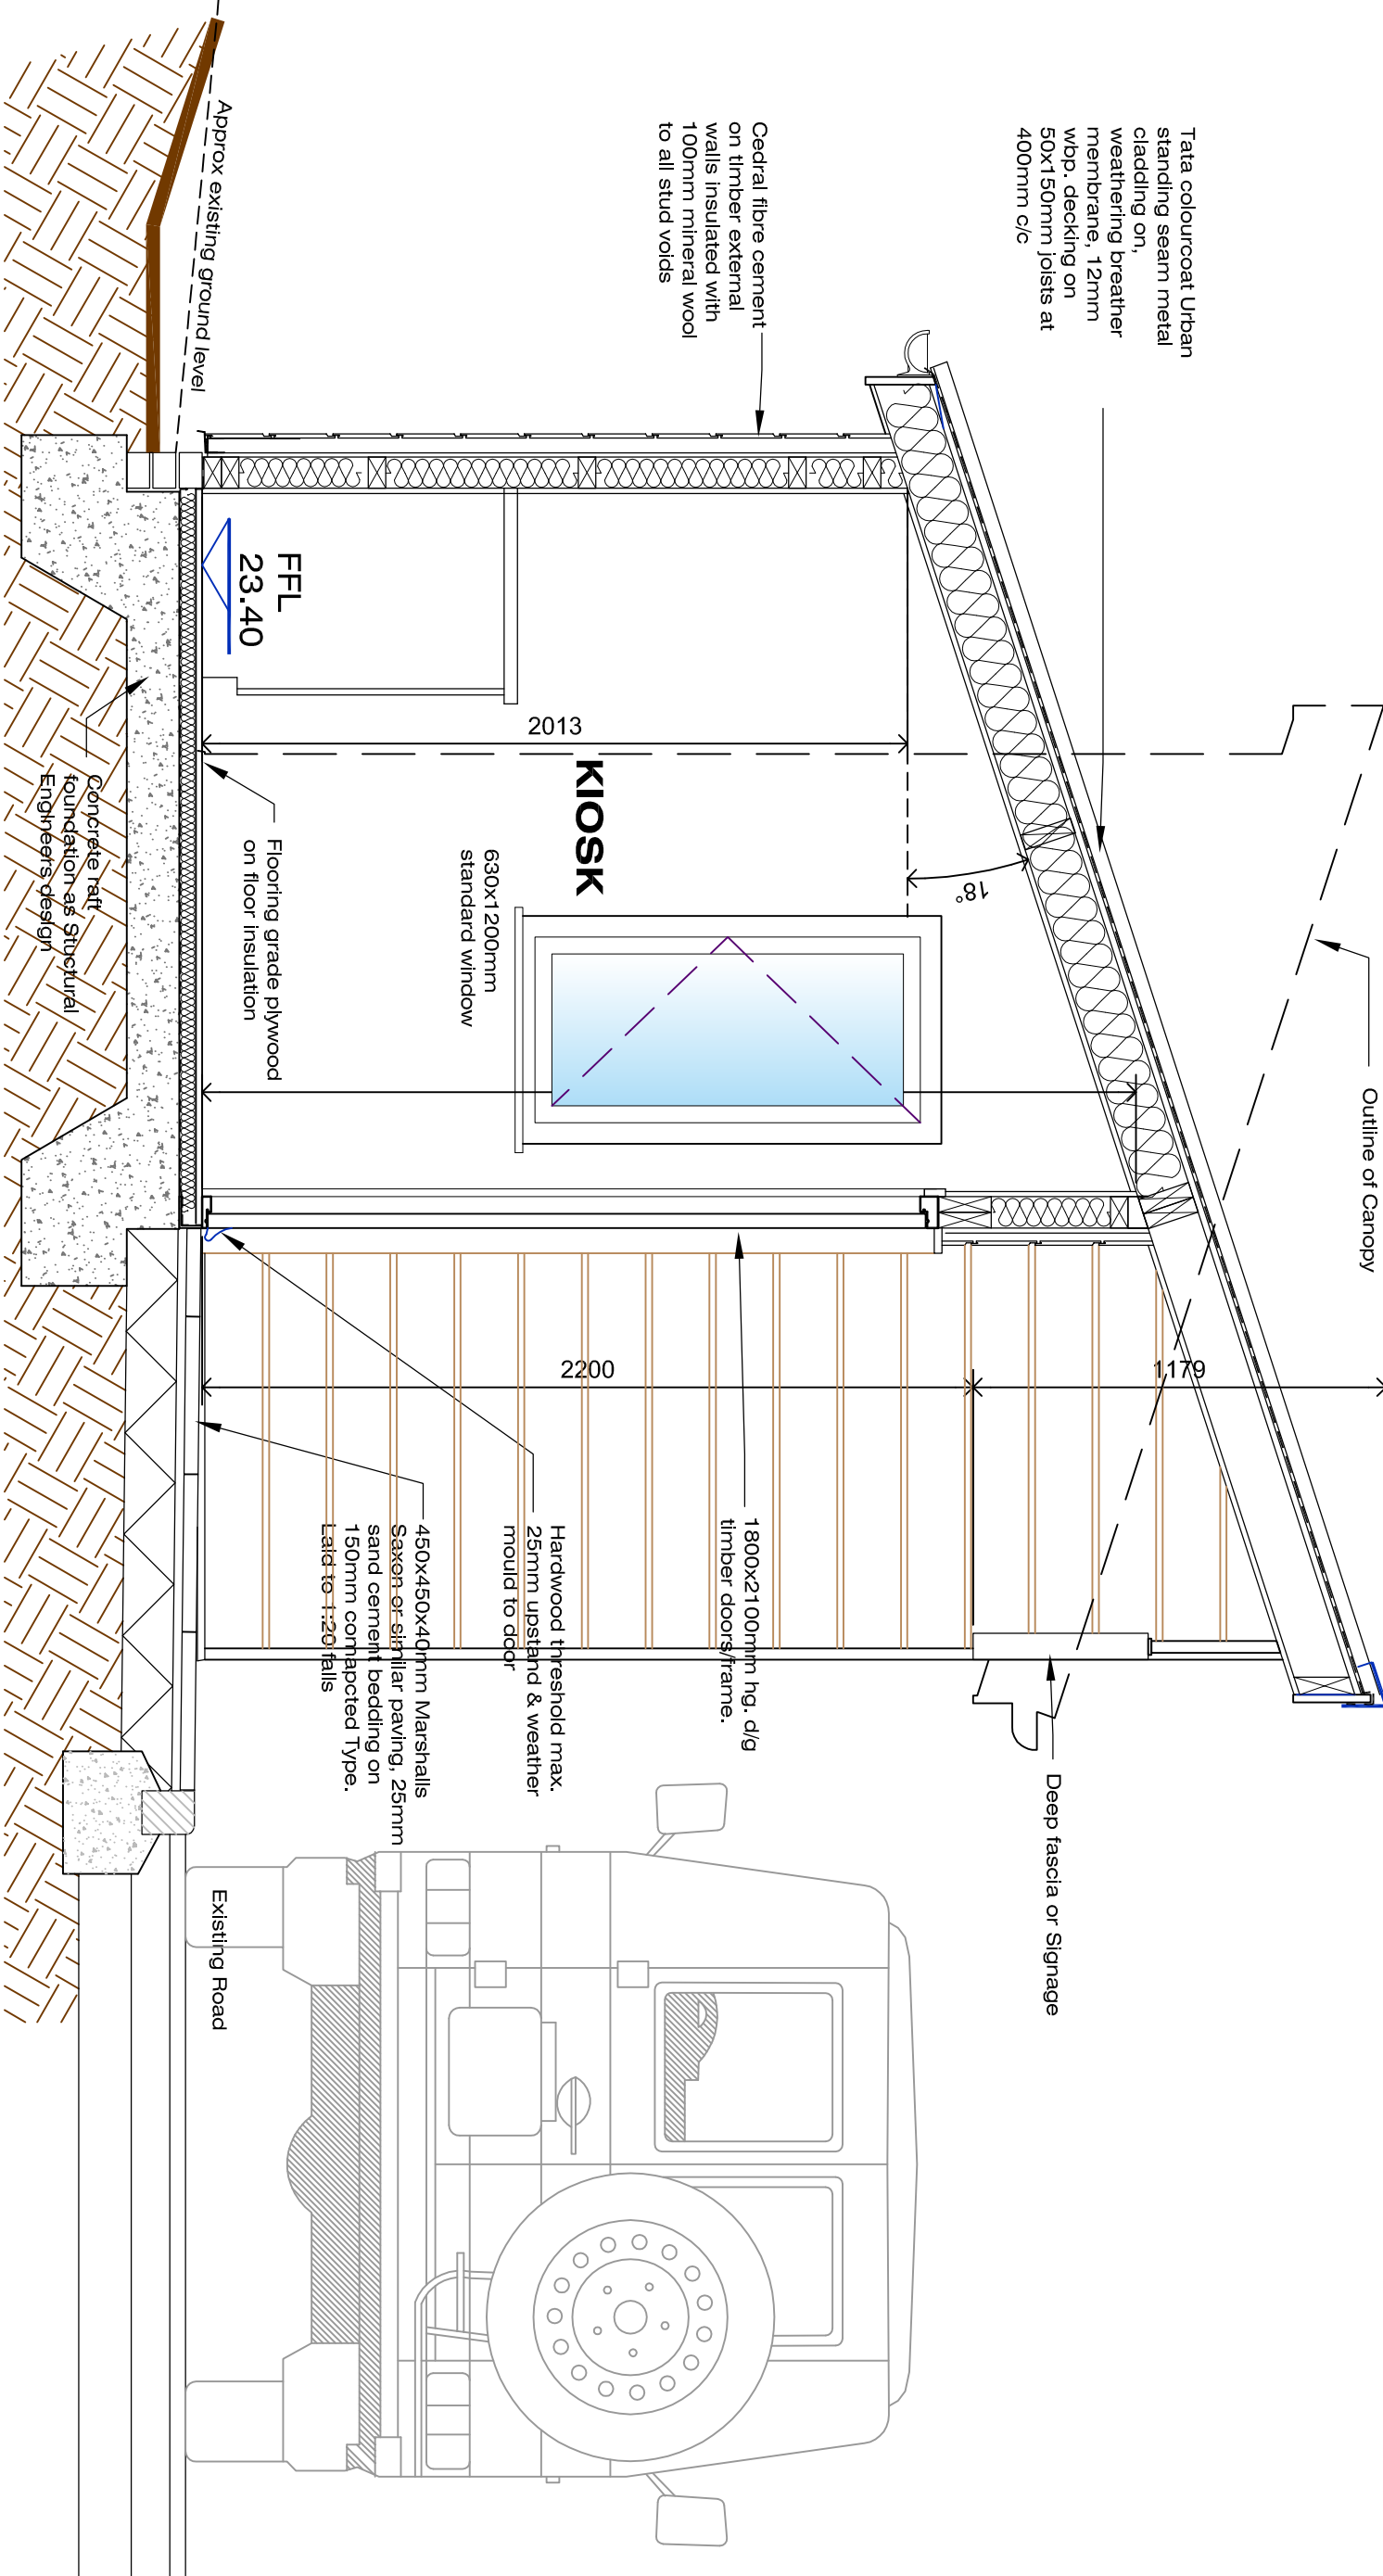

SECTION A - A 1:20

Scale 1:20 - 50mm=1m
0 1 2 3
Metres


Copyright: This drawing is the property of A&M Architectural Partnership LLP. Its copyright and design content is reserved by them and the drawing is issued on the condition that it is not copied, reproduced, retained or disclosed to any other unauthorized person, either wholly or in part, without the consent in writing of A&M Architectural Partnership LLP. Do not scale this drawing. Drawings can be scaled for Planning purposes only. All dimensions on site before commencing any work or preparing any shop drawings. All dimensions are in mm unless otherwise stated. Report any alterations or omissions to the Architect. This drawing incorporates information from other professionals. A&M Architectural Partnership LLP is not responsible for the integrity and accuracy of such information. Any identification and/or additions that are required appearing to such information should be accepted from the relevant professional or their appointed representatives. All drawings are issued on the condition that they are not to be used for building regulations whether or not specifically stated on these drawings.

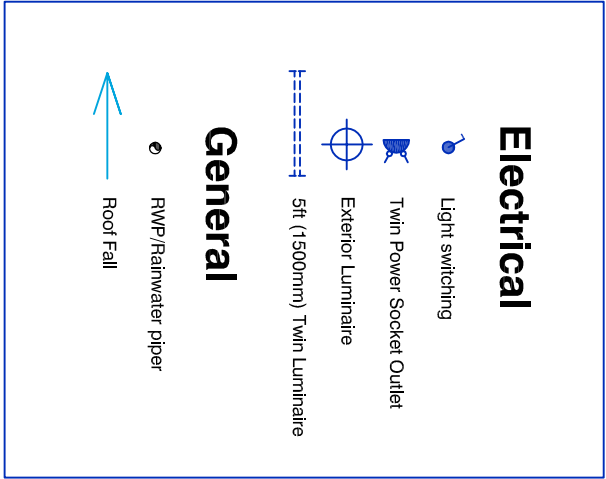

B	Minor Amendments	RW	07.12.2020
A	Minor Amendments	RW	03.12.2020
Rev	Details	Name	Date



BOURNE
LEISURE
LIMITED

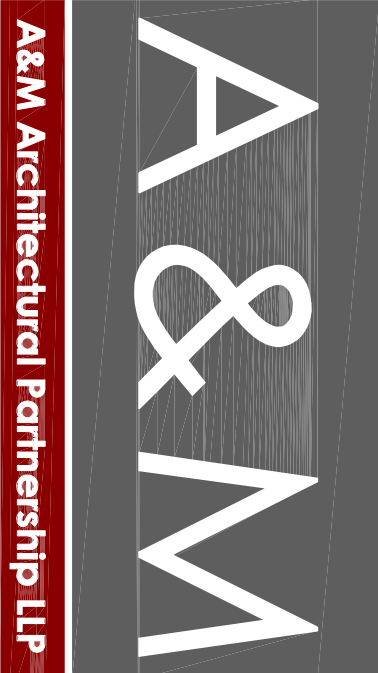

40 Cambridge Road, Hovingham, Eps1 Sussex, TN34 1DT
T: 01424 200222 W: amarchitectural.co.uk E: admin@am-arch.co.uk

Client: Bourne Leisure Ltd.

Site Address: Haven Holiday Parks

Project: Arrivals Lodge

Drawing Title: Plans, Sections & Elevations
Type A

Date: NOV 2020 Scale: 1:20 & 1:50 @A1
Drawn by: RW
Checked by: RW
Status: PLANNING
Drawing Number: 4502-310 B