
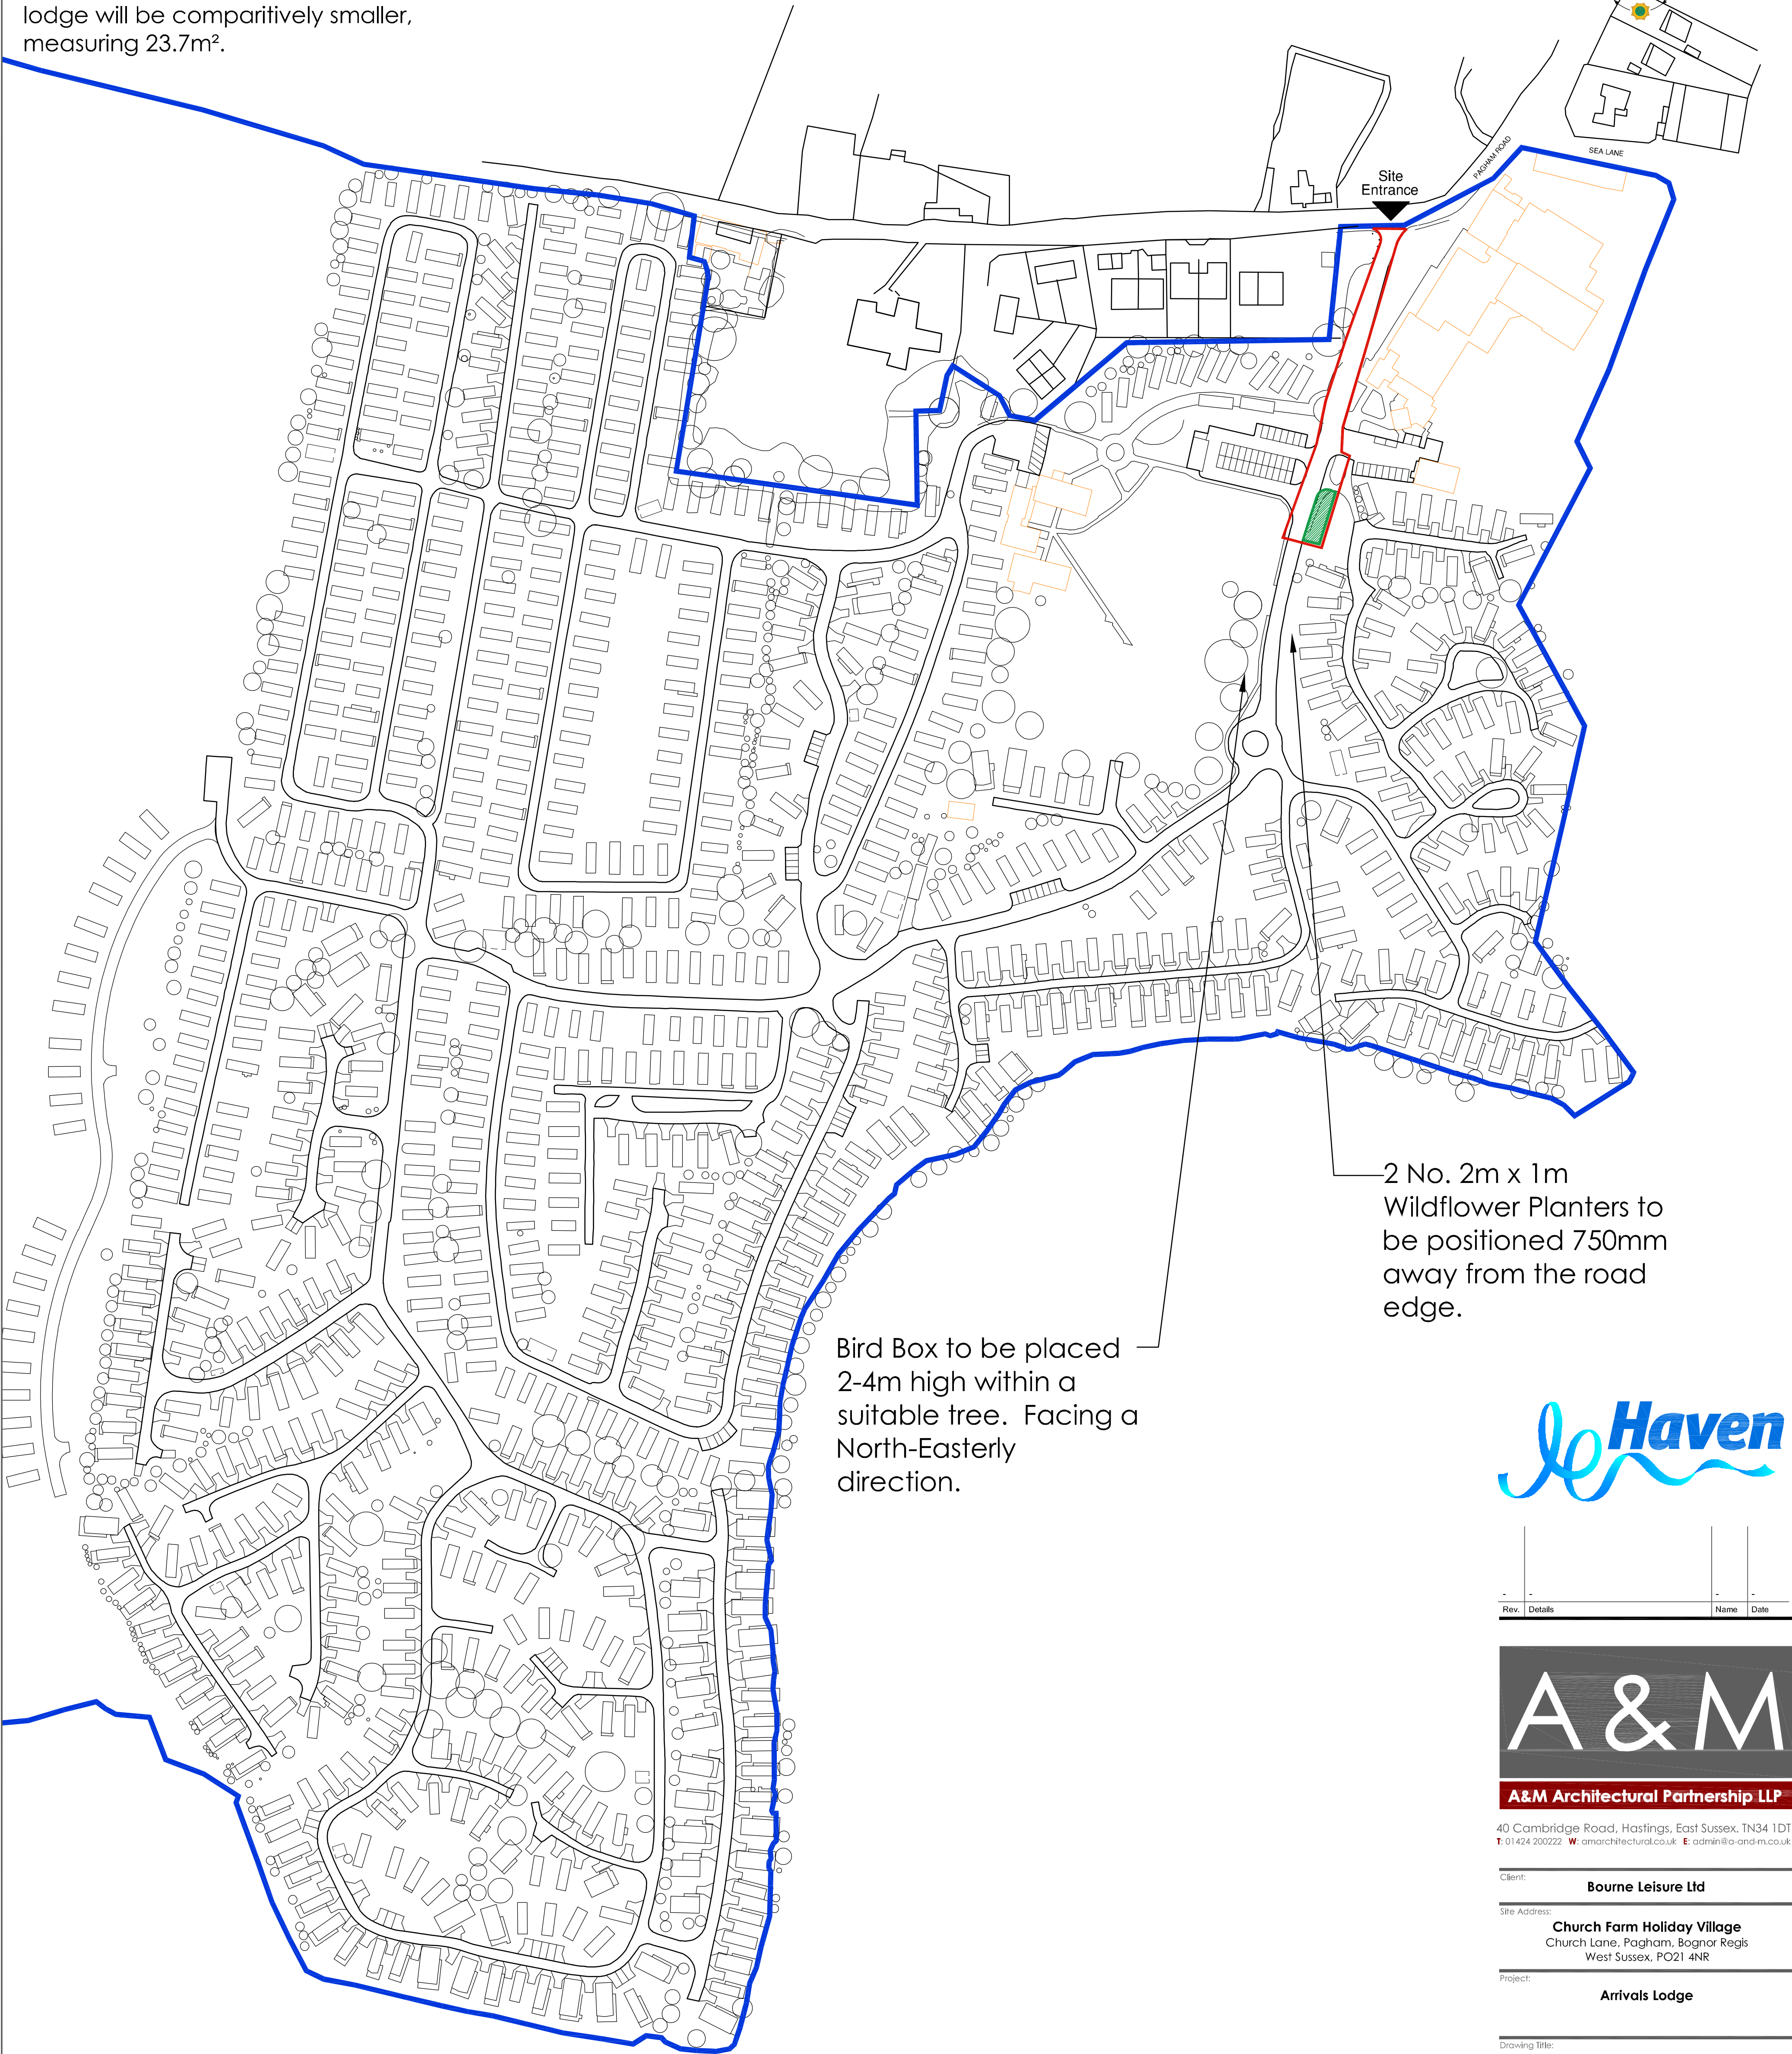
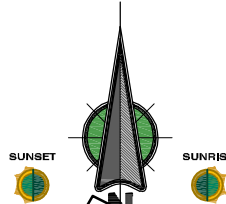


- Legend
- Site Ownership Boundary
 - Application Boundary
 - Arrivals Lodge Location Zone

Note:
The Arrivals Lodge location zone defines an area within which the proposed lodge will sit. The proposed lodge will be comparatively smaller, measuring 23.7m².

Copyright. This drawing is the property of A&M Architectural Partnership LLP. Its copyright and design content is reserved by them and the drawing is issued on the condition that it is not copied, reproduced, retained or disclosed to any other unauthorized person, either wholly or in part without the consent in writing of A&M Architectural Partnership LLP.
Do not scale this drawing. Drawings can be scaled for Planning purposes only.
Verify all dimensions on site before commencing any work or preparing any shop drawings. All dimensions are in mm unless otherwise stated. Report any alterations or omissions to the Architect.
This drawing incorporates information from other professions.
A&M Architectural Partnership LLP cannot accept responsibility for the integrity and accuracy of such information. Any clarification and/or additions that are required appertaining to such information should be sought from the relevant profession or their appointed representative. All contractors and sub contractors are to comply in all respects with current building regulations whether or not specifically stated on these drawings.

 


2 No. 2m x 1m
Wildflower Planters to
be positioned 750mm
away from the road
edge.

Bird Box to be placed
2-4m high within a
suitable tree. Facing a
North-Easterly
direction.



Rev.	Details	Name	Date

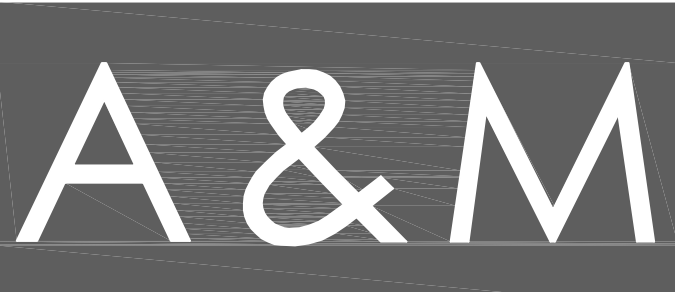

A&M Architectural Partnership LLP

40 Cambridge Road, Hastings, East Sussex. TN34 1DT
T: 01424 200222 W: amarchitectural.co.uk E: admin@a-and-m.co.uk

Client: **Bourne Leisure Ltd**

Site Address: **Church Farm Holiday Village**
Church Lane, Pagham, Bognor Regis
West Sussex, PO21 4NR

Project: **Arrivals Lodge**

Drawing Title: **Biodiversity Enhancement Site Plan**

Date: **July 2021** Scale: **1:1250@A1** Drawn: **RW**

Computer File Name: **Church Farm - Scaled Up.dwg** Checked By: **-**

Status: **Planning**

Drawing Number: **4502-CF-111** Revision: **-**