
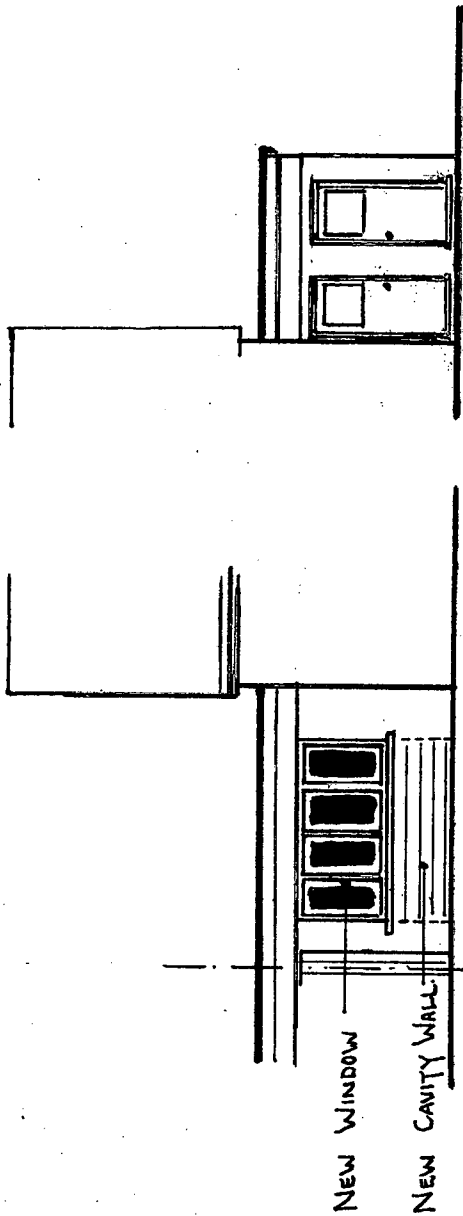


NOTES:

1. Do not scale this drawing. Use figured dimensions only, except for Planning purposes.
2. All dimensions must be checked on site by the contractor prior to commencement of work.
3. All construction details are indicative and are to be checked and confirmed on site and any divergences are to be agreed with the Contract Administrator.

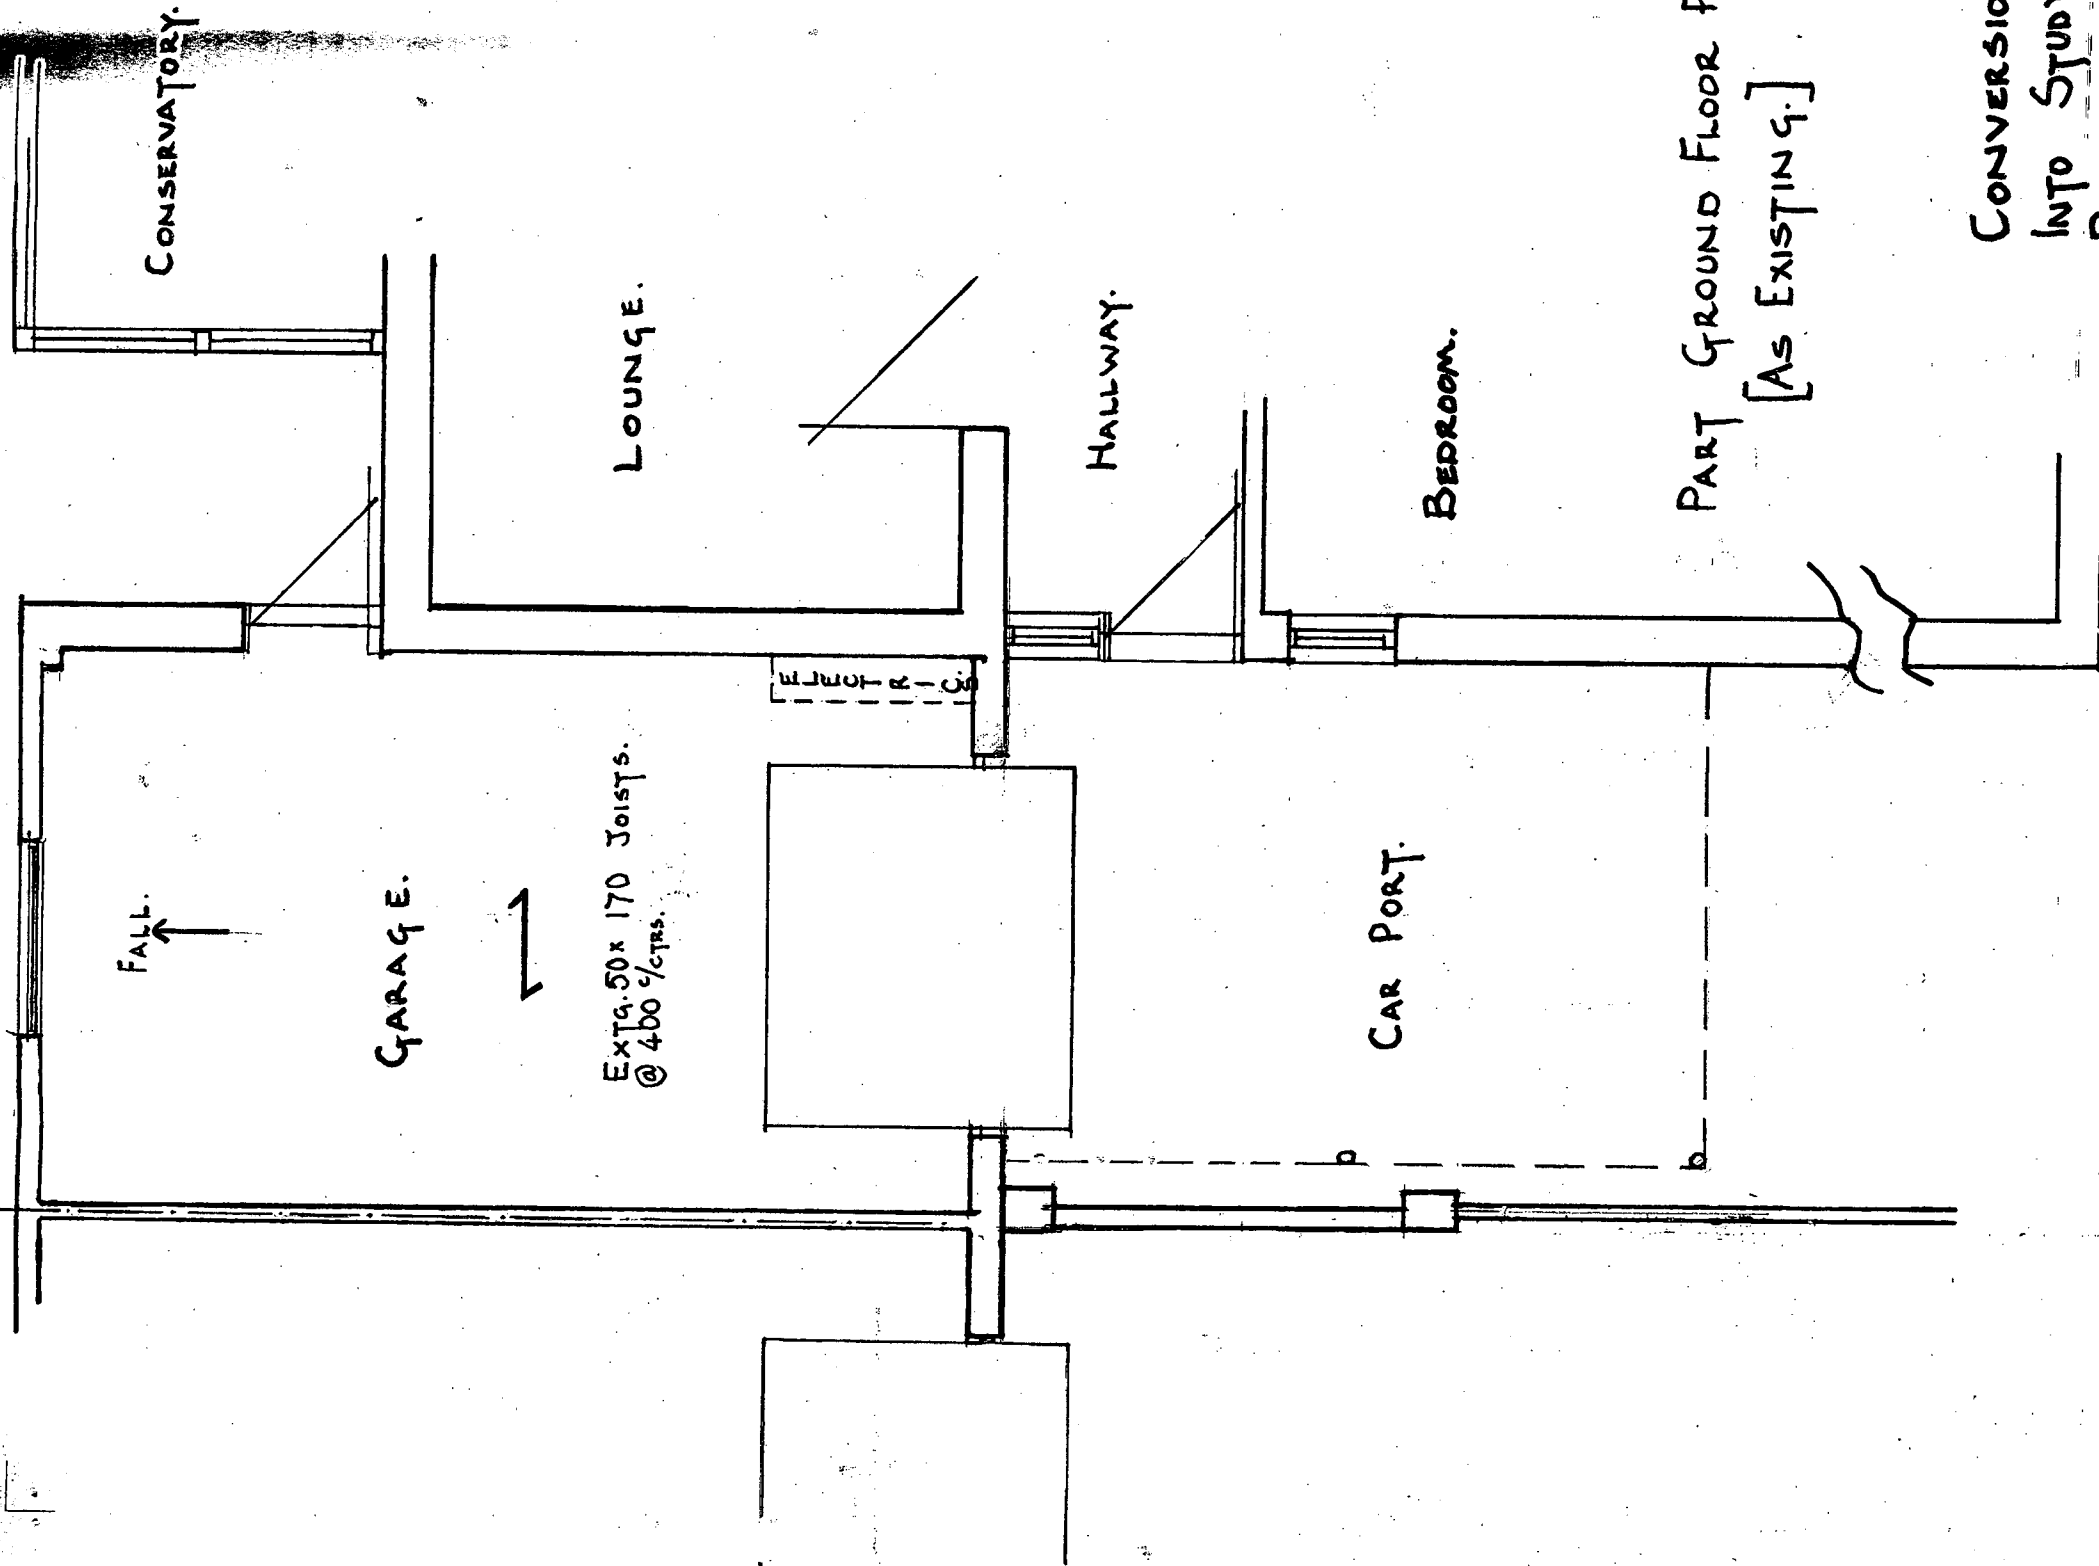

NORTH ELEVATION [As Proposed.]

EAST ELEVATION [As Proposed.]

K.E. HILTON C. Eng M.I Struct.E, F.F.B.
Chartered Structural Engineer

2 ALBERT CHAMBERS Tel: 01243 865500
SUDLEY ROAD Fax: 01243 860489
BOGNOR REGIS Mobile: 07968 333140
WEST SUSSEX
PO21 1EQ E-Mail: k_e_hilton@yahoo.co.uk

PLAN ELEVATIONS	
Scale 1:50	Drawn By
Date APRIL 08	Checked
Drawing Number 3898/2	

CONVERSION OF EXISTING GARAGE
INTO STUDY ROOM AT 9 THE CAUSEWAY
PAUGHAM.