


NOTES:

1. Do not scale this drawing. Use figured dimensions only, except for Planning purposes.
2. All dimensions must be checked on site by the contractor prior to commencement of work.
3. All construction details are indicative and are to be checked and confirmed on site and any divergence's are to be agreed with the Contract Administrator.

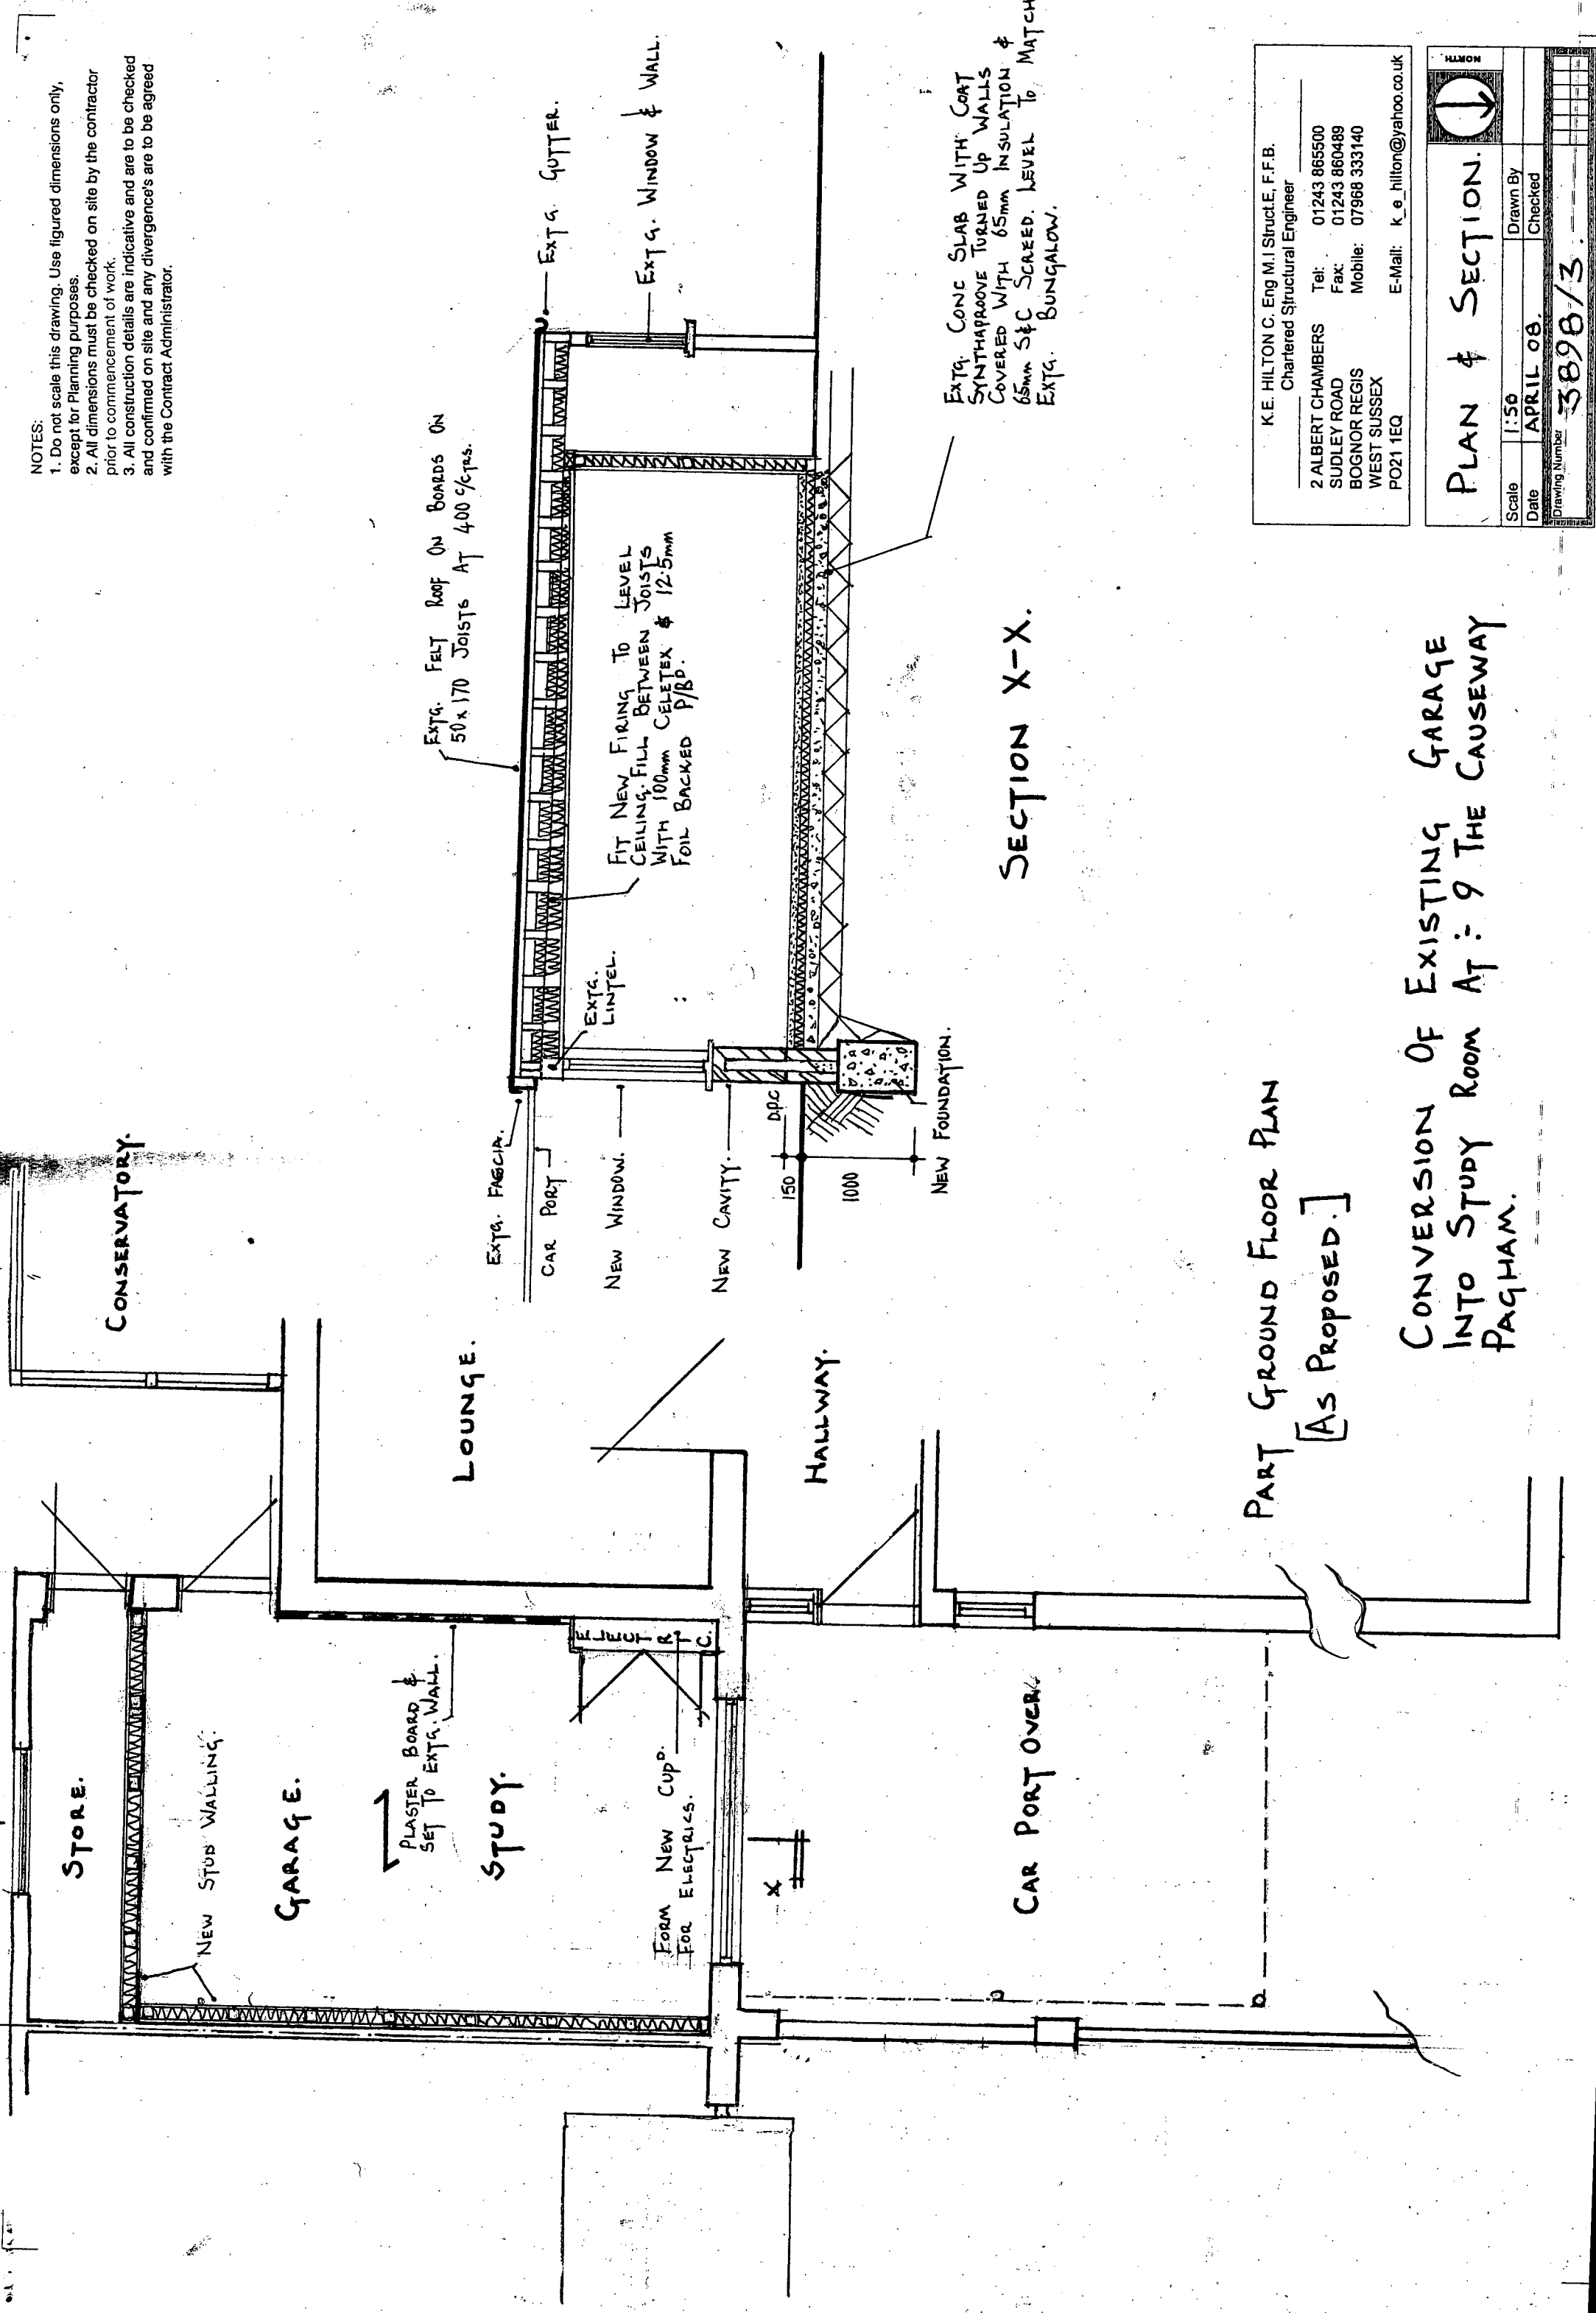

PART GROUND FLOOR PLAN
[AS PROPOSED.]

CONVERSION OF EXISTING GARAGE
INTO STUDY ROOM AT 9 THE CAUSEWAY
PAGHAM.

K.E. HILTON C. Eng M.I. Struct. E. F.F.B.
Chartered Structural Engineer

2 ALBERT CHAMBERS Tel: 01243 865500
SUDLEY ROAD Fax: 01243 860489
BOGNOR REGIS Mobile: 07968 333140
WEST SUSSEX E-Mail: k_e_hilton@yahoo.co.uk
PO21 1EQ

PLAN & SECTION.

Scale	1:50	Drawn By	
Date	APRIL 08.	Checked	
Drawing Number	3898/3		