



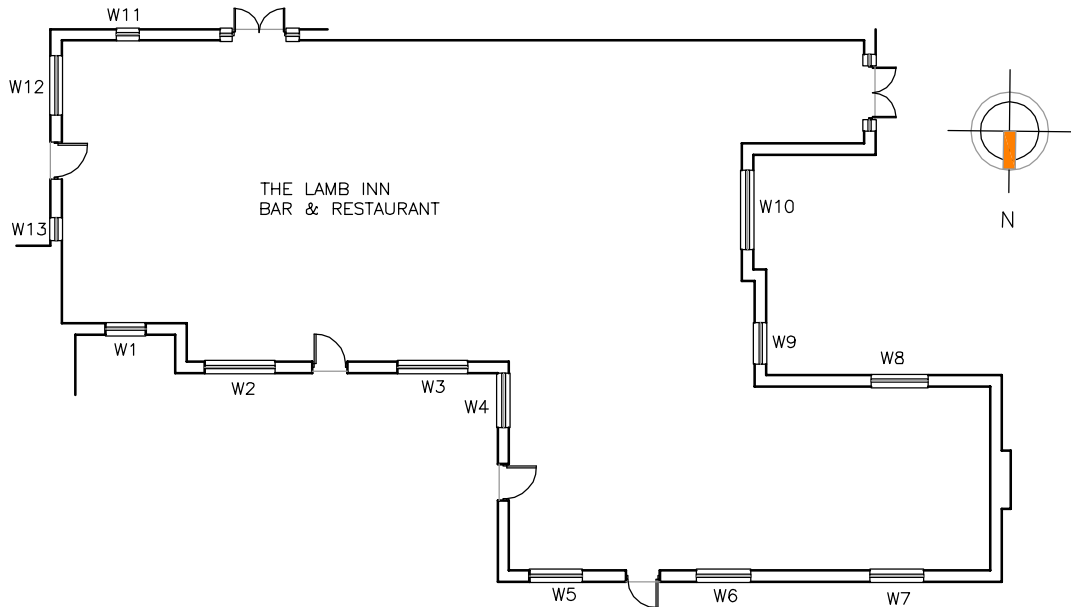

EXISTING & PROPOSED PART GROUND FLOOR PLAN 1:200
ILLUSTRATING LOCATION OF GROUND FLOOR WINDOWS

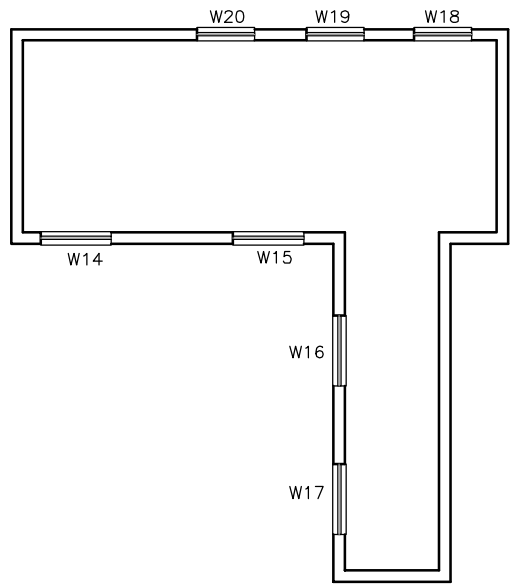

EXISTING & PROPOSED PART FIRST FLOOR PLAN 1:200
ILLUSTRATING LOCATION OF FIRST FLOOR WINDOWS



NORTH ELEVATION 1:100



WEST ELEVATION 1:100

AMdesign

ARCHITECTURE DESIGN DEVELOPMENT
leeza Aldis-Hobbs ARB RIBA SPAB

Job: 07756 329400
Email: leeza@amdesignltd.co.uk

PROJECT
**THE LAMB INN
144 PAGHAM ROAD
PAGHAM
PO21 4NJ**

PROJECT STAGE
PLANNING

DRAWING
**EXISTING & PROPOSED
ELEVATIONS**

DRAWING No
234/02

SCALE 1:100
DATE JULY 2017
DRAWN LA
CHECKED

LETTER	REVISION	DATE

This scheme is subject to town planning and all other necessary consents. All dimensions and levels to be checked on site. This drawing is to be read in conjunction with other relevant drawings and documents. Report all discrepancies to the Architect before work commences. AM Design is the trading name of AM Design Ltd © AM Design Ltd. All rights reserved.