



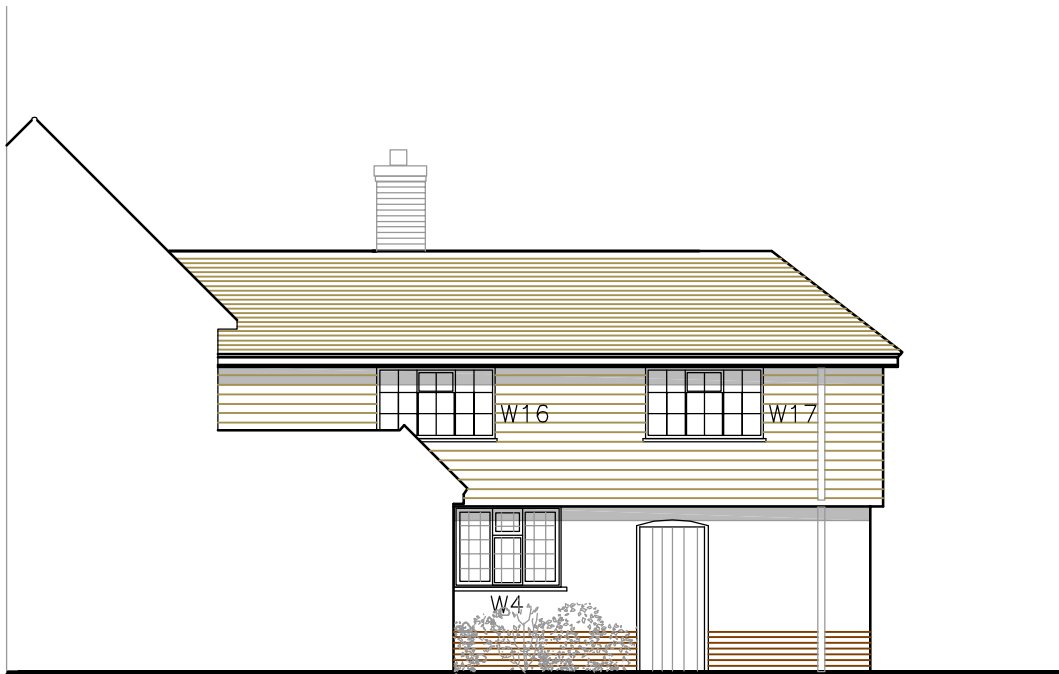


EAST ELEVATION 1:100



EAST ELEVATION 1:100

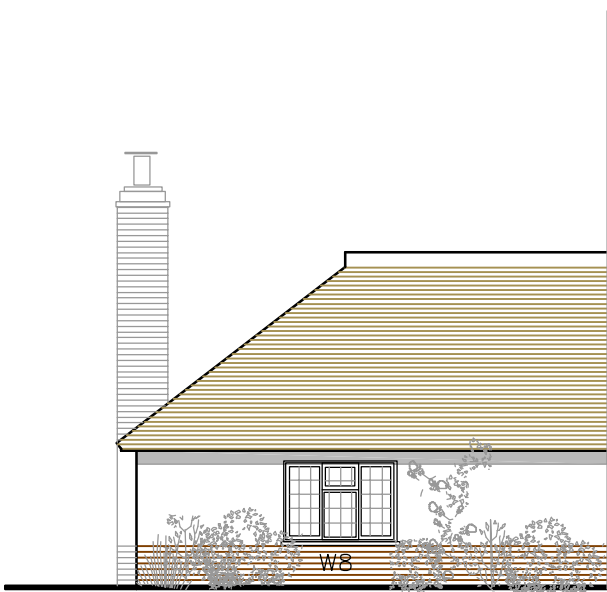

PART SOUTH ELEVATION 1:100

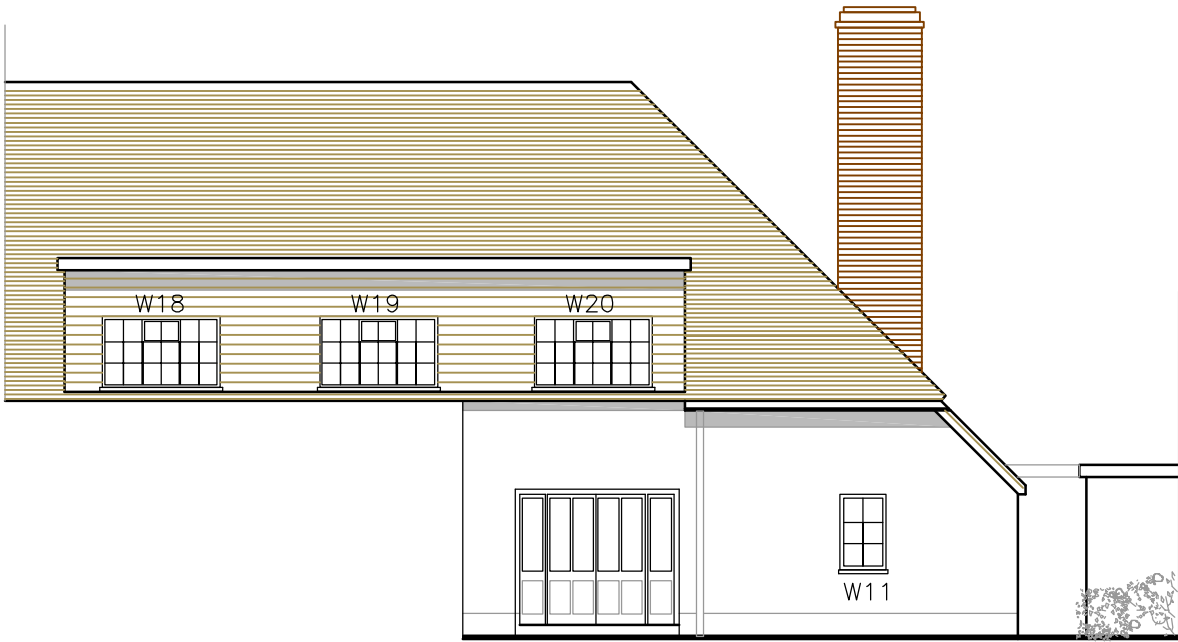

PART SOUTH ELEVATION 1:100

**AMdesign**

ARCHITECTURE DESIGN DEVELOPMENT  
Leeza Aldis-Hobbs ARB RIBA SPAB

Job: 07756 329400  
Email: leeza@amdesignltd.co.uk

PROJECT  
**THE LAMB INN**  
**144 PAGHAM ROAD**  
**PAGHAM**  
**PO21 4NJ**  
PROJECT STAGE  
**PLANNING**

DRAWING  
**EXISTING & PROPOSED ELEVATIONS**  
DRAWING No  
**234/03**  
REVISION  
SCALE 1:100 DRAWN LA  
DATE JULY 2017 CHECKED

|   |          |      |
|---|----------|------|
|   |          |      |
|   |          |      |
|   |          |      |
| LETTER   | REVISION | DATE |
| This scheme is subject to town planning and all other necessary consents. All dimensions and levels to be checked on site. This drawing is to be read in conjunction with other relevant drawings and documents. Report all discrepancies to the Architect before work commences. AM Design is the trading name of AM Design Ltd © AM Design Ltd. All rights reserved. |          |      |