



Location of main building of Public House
where all windows are to be replaced.
See drawing 234/02 for 1:200 plan
showing exact location of each window.

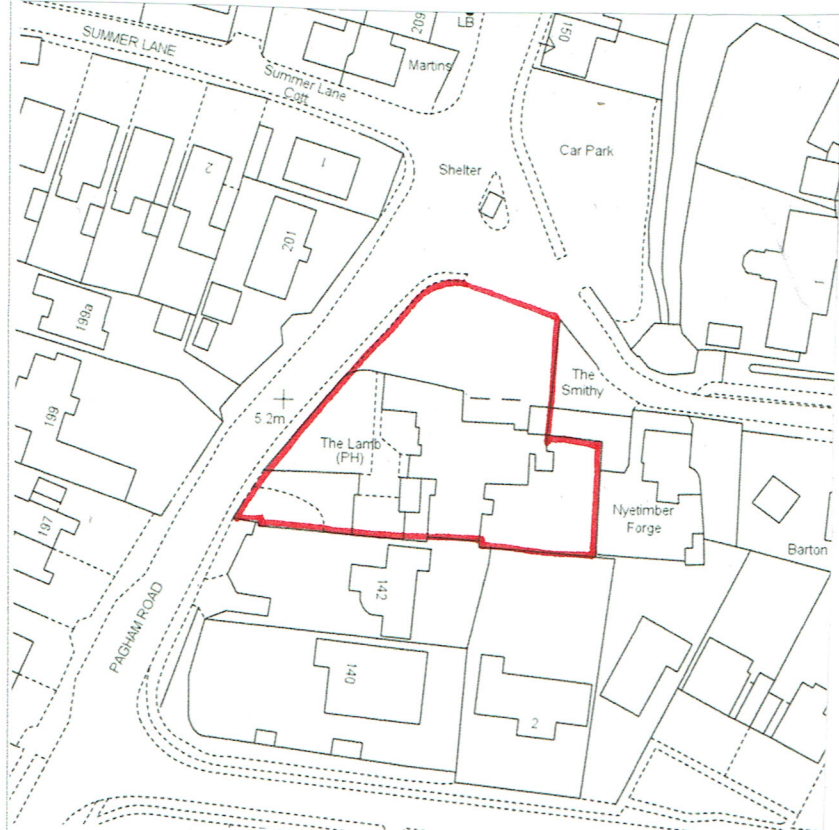

LOCATION PLAN 1:1250

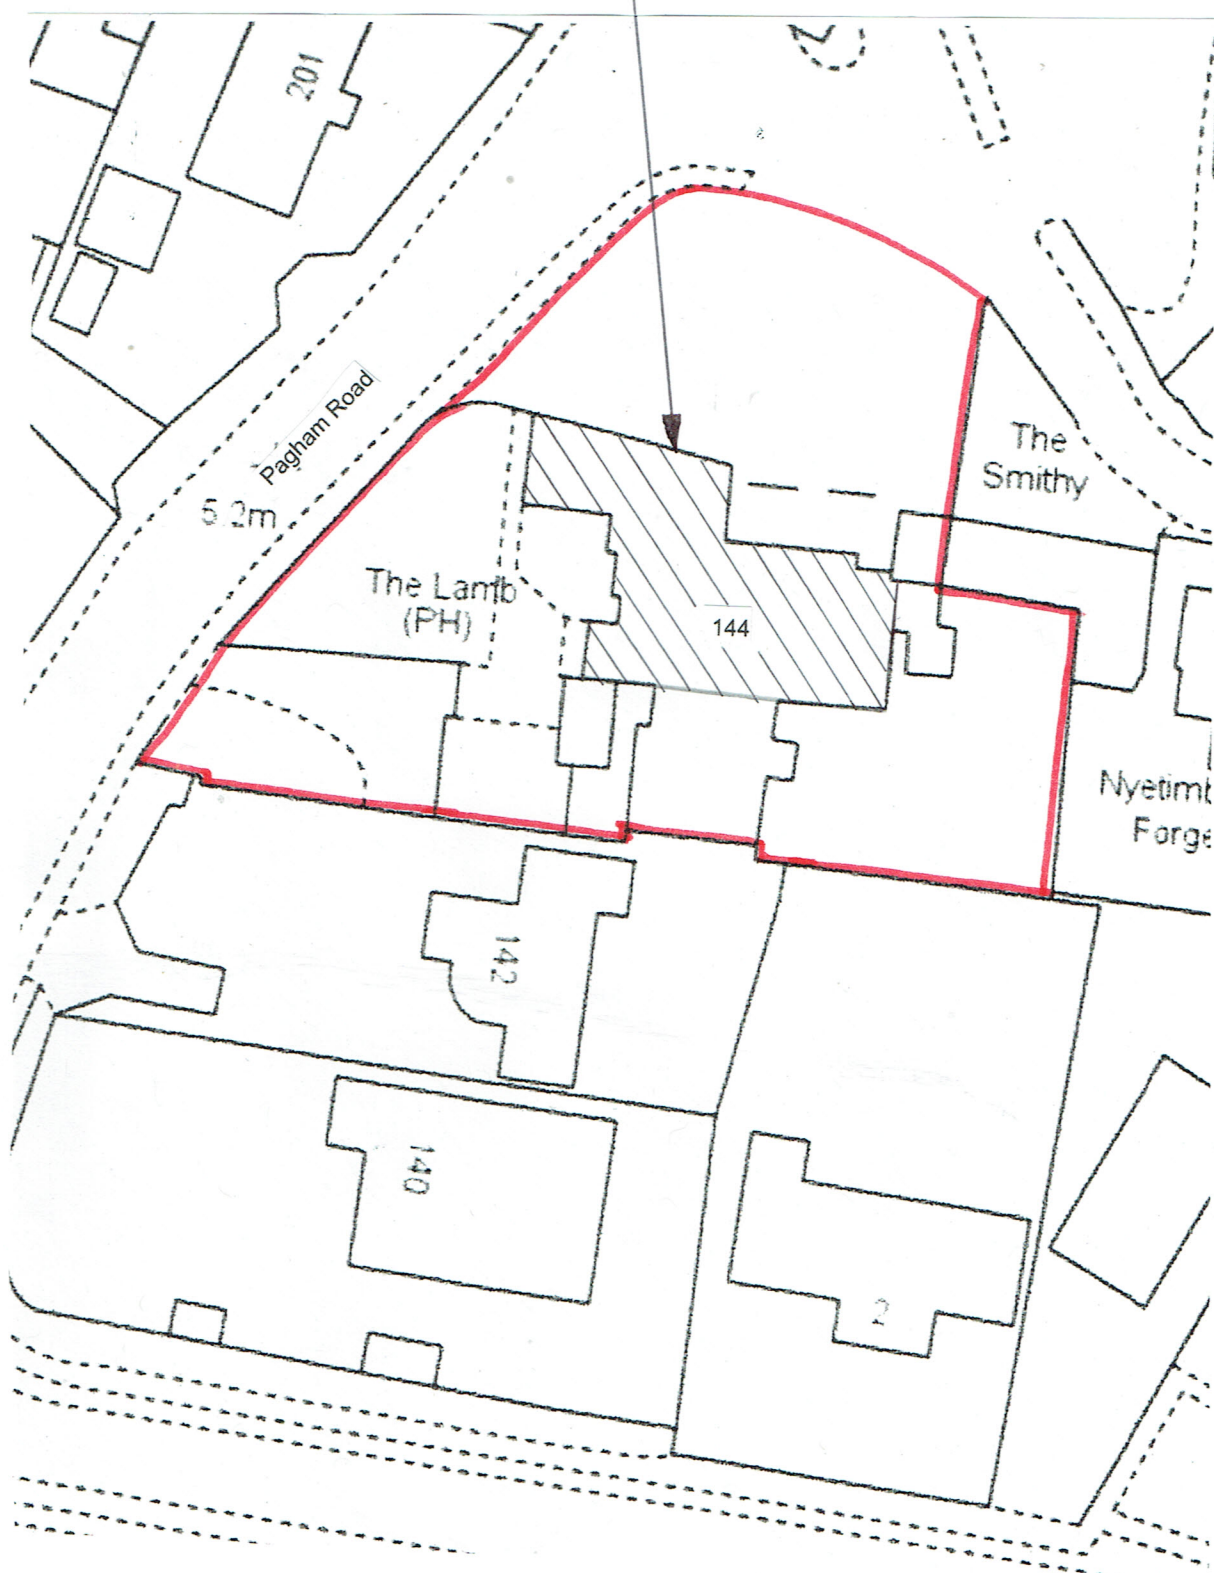

SITE PLAN 1:500

AMdesign

ARCHITECTURE DESIGN DEVELOPMENT
Leeza Aldis-Hobbs ARB RIBA SPAB

Mob: 07756 329400
e-mail: leeza@amdesignltd.co.uk

PROJECT
**THE LAMB INN
144 PAGHAM ROAD
PAGHAM
PO21 4NJ**
PROJECT STAGE
PLANNING

DRAWING
**LOCATION PLAN
SITE PLAN**

DRAWING No
234/01

SCALE 1:1250 1:500
DATE JULY 2017

REVISION

DRAWN LA
CHECKED

LETTER	REVISION	DATE
--------	----------	------

This scheme is subject to town planning and all other necessary consents. All dimensions and levels to be checked on site. This drawing is to be read in conjunction with other relevant drawings and documents. Report all discrepancies to the Architect before work commences. AM Design is the trading name of AM Design Ltd © AM Design Ltd. All rights reserved.