




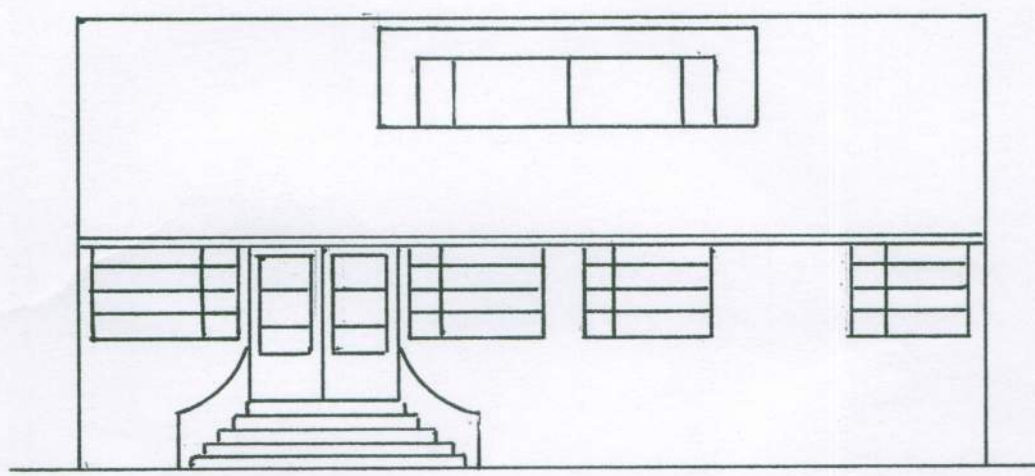


EXISTING FRONT ELEVATION

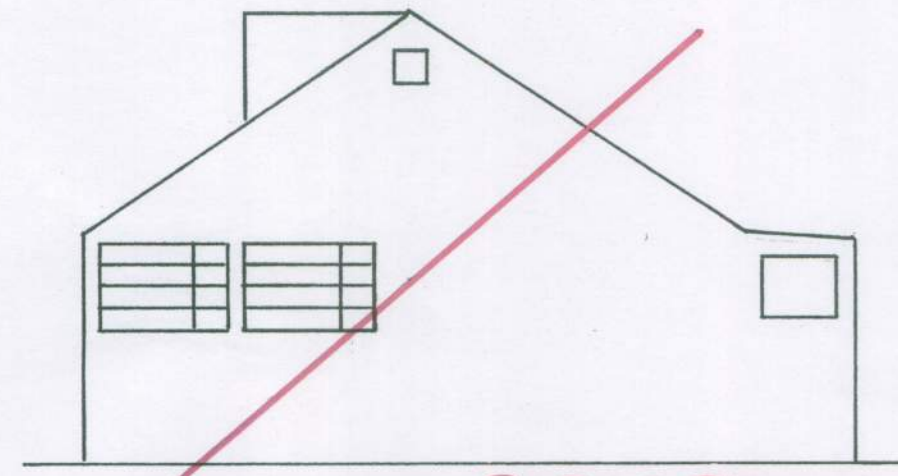


SIDE

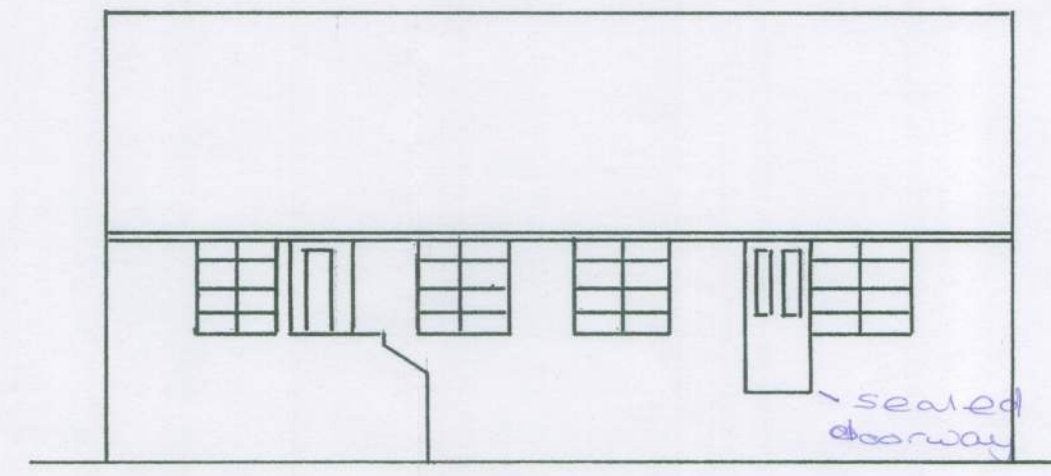


REAR

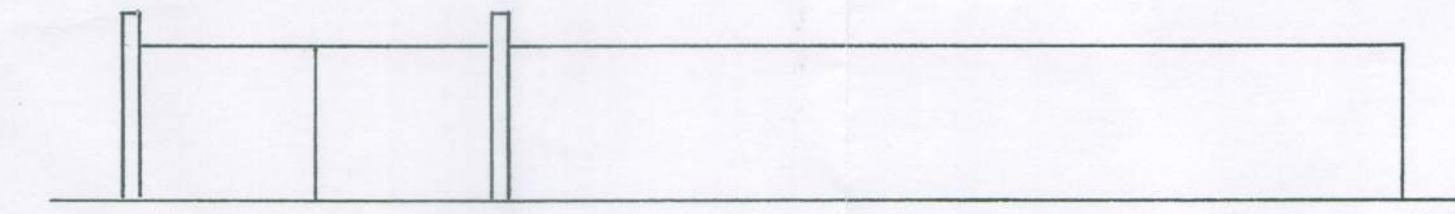


REAR FENCE

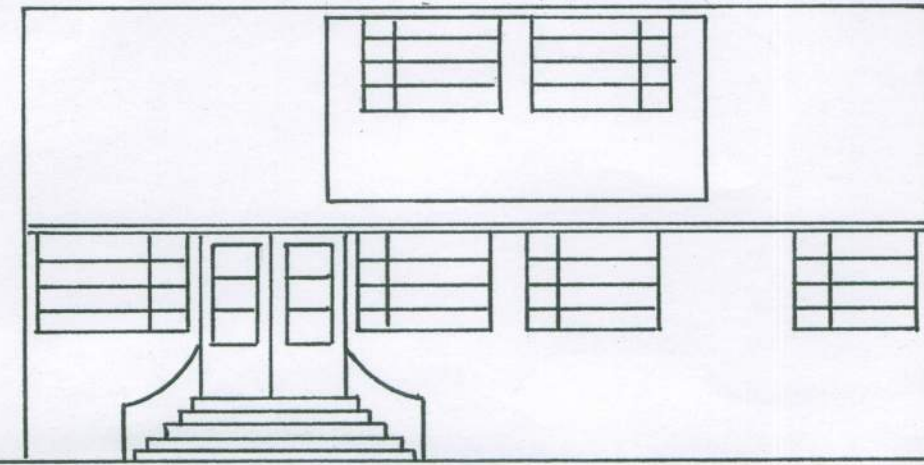


PROPOSED FRONT ELEVATION

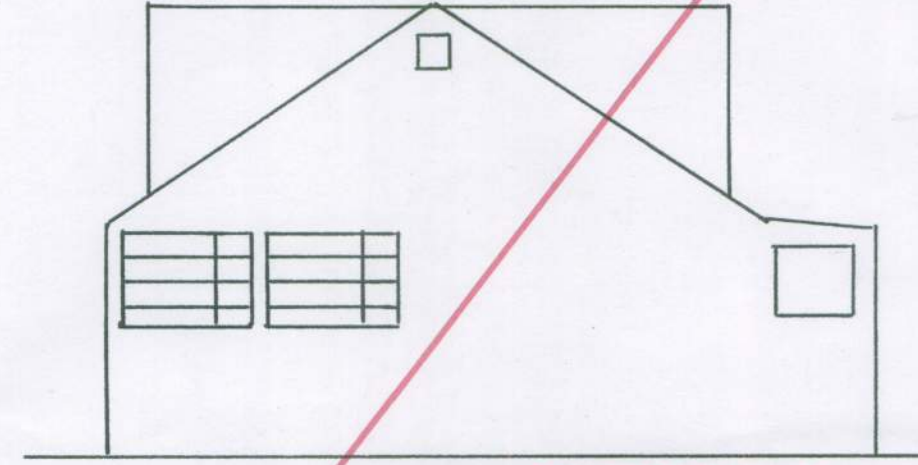


SIDE

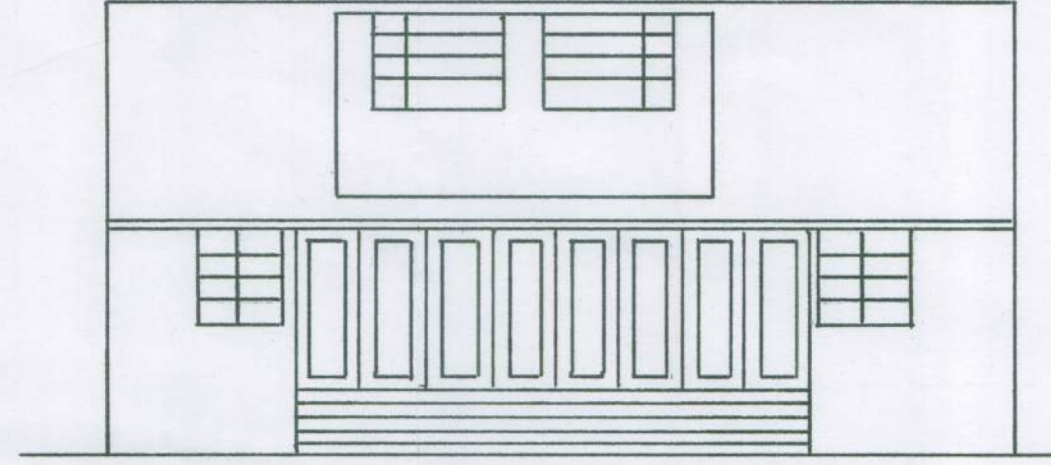

REAR

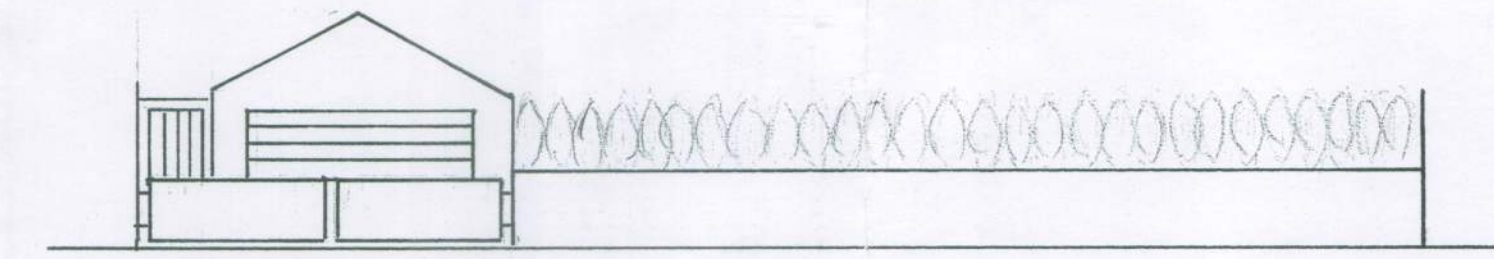


REAR WALL & GARAGE

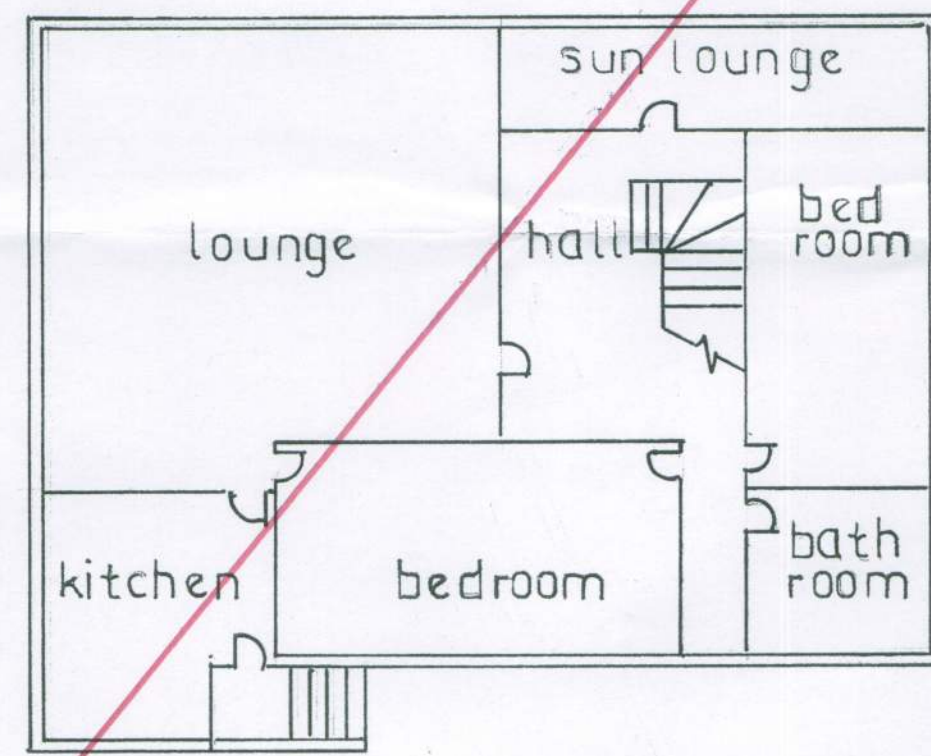

SUPERSEDED


GROUND FLOOR

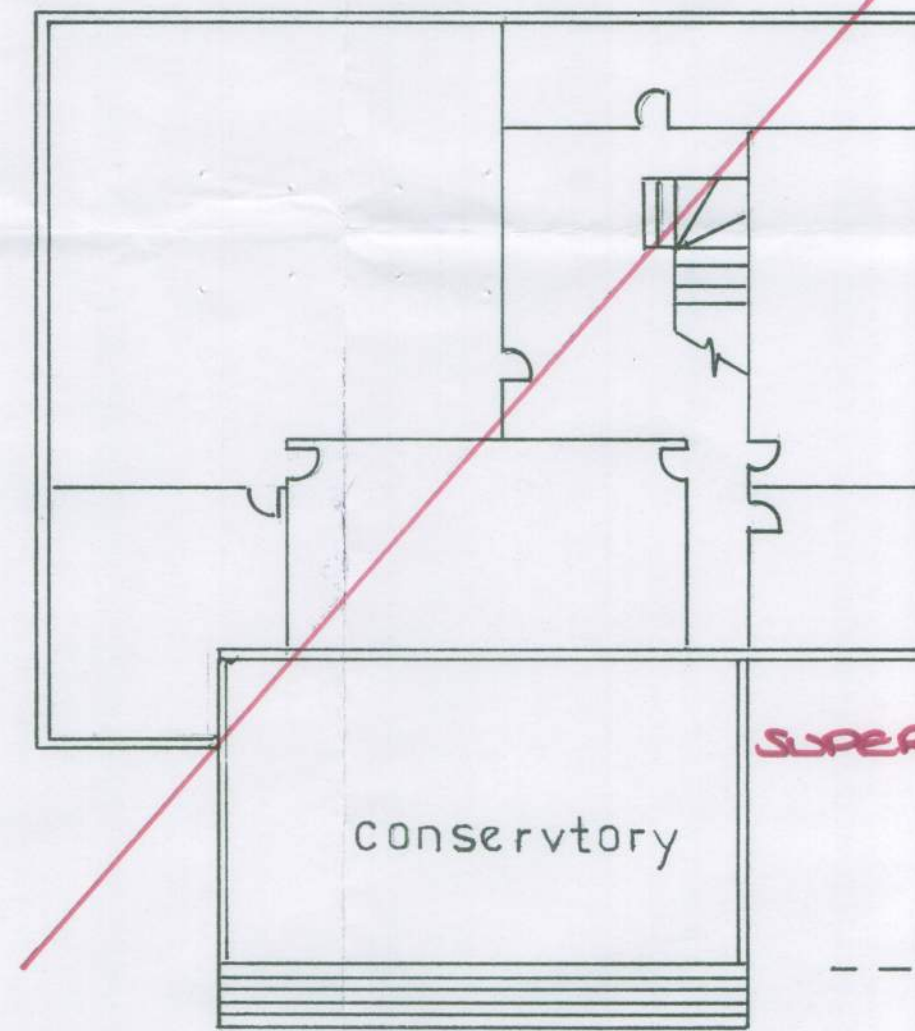

SUPERSEDED


conservatory

--bl--

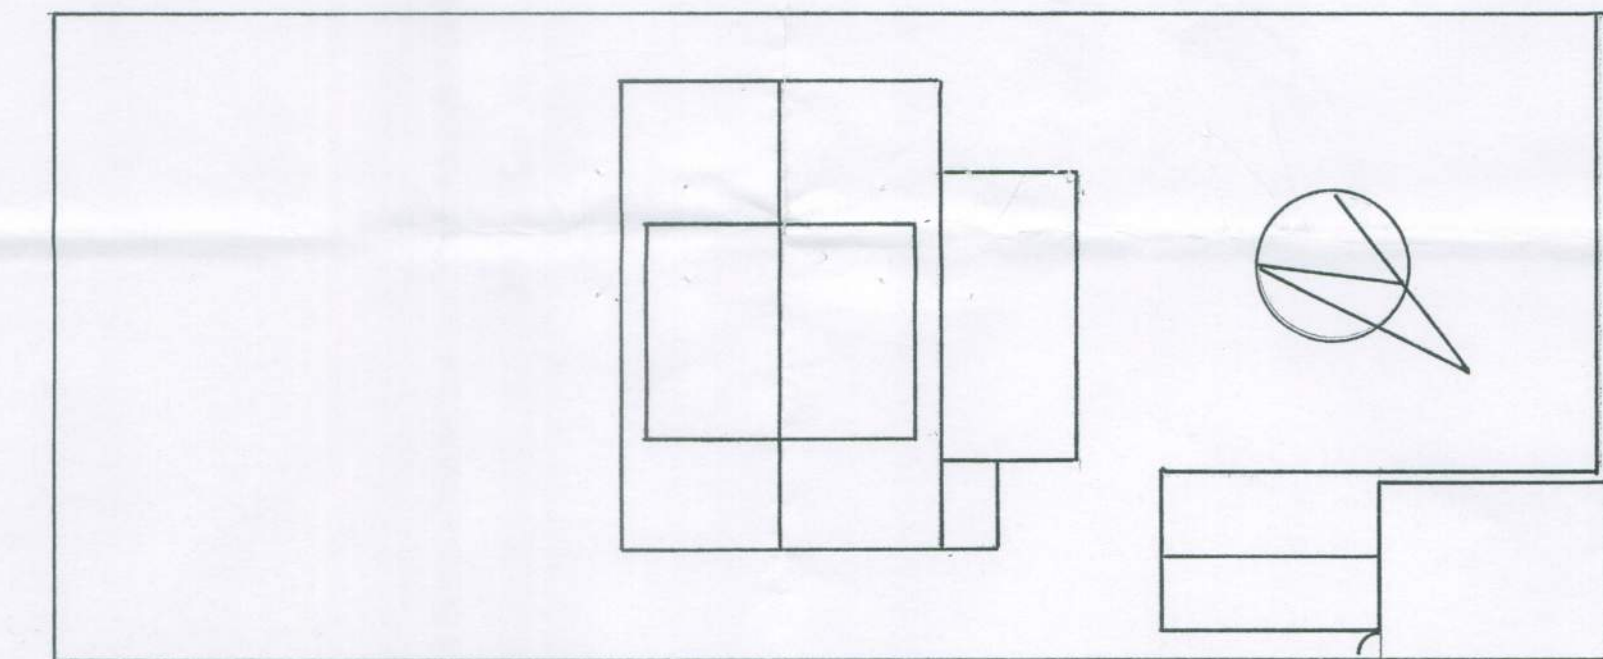


SITE PLAN 1:200

EXISTING

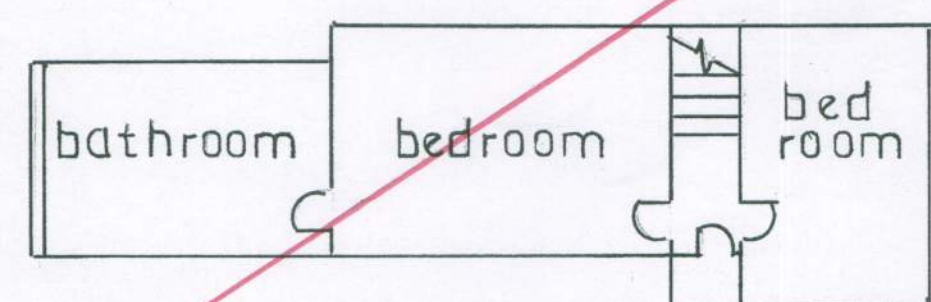

SUPERSEDED

FIRST FLOOR

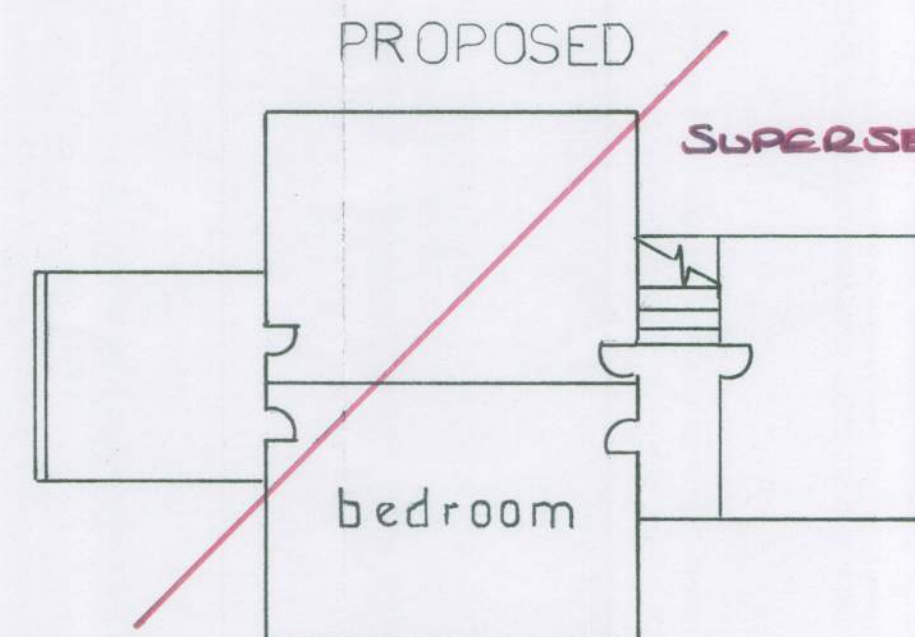

SUPERSEDED

bedroom

R. Langley Associates

client MR W GRACE
2 LAGOON ROAD
PAGHAM PO21 4TJ

PROPOSED
DORMER EXTENSION
CONSERVATORY
REAR WALL & GARAGE

scale 1:100 date 7/8/13

DRG No GRA180403

REF: K EDWARDS