


REVISIONS				
REV.	DESCRIPTION	DRAWN	CHKD.	DATE
A	****	**	**	****

- NOTES:
- THIS DRAWING MUST NOT BE SCALED
 - THIS DRAWING IS TO BE READ IN CONJUNCTION WITH ALL OTHER PROJECT DRAWINGS
 - ALL DETAILS AND DRAWINGS MUST BE READ IN CONJUNCTION WITH THE "COMPANY SPECIFICATION"

SYMBOL	DESCRIPTION
	13 AMP.TWIN SWITCHED SOCKET OUTLET
	CEILING LIGHTING POINT - BATTEN TYPE WITH ENERGY EFFICIENT LAMPS
	PASSIVE INFRA RED
	ONE WAY SWITCH
	TWO WAY SWITCH


BRICK/BLOCKWORK LEGEND
2 STOREY

- EXTERNAL WALLS
- 102.5mm FACING BRICKWORK.
 - 100mm BLOCKWORK – 3.6N/mm² AIRCRETE (600–800kg/m³, 0.15W/mk).

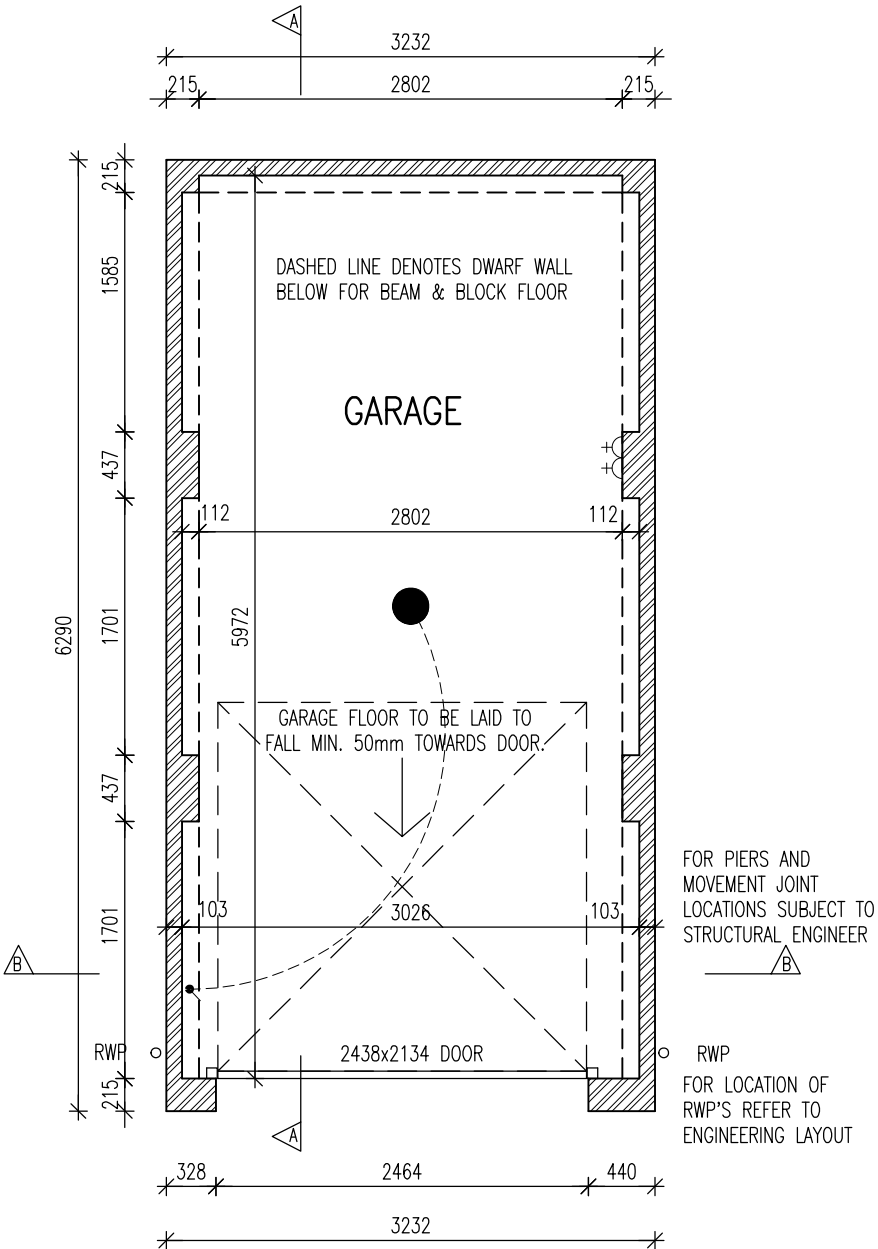

PLAN

PLOT 5,8,40–43,65–67,76,77,
82,85,91,94,95109,116–119,
163–165,174–177,182,187,188,
193,1978,209–211,214,215,222,
225,226,232

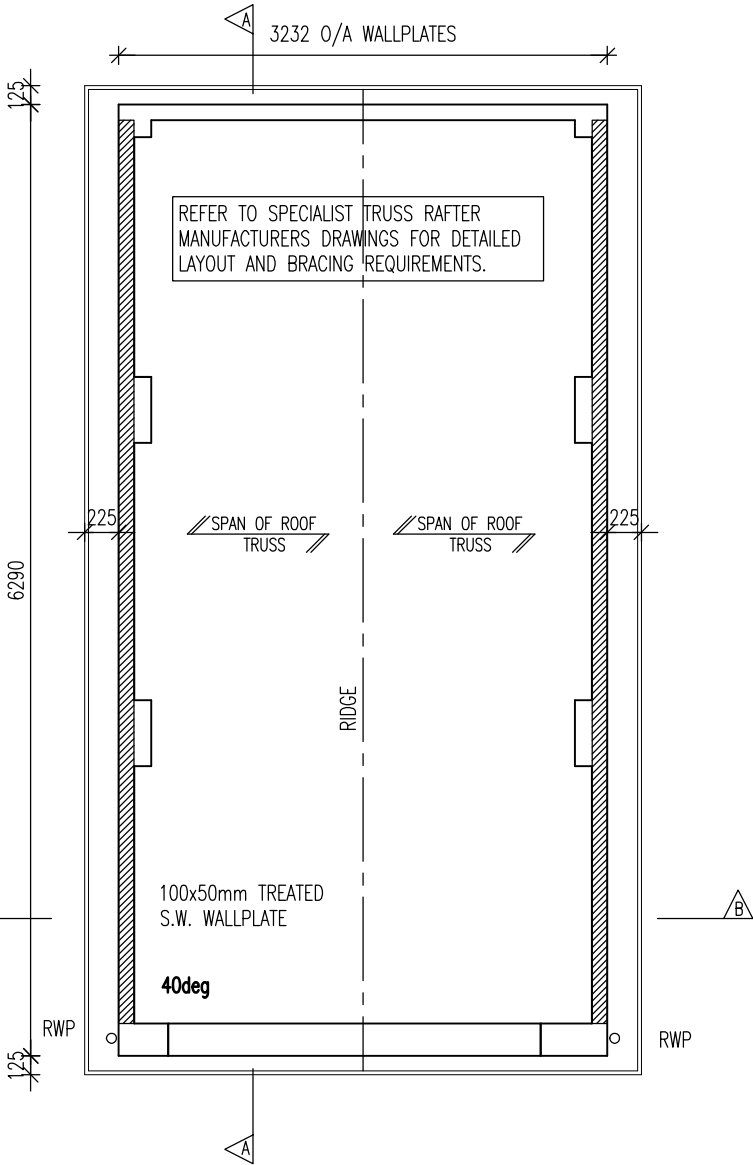

ROOF PLAN



PROJECT
Regis Park
Sefter Road
Bognor Regis
Taylor Wimpey Southern Counties

DRAWING TITLE
Single Garage
Ground Floor& Roof Plans

SCALE 1:50	SHEET SIZE A3	SHEET No. of	DRAWN RS	CHKD CA	DATE 01/03/2022	CAD FILE
Tender						
Trinity House, 123 Winchester Road, Chandlers Ford, Hampshire, SO53 2DR 01962 880426 architecture@trinity-rose.co.uk www.trinity-rose.co.uk						

TRINITY ROSE
ARCHITECTURE
A21-391-GAR-21-1st