
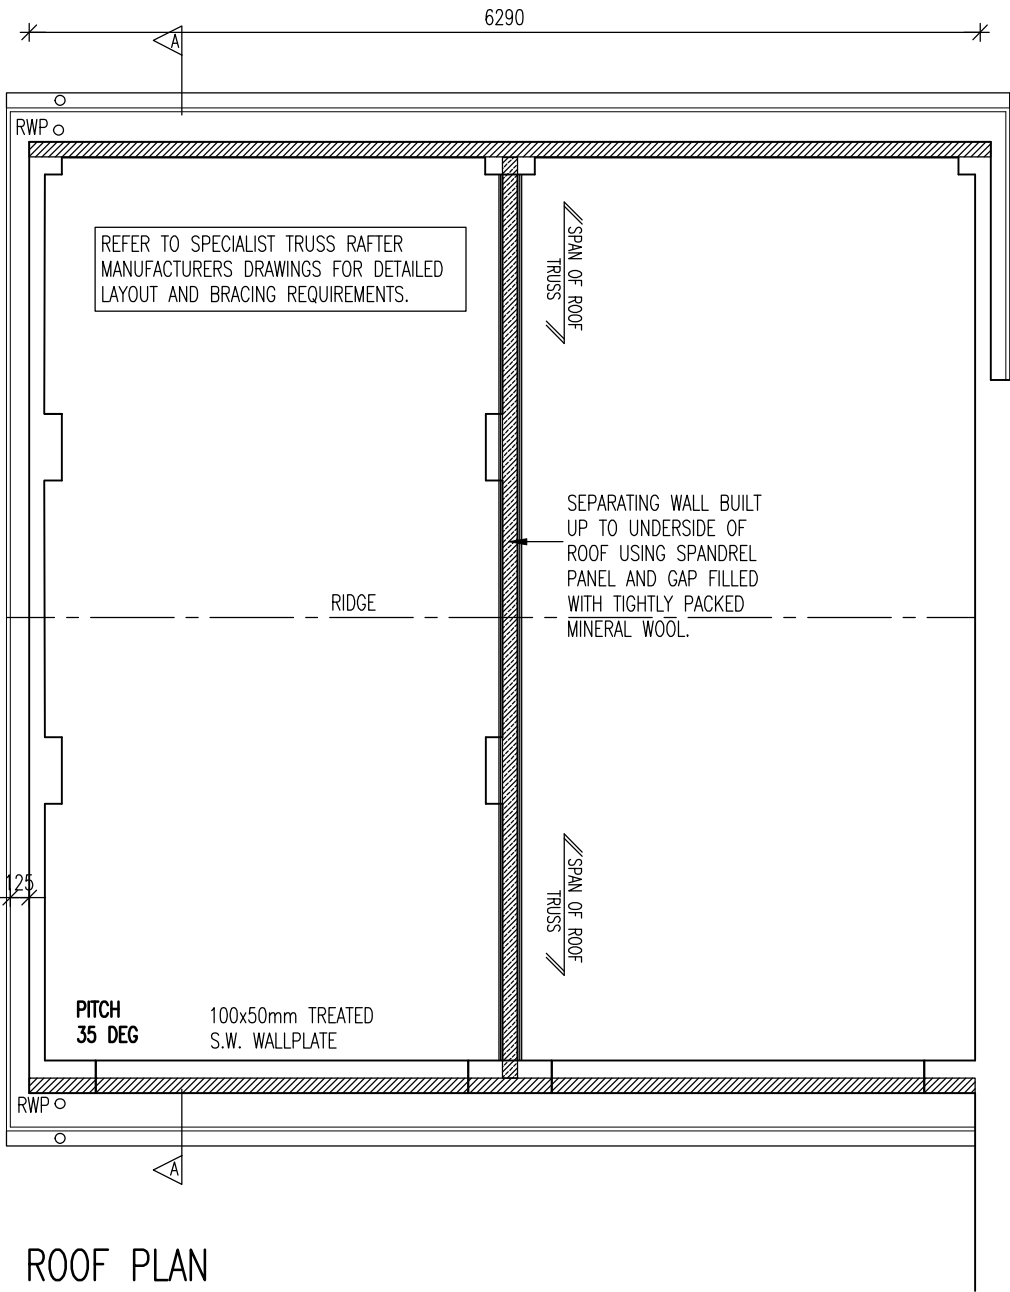


REVISIONS					
REV.	DESCRIPTION	DRAWN	CHKD	DATE	
A	****	**	**	**/**/**	

- NOTES:
- THIS DRAWING MUST NOT BE SCALED
 - THIS DRAWING IS TO BE READ IN CONJUNCTION WITH ALL OTHER PROJECT DRAWINGS
 - ALL DETAILS AND DRAWINGS MUST BE READ IN CONJUNCTION WITH THE "COMPANY SPECIFICATION"

SYMBOL	DESCRIPTION
	13 AMP.TWIN SWITCHED SOCKET OUTLET
	CEILING LIGHTING POINT – BATTEN TYPE WITH ENERGY EFFICIENT LAMPS
	PASSIVE INFRA RED
	ONE WAY SWITCH
	TWO WAY SWITCH

BRICK/BLOCKWORK LEGEND	
2 STOREY	
EXTERNAL WALLS	
	102.5mm FACING BRICKWORK.
	100mm BLOCKWORK – 3.6N/mm² AIRCRETE (600–800kg/m³, 0.15W/mk).

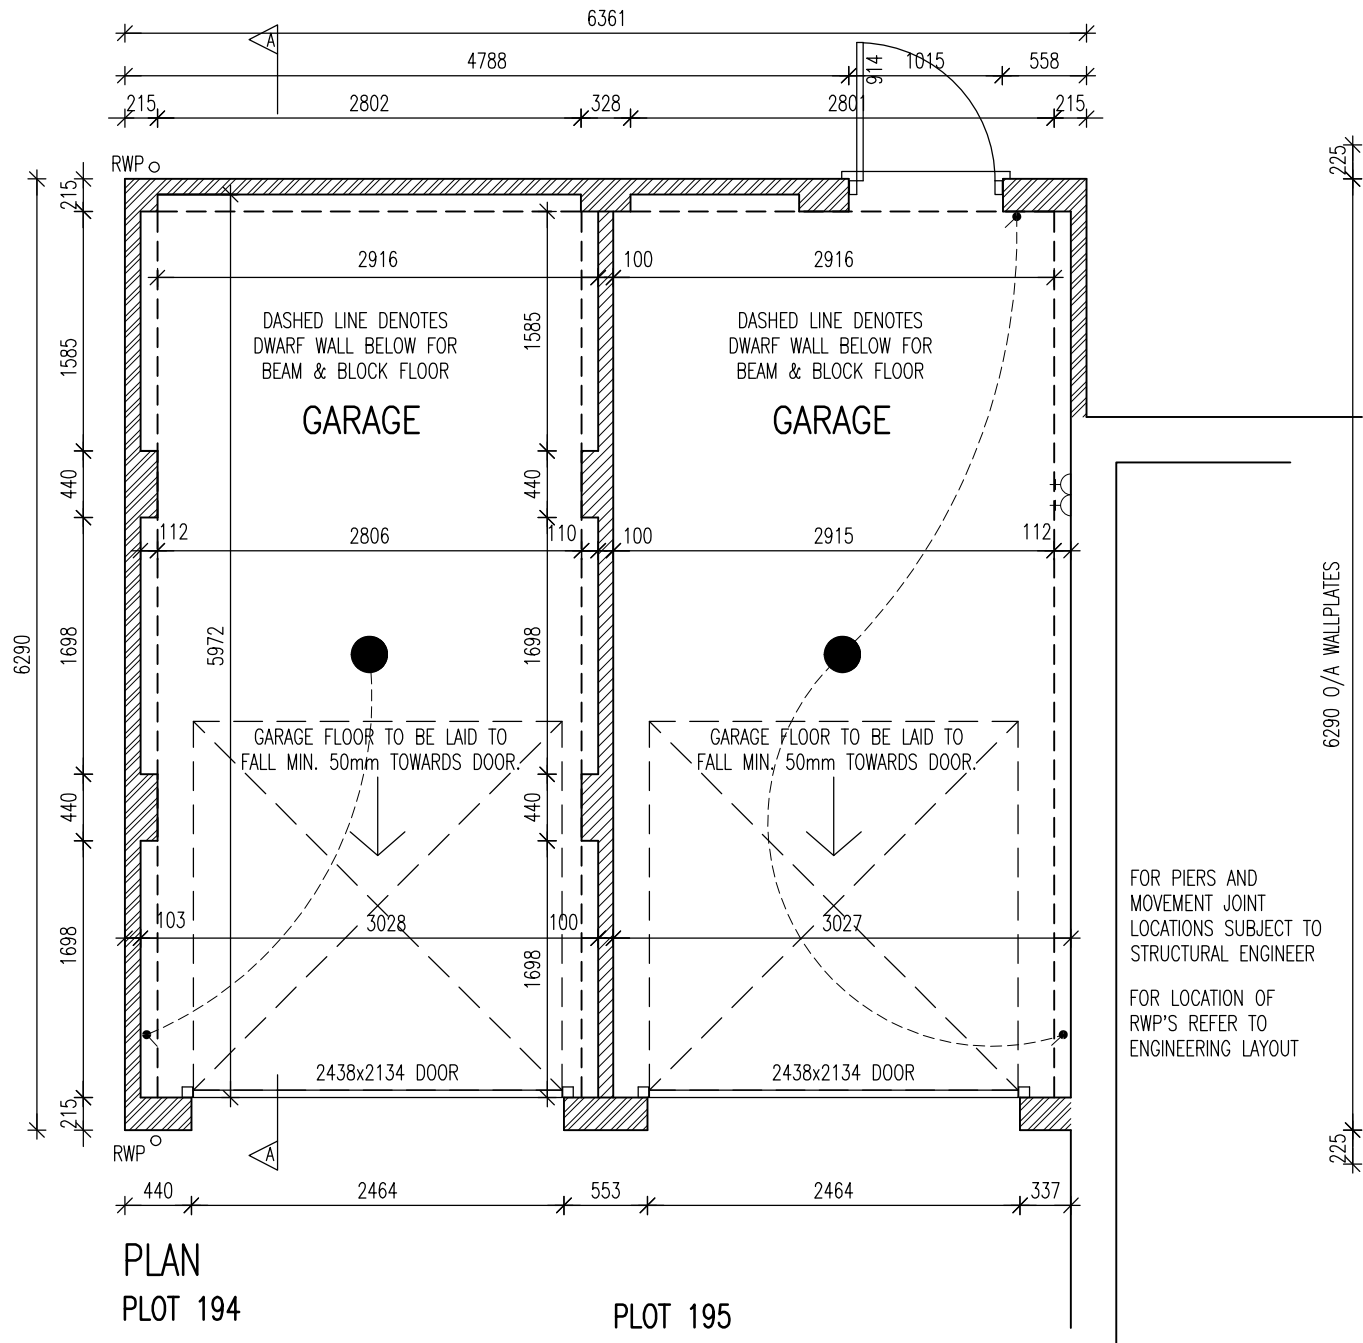

PROJECT
 Regis Park
 Sefter Road
 Bognor Regis
 Taylor Wimpey Southern Counties

DRAWING TITLE
 Twin Attached Garages
 Ground Floor & Roof Plans

0	0.1	0.2	0.3	0.4	0.5	0.6	0.7
SCALE 1:50	SHEET SIZE A3	SHEET No. of	DRAWN RS	CHKD CA	DATE 01/03/2022	CAD FILE	
Tender							
Trinity House, 123 Winchester Road, Chandlers Ford, Hampshire, SO53 2DR 01962 880426 architecture@trinity-rose.co.uk www.trinity-rose.co.uk							

TRINITY ROSE
 ARCHITECTURE
 A21-391-GAR-23-1st