


REVISIONS					
REV.	DESCRIPTION	DRAWN	CHKD	DATE	
A	****	**	**	**/**/**	

NOTES:

- THIS DRAWING MUST NOT BE SCALED
- THIS DRAWING IS TO BE READ IN CONJUNCTION WITH ALL OTHER PROJECT DRAWINGS
- ALL DETAILS AND DRAWINGS MUST BE READ IN CONJUNCTION WITH THE "COMPANY SPECIFICATION"

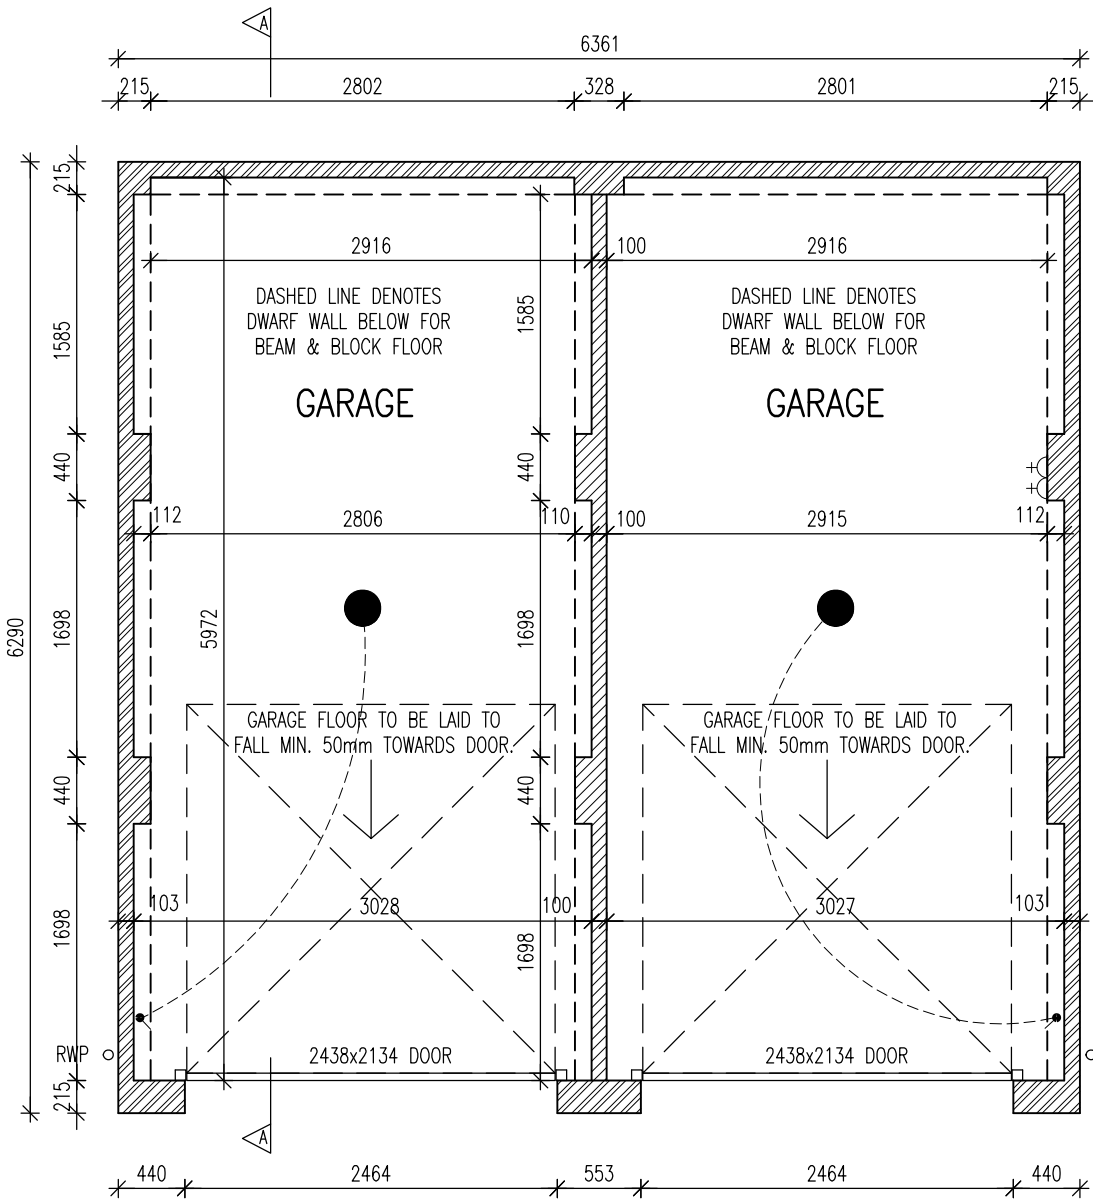


PLAN

PLOT 6,26,53,55,57,63,68,
70,72,83,92,120,148,150,
151,153,196,199,201,203,
205,207,212,220,231

PLOT 7,25,54,56,58,64,69,
71,73,84,93,121,147,149,
152,154,197,200,202,204,
206,208,213,221,230

FOR PIERS AND
MOVEMENT JOINT
LOCATIONS SUBJECT TO
STRUCTURAL ENGINEER

FOR LOCATION OF
RWP'S REFER TO
ENGINEERING LAYOUT

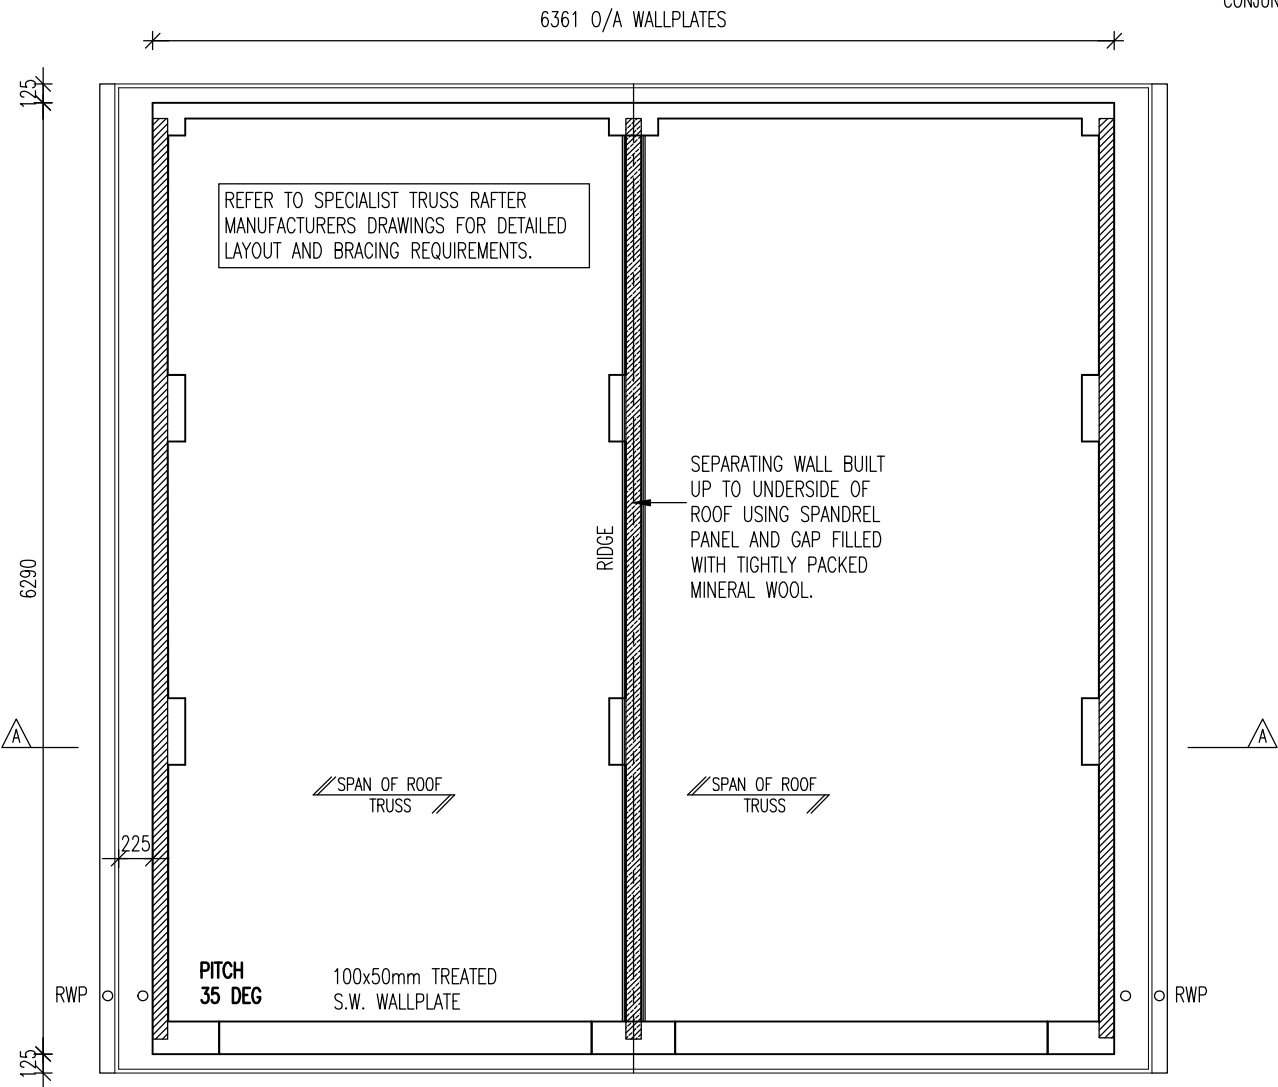

ROOF PLAN

SYMBOL	DESCRIPTION
	13 AMP.TWIN SWITCHED SOCKET OUTLET
	CEILING LIGHTING POINT - BATTEN TYPE WITH ENERGY EFFICIENT LAMPS
	PASSIVE INFRA RED
	ONE WAY SWITCH
	TWO WAY SWITCH

BRICK/BLOCKWORK LEGEND
2 STOREY

EXTERNAL WALLS

- 102.5mm FACING BRICKWORK.
- 100mm BLOCKWORK - 3.6N/mm² AIRCRETE (600-800kg/m³, 0.15W/mk).



PROJECT
Regis Park
Sefter Road
Bognor Regis
Taylor Wimpey Southern Counties

DRAWING TITLE
Twin Garage
Ground Floor & Roof Plans

0	0.1	0.2	0.3	0.4	0.5	0.6	0.7
SCALE 1:50	SHEET SIZE A3	SHEET No. of	DRAWN RS	CHKD CA	DATE 01/03/2022	CAD FILE	

Tender

Trinity House, 123 Winchester Road, Chandlers Ford,
Hampshire, SO53 2DR
01962 880426
architecture@trinity-rose.co.uk www.trinity-rose.co.uk

TRINITY ROSE
ARCHITECTURE
A21-391-GAR-22-1st