


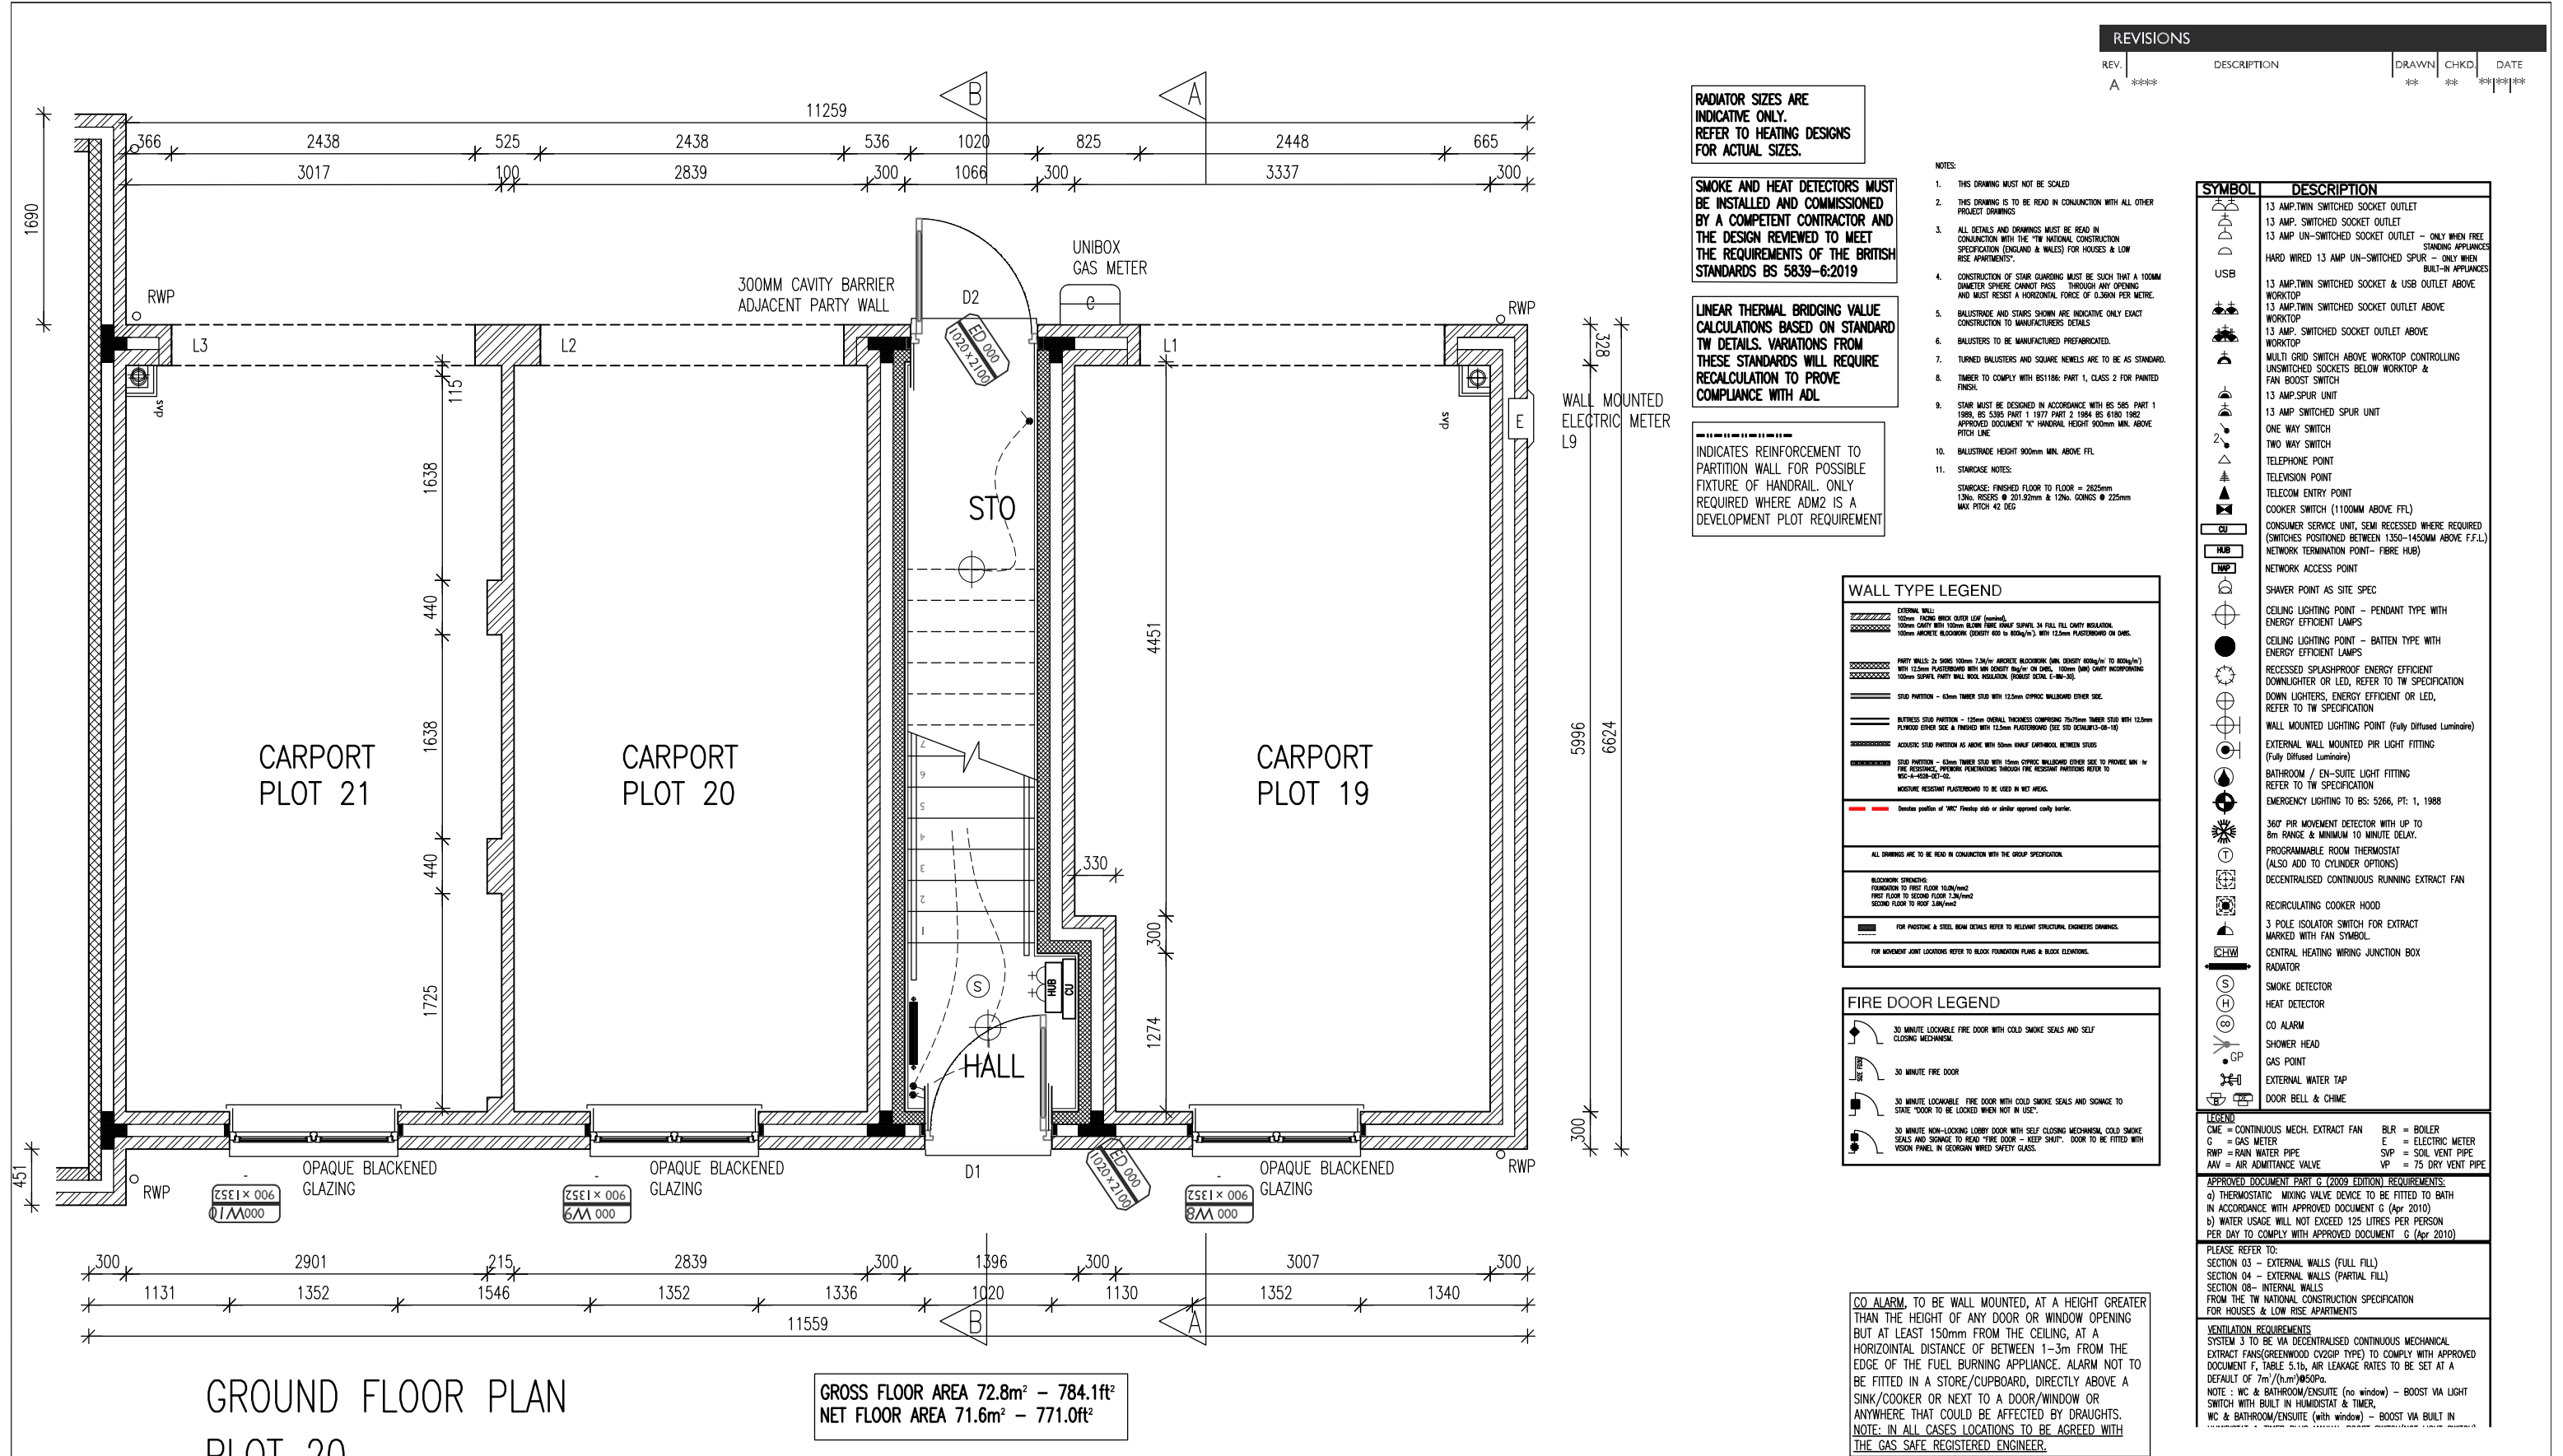

Taylor Wimpey

PROJECT
Regis Park
Sefter Road
Bognor Regis
Taylor Wimpey Southern Counties

DRAWING TITLE
HOUSE TYPE 2BCH
Ground Floor Plan
Plot 20

SCALE 1:50
SHEET SIZE A3
SHEET No. of
DRAWN CA
CHKD CA
DATE 06/04/2022
CAD FILE

Tender

Trinity House, 123 Winchester Road, Chandlers Ford,
Hampshire, SO53 2DR
01962 880426
architecture@trinity-rose.co.uk www.trinity-rose.co.uk

TRINITY ROSE
ARCHITECTURE
A21-391-2BCHP-21-1st