


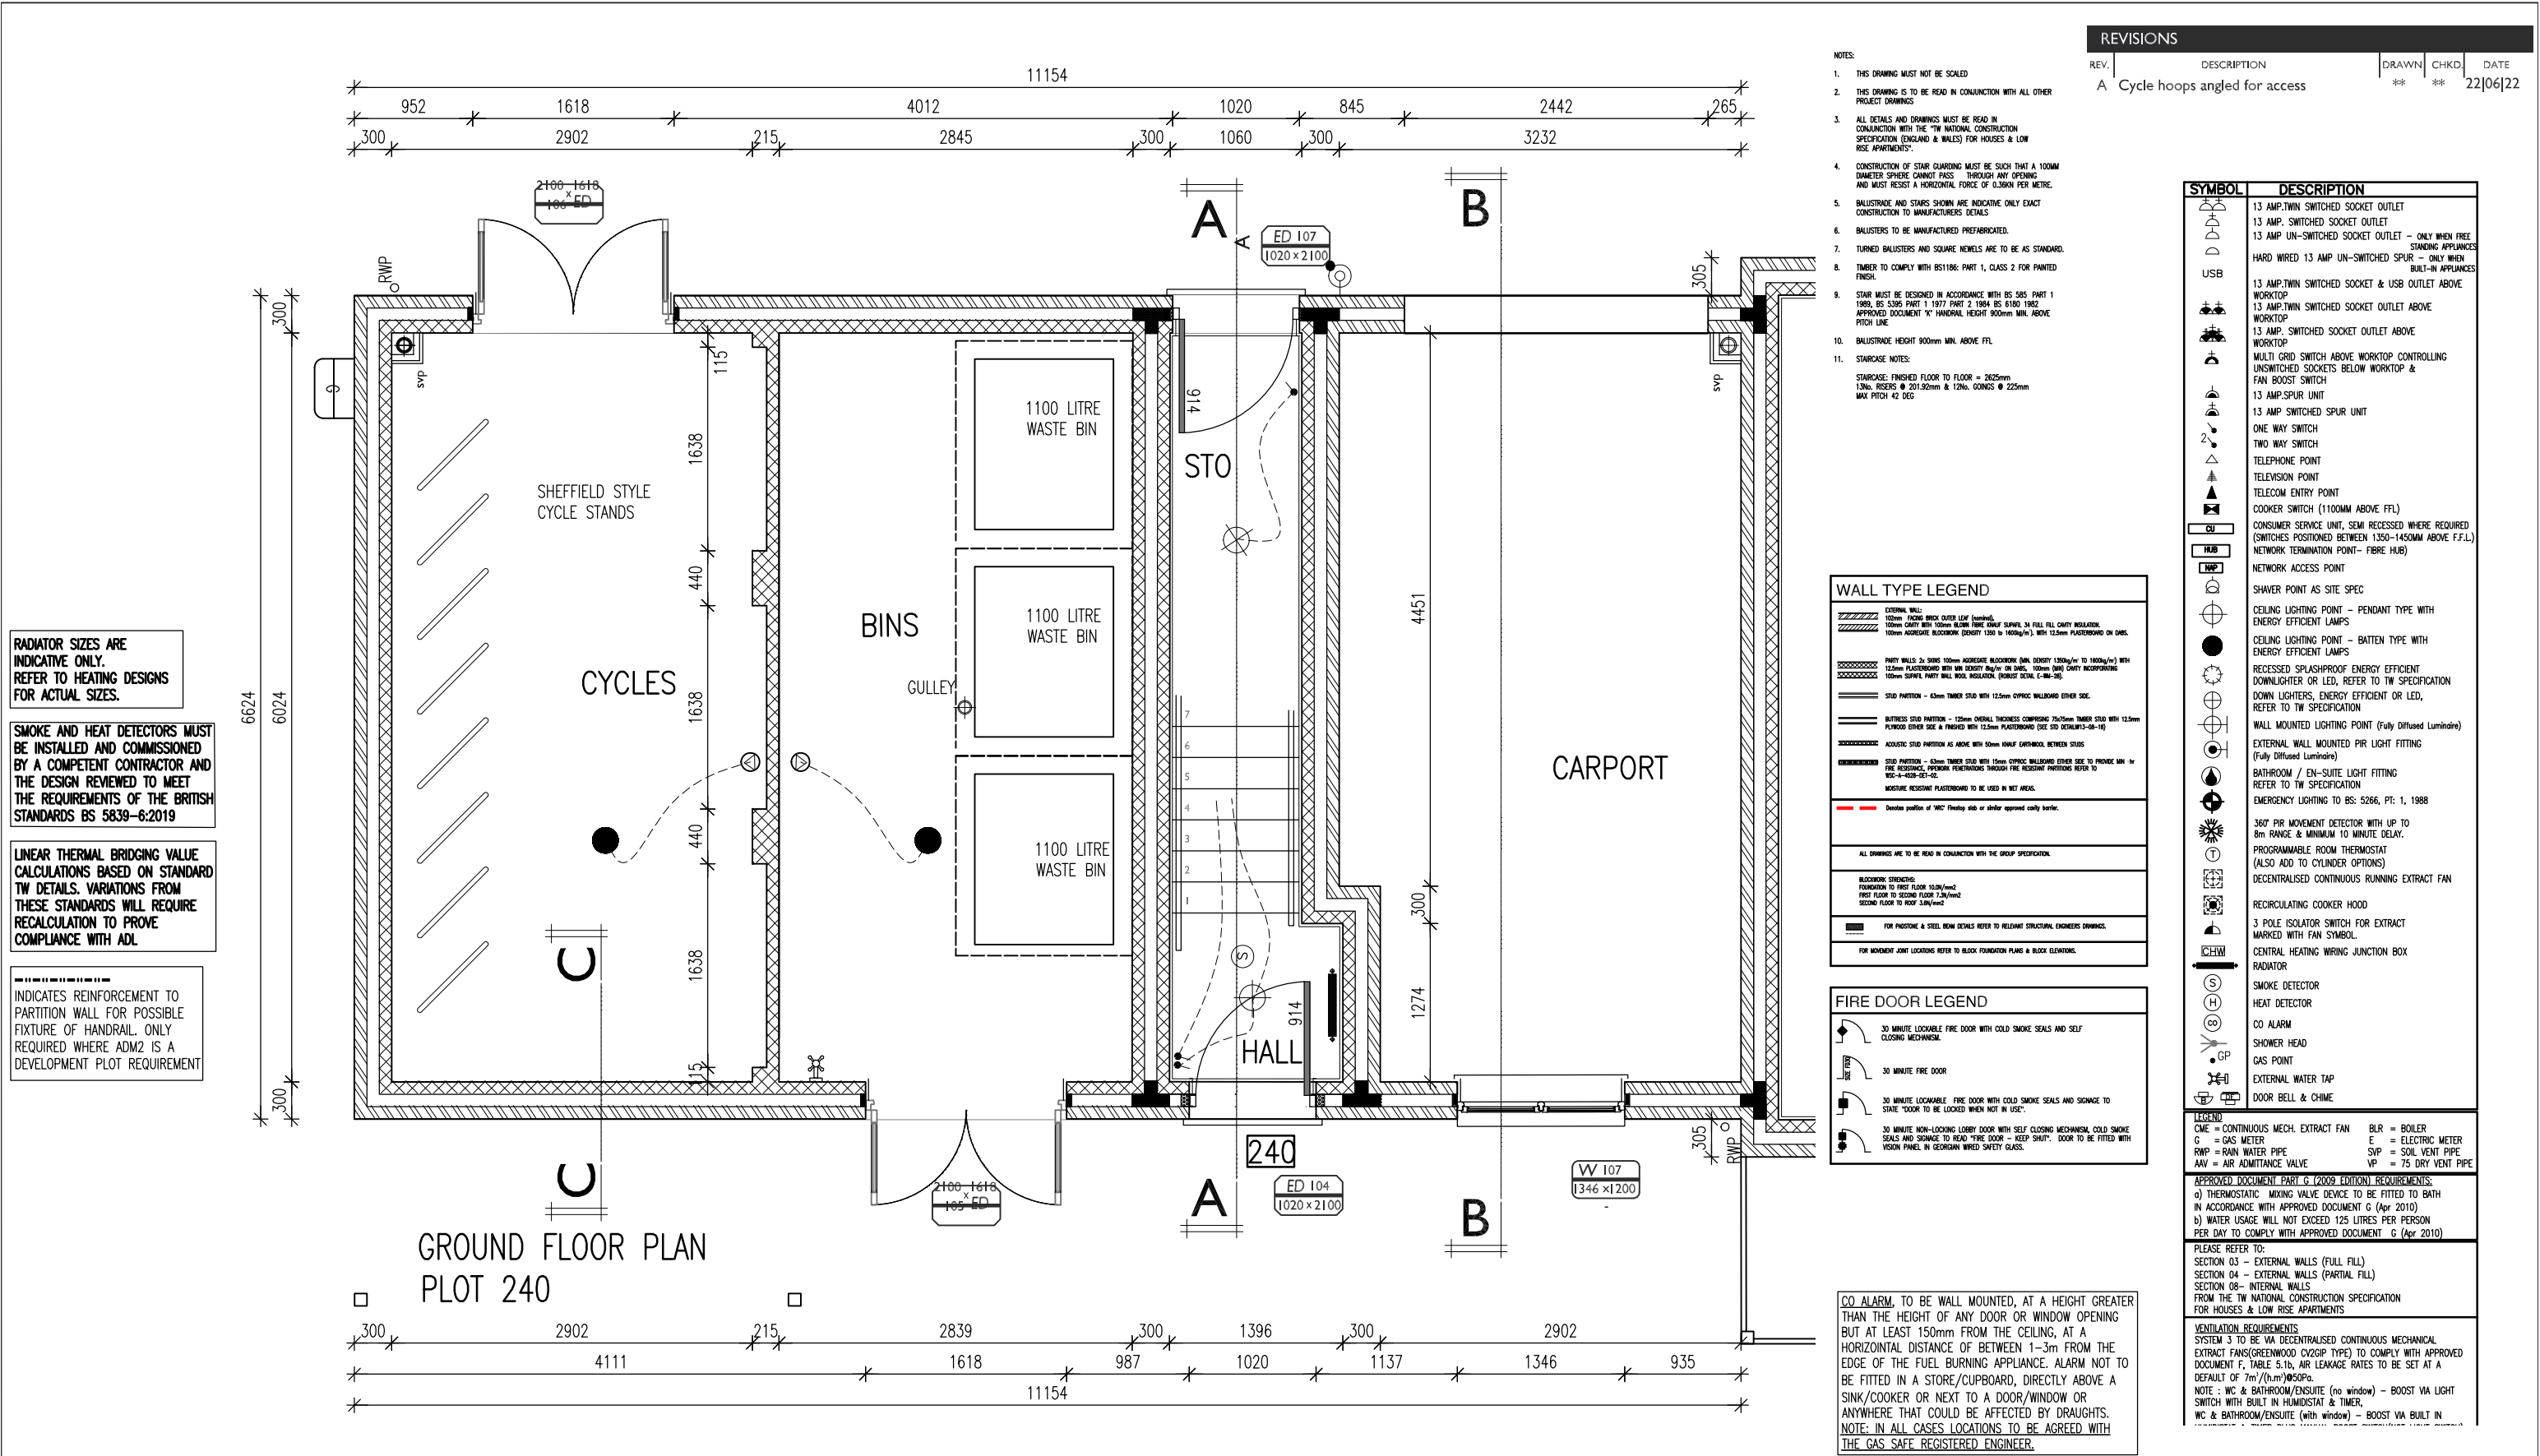

Taylor Wimpey

PROJECT
Regis Park
Sefter Road
Bognor Regis
Taylor Wimpey Southern Counties

DRAWING TITLE
HOUSE TYPE 2BCH
Ground Floor Plan
Plot 240

0 0.1 0.2 0.3 0.4 0.5 0.6 0.7

SCALE	SHEET SIZE	SHEET No.	DRAWN	CHKD	DATE	CAD FILE
1:50	A3	of	CA		24/06/2022	

Tender

Trinity House, 123 Winchester Road, Chandlers Ford,
Hampshire, SO53 2DR
01962 880426
architecture@trinity-rose.co.uk www.trinity-rose.co.uk

TRINITY ROSE
ARCHITECTURE
A21-391-2BCH-29-A