



NOTES:
Dimensions to be checked on site before commencing work.
any discrepancies shall be reported to Curtis Leves Technical Ltd immediately.
Do not scale from these drawings except for planning purposes.
Use figured dimensions only.
Where applicable this drawing is to be read in conjunction with other consultative drawings.
This drawing is the copyright of Curtis Leves Technical Ltd and may not be copied, altered or reproduced in any way, or passed to a third party, without written authority.

 

Physical Scale 1:200
0 2m 4m 10m

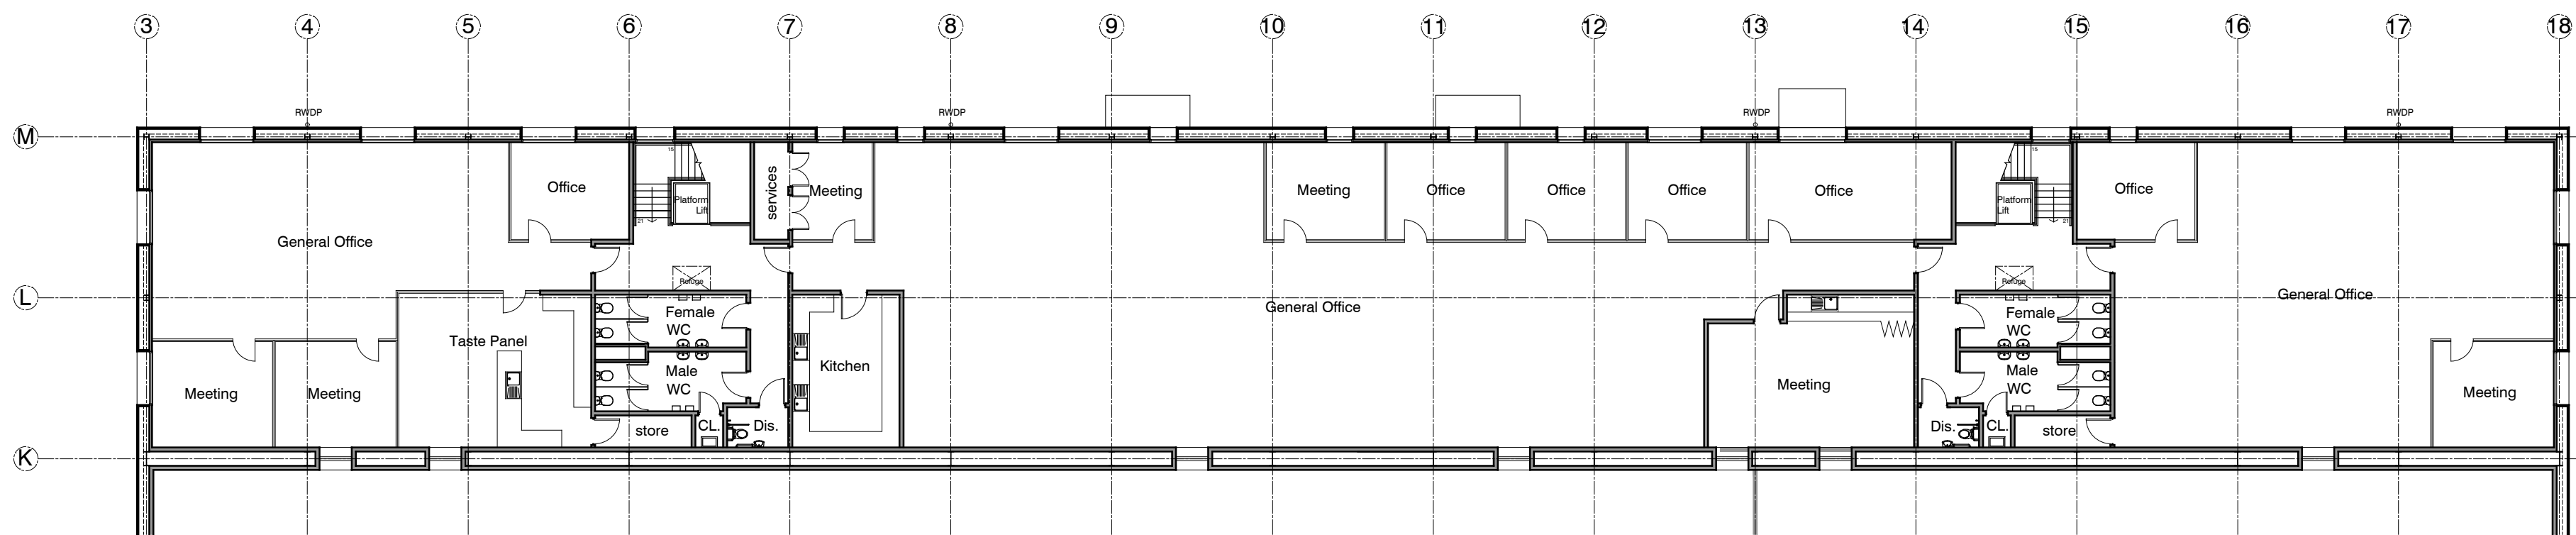

First Floor Plan



Ground Floor Plan

04	Planning Issue	07.07.16
03	Planning Issue	30.06.16
02	Planning Issue	14.06.16
01	Planning Issue	10.06.16

rev	description	date
status		
PLANNING		



CURTIS LEVES TECHNICAL LTD
01243 378070 | mail@ctechnical.co.uk

client
BARFOOTS OF BOTLEY
project
**Proposed Production Facility
Setter Farm
Pagham**

title
Proposed Floor Plans

date	scale @ A1	drawn	chkd
April 2016	1:200@A1	KJB	GBC
project no.	drawing no.		rev
1603	P106		04