

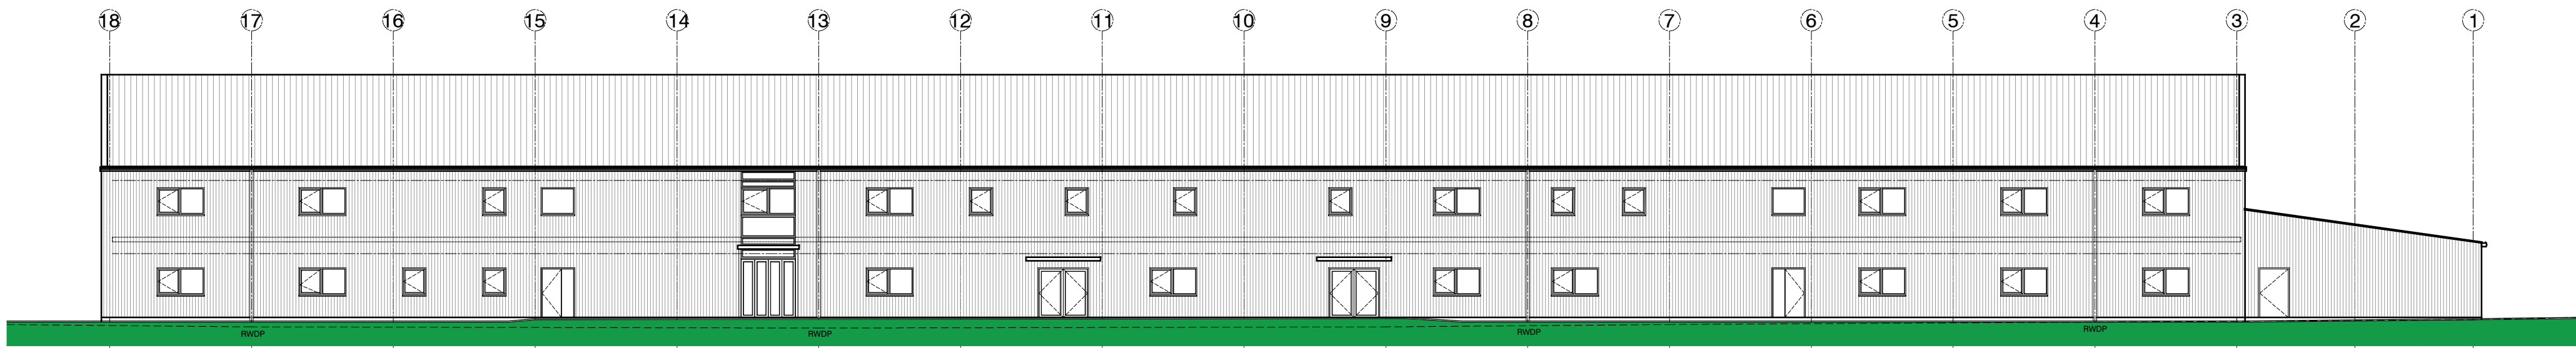


NOTES:
Dimensions to be checked on site before commencing work.
any discrepancies shall be reported to Curtis Leves Technical Ltd. immediately.
Do not scale from these drawings except for planning purposes.
Use figured dimensions only.
Where applicable this drawing is to be read in conjunction with other consultative drawings.
This drawing is the copyright of Curtis Leves Technical Ltd. and may not be copied, altered or reproduced in any way, or passed to a third party, without written authority.


Physical Scale 1:200
0 2m 4m 10m

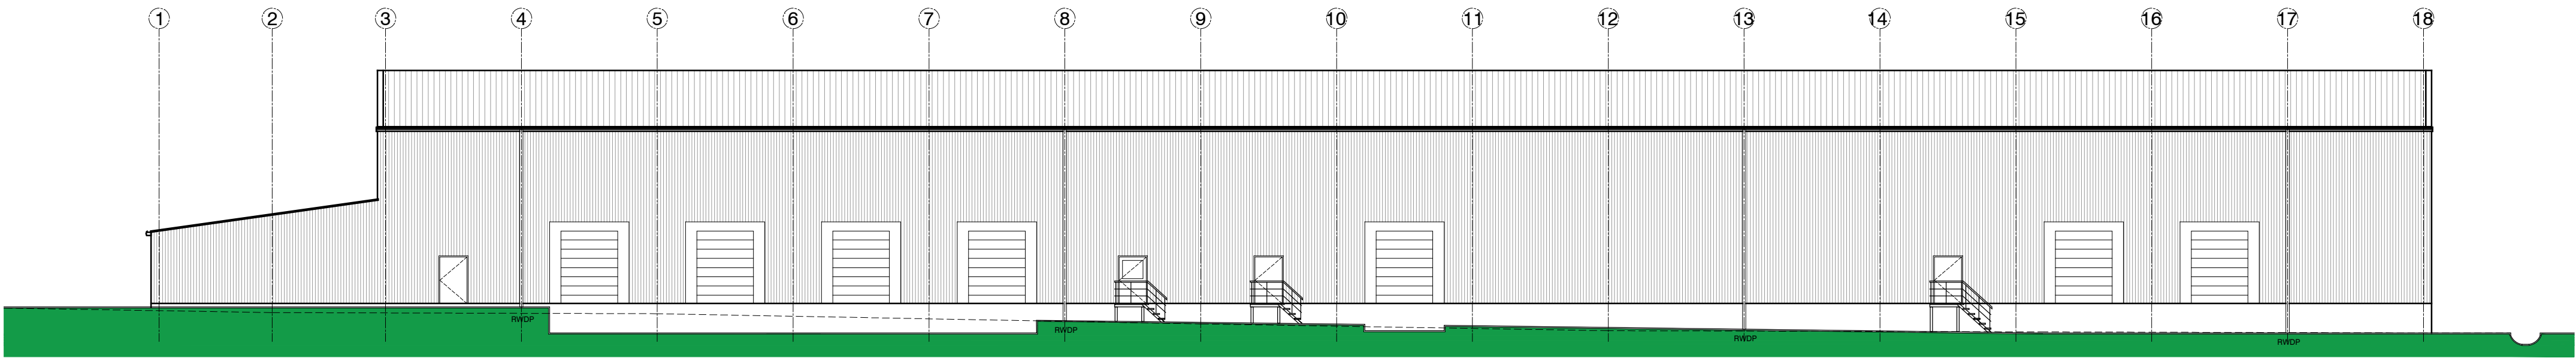


Rear Elevation

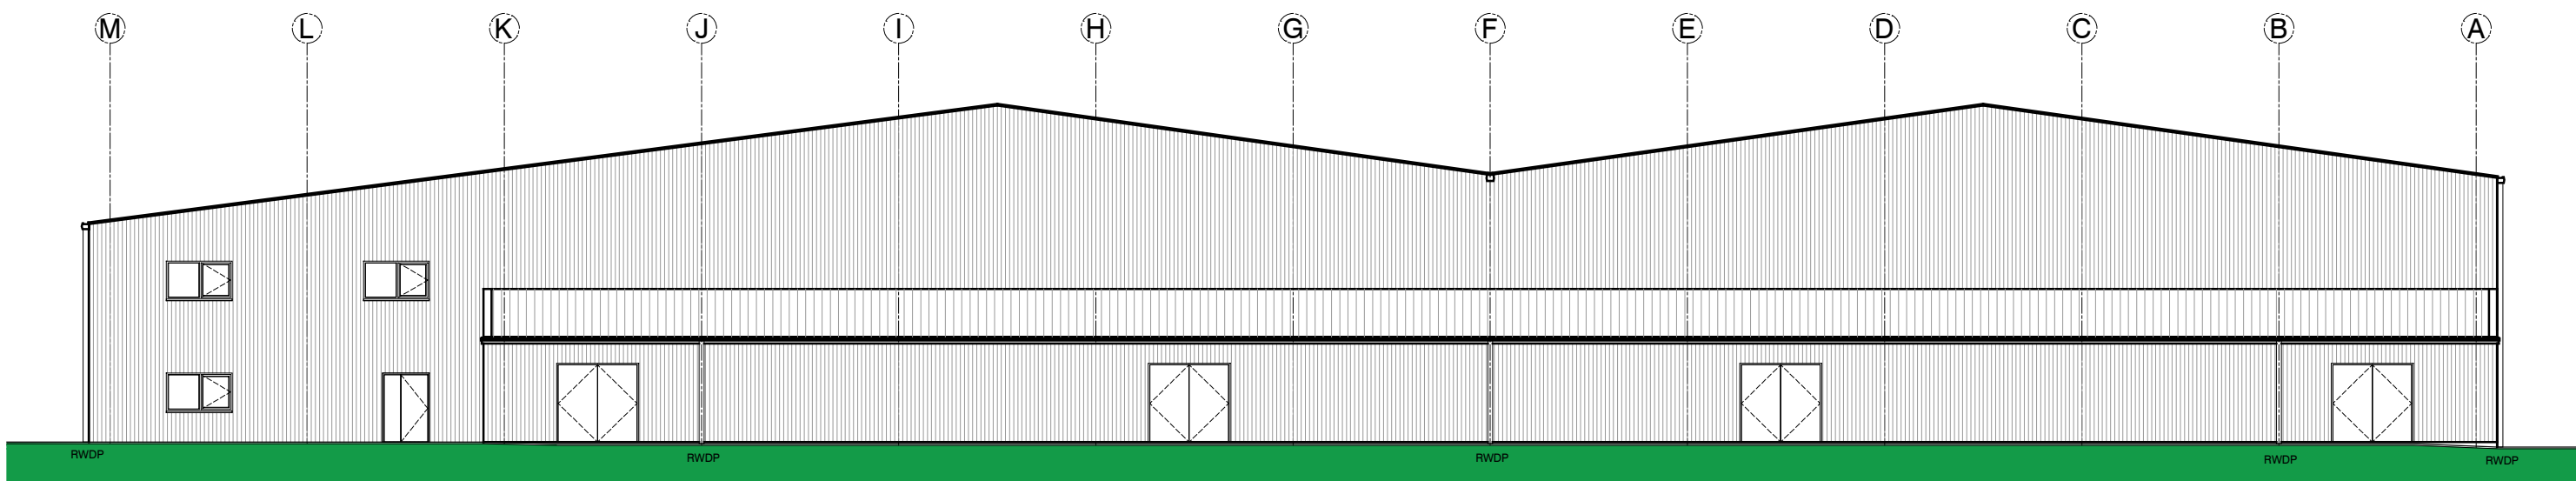

Side Elevation

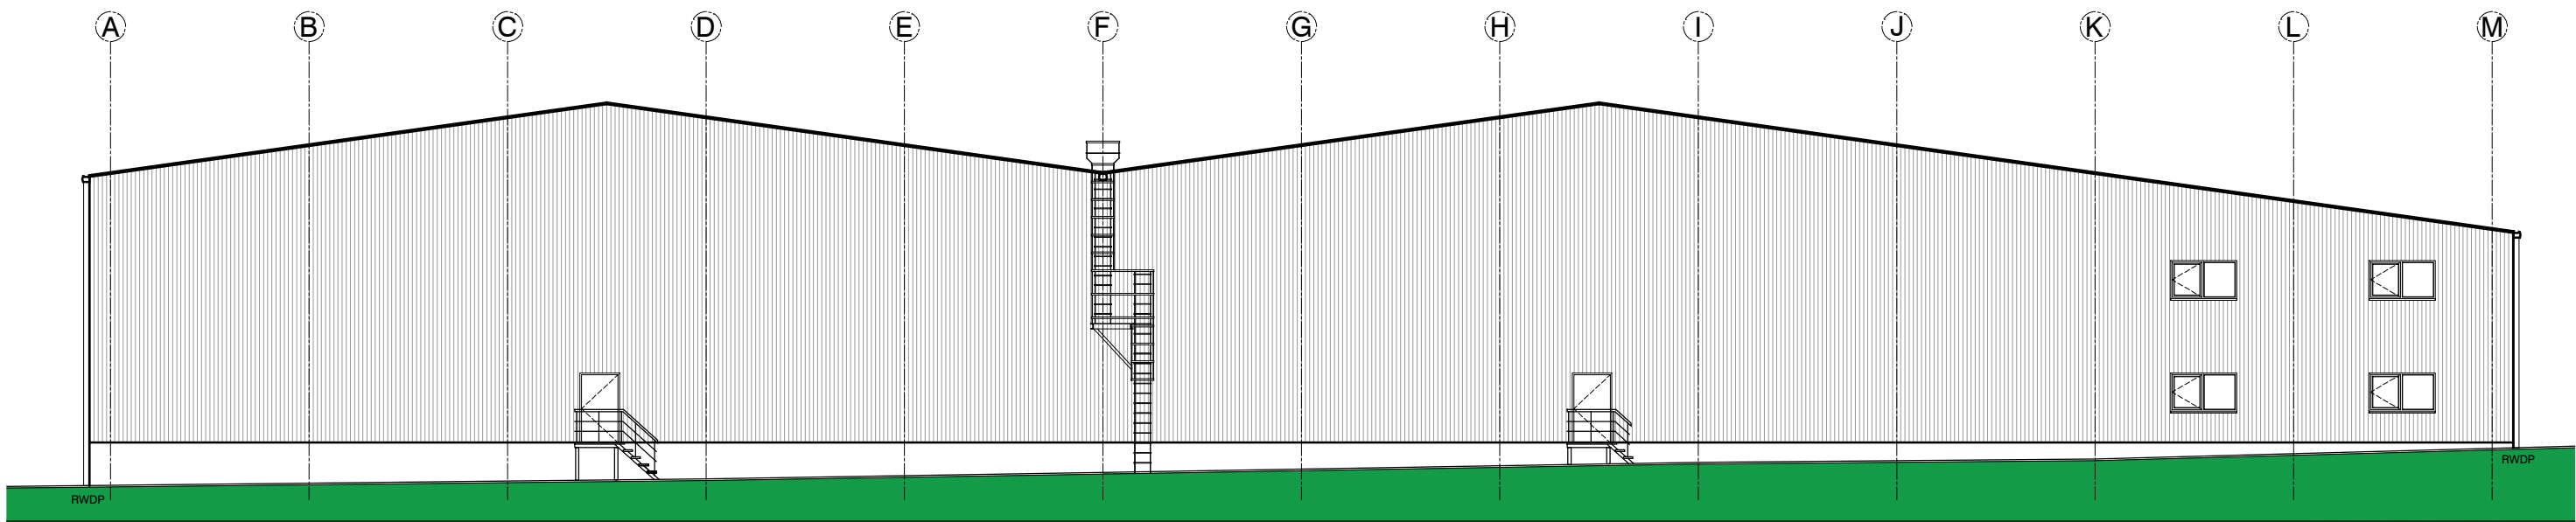

Side Elevation

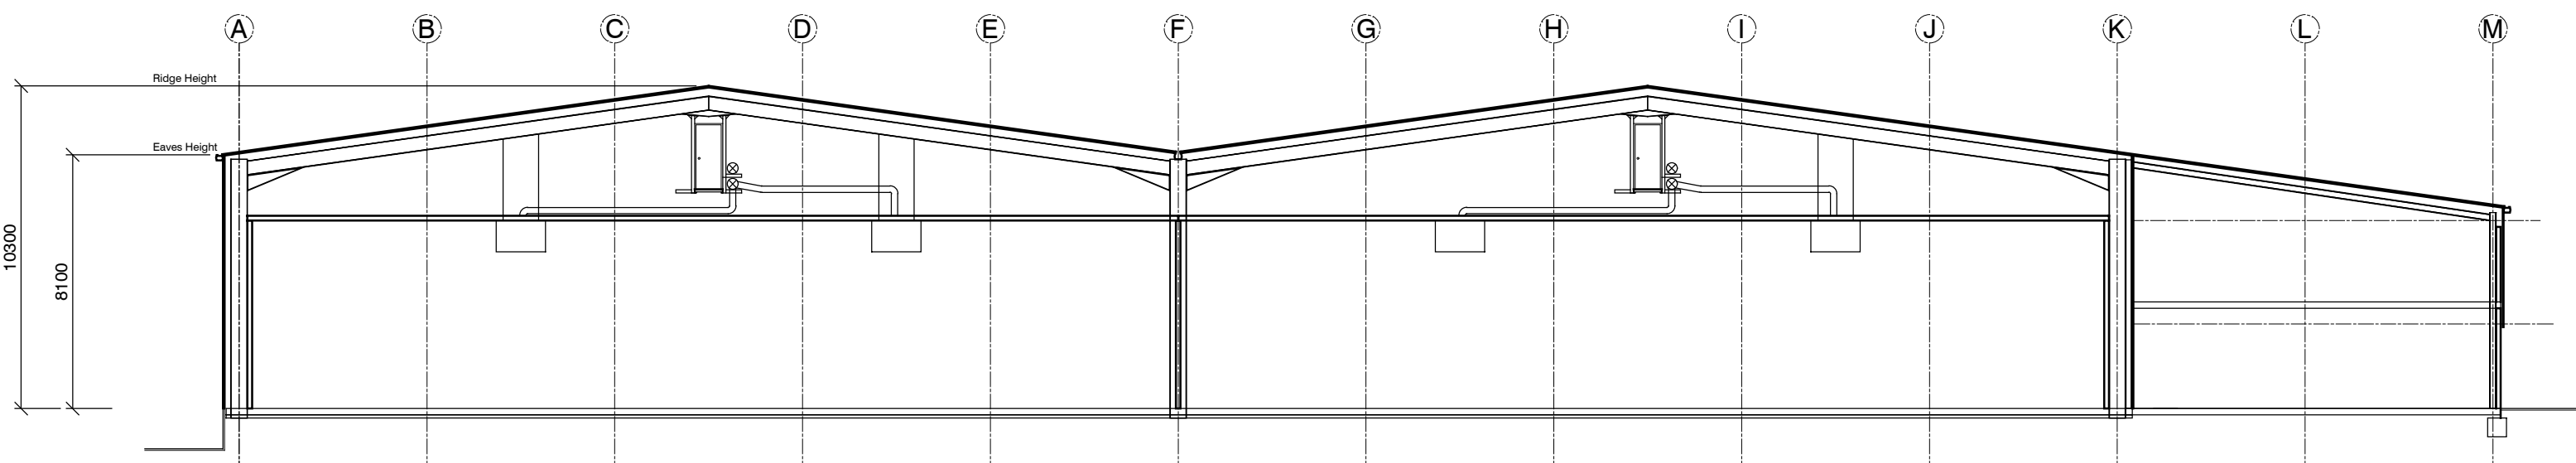

Cross Section

Materials (Production Facility):

- A. Roof - Profile roof sheeting - Goosewing Grey
- B. Walls - Profile Cladding - Blue (to match existing)
- C. Vehicle Doors - Sectional Overhead Doors - Light Grey
- D. Personnel Doors - Light Grey
- E. Window - Dark Grey

05	Planning Issue	07.07.16
04	Planning Issue	30.06.16
03	Section Added	16.06.16
02	Planning Issue	14.06.16
01	Planning Issue	10.06.16

rev	description	date
status		
PLANNING		



CURTIS LEVES TECHNICAL LTD
01243 378070 | mail@cltechnical.co.uk

client			
BARFOOTS OF BOTLEY			
project			
Proposed Production Facility			
Setter Farm			
Pagham			
title			
Proposed Elevations			
date	scale @ A1	drawn	chkd
May 2016	1:200@A1	KJB	GBC
project no.	drawing no.	rev	
1603	P107	05	