



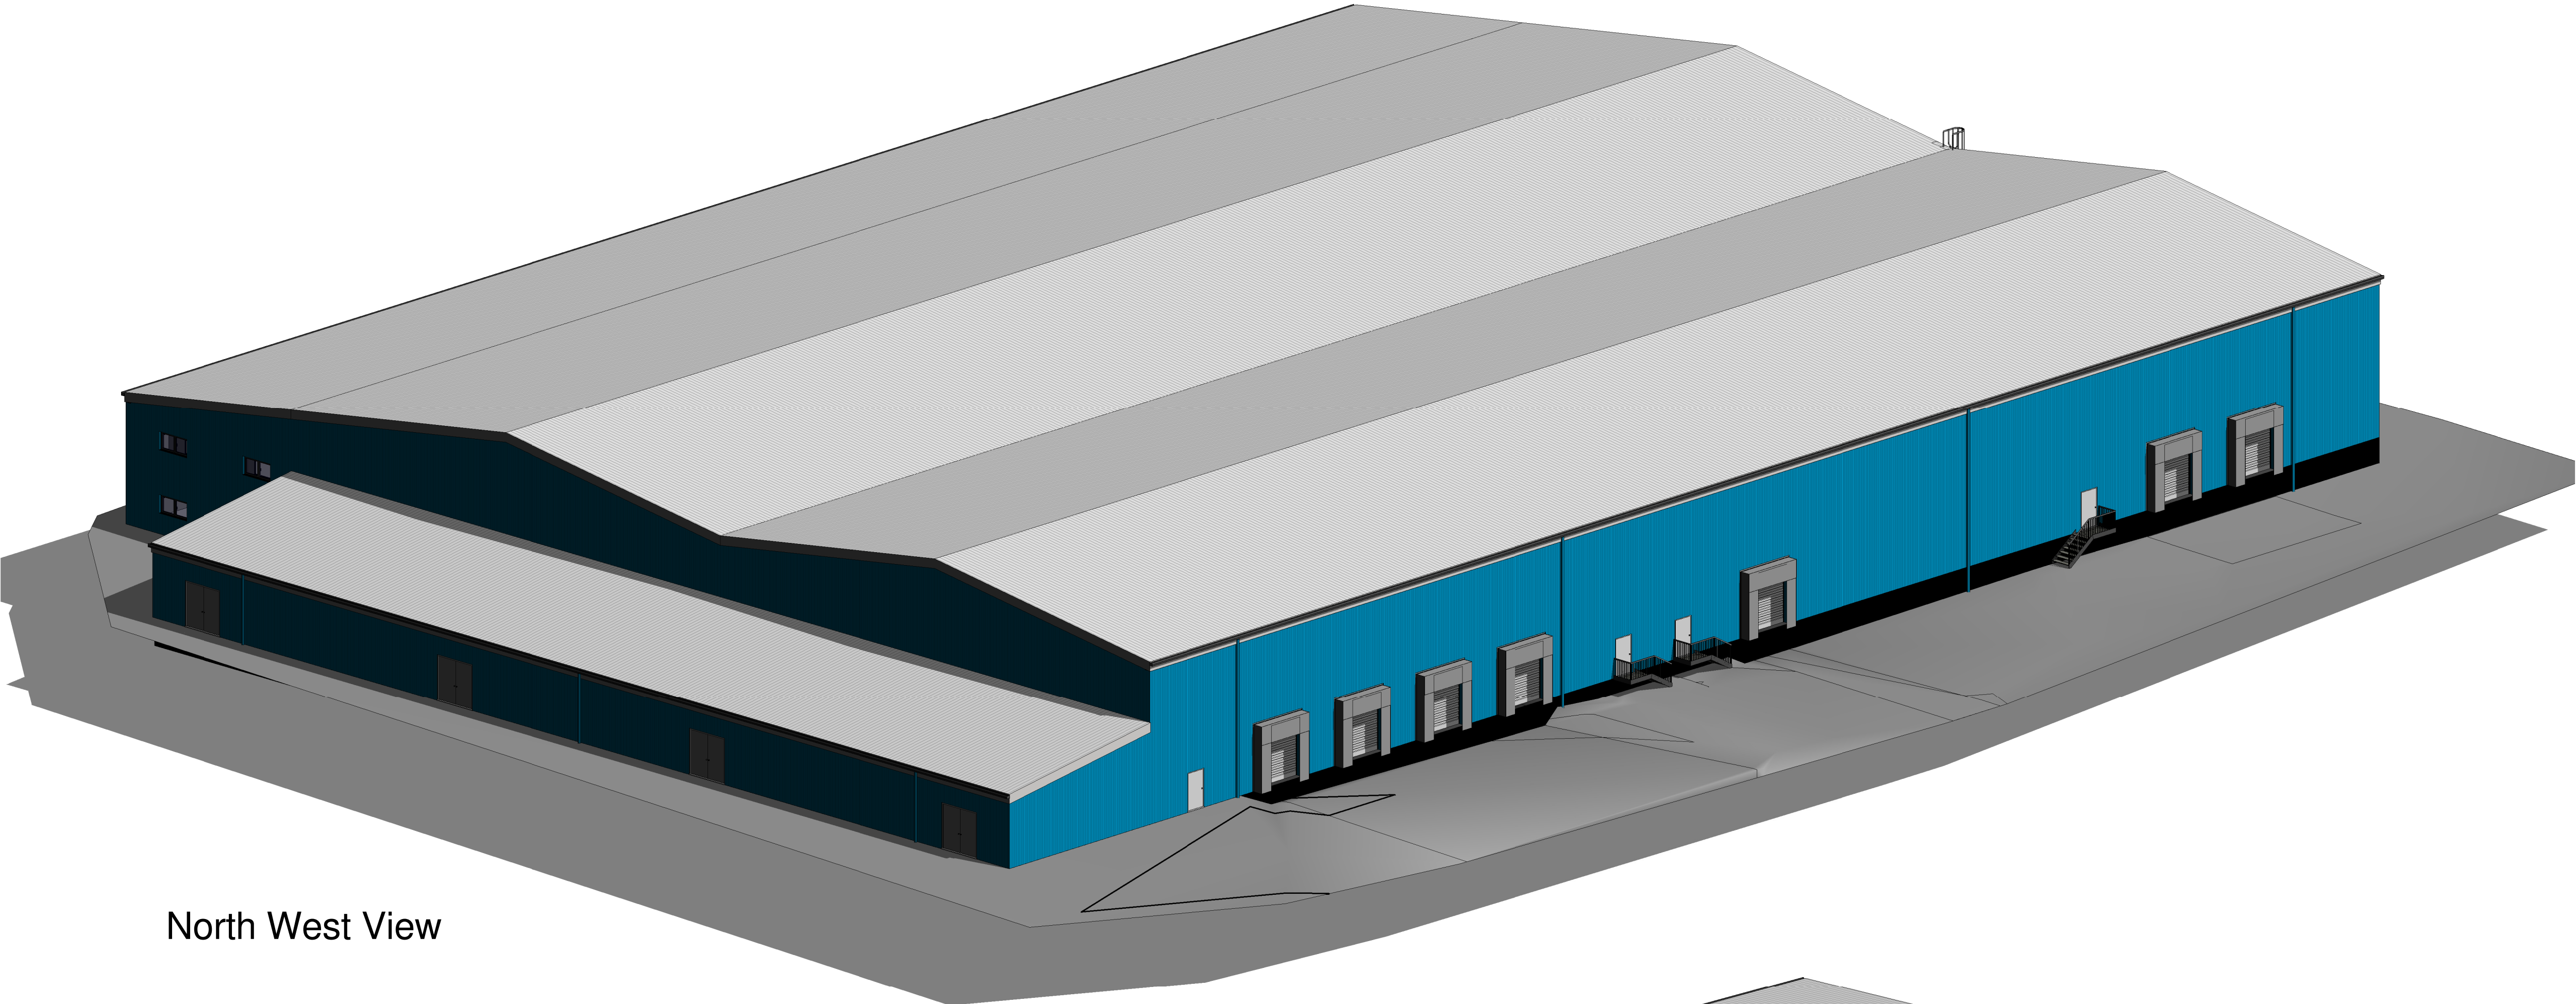

North West View

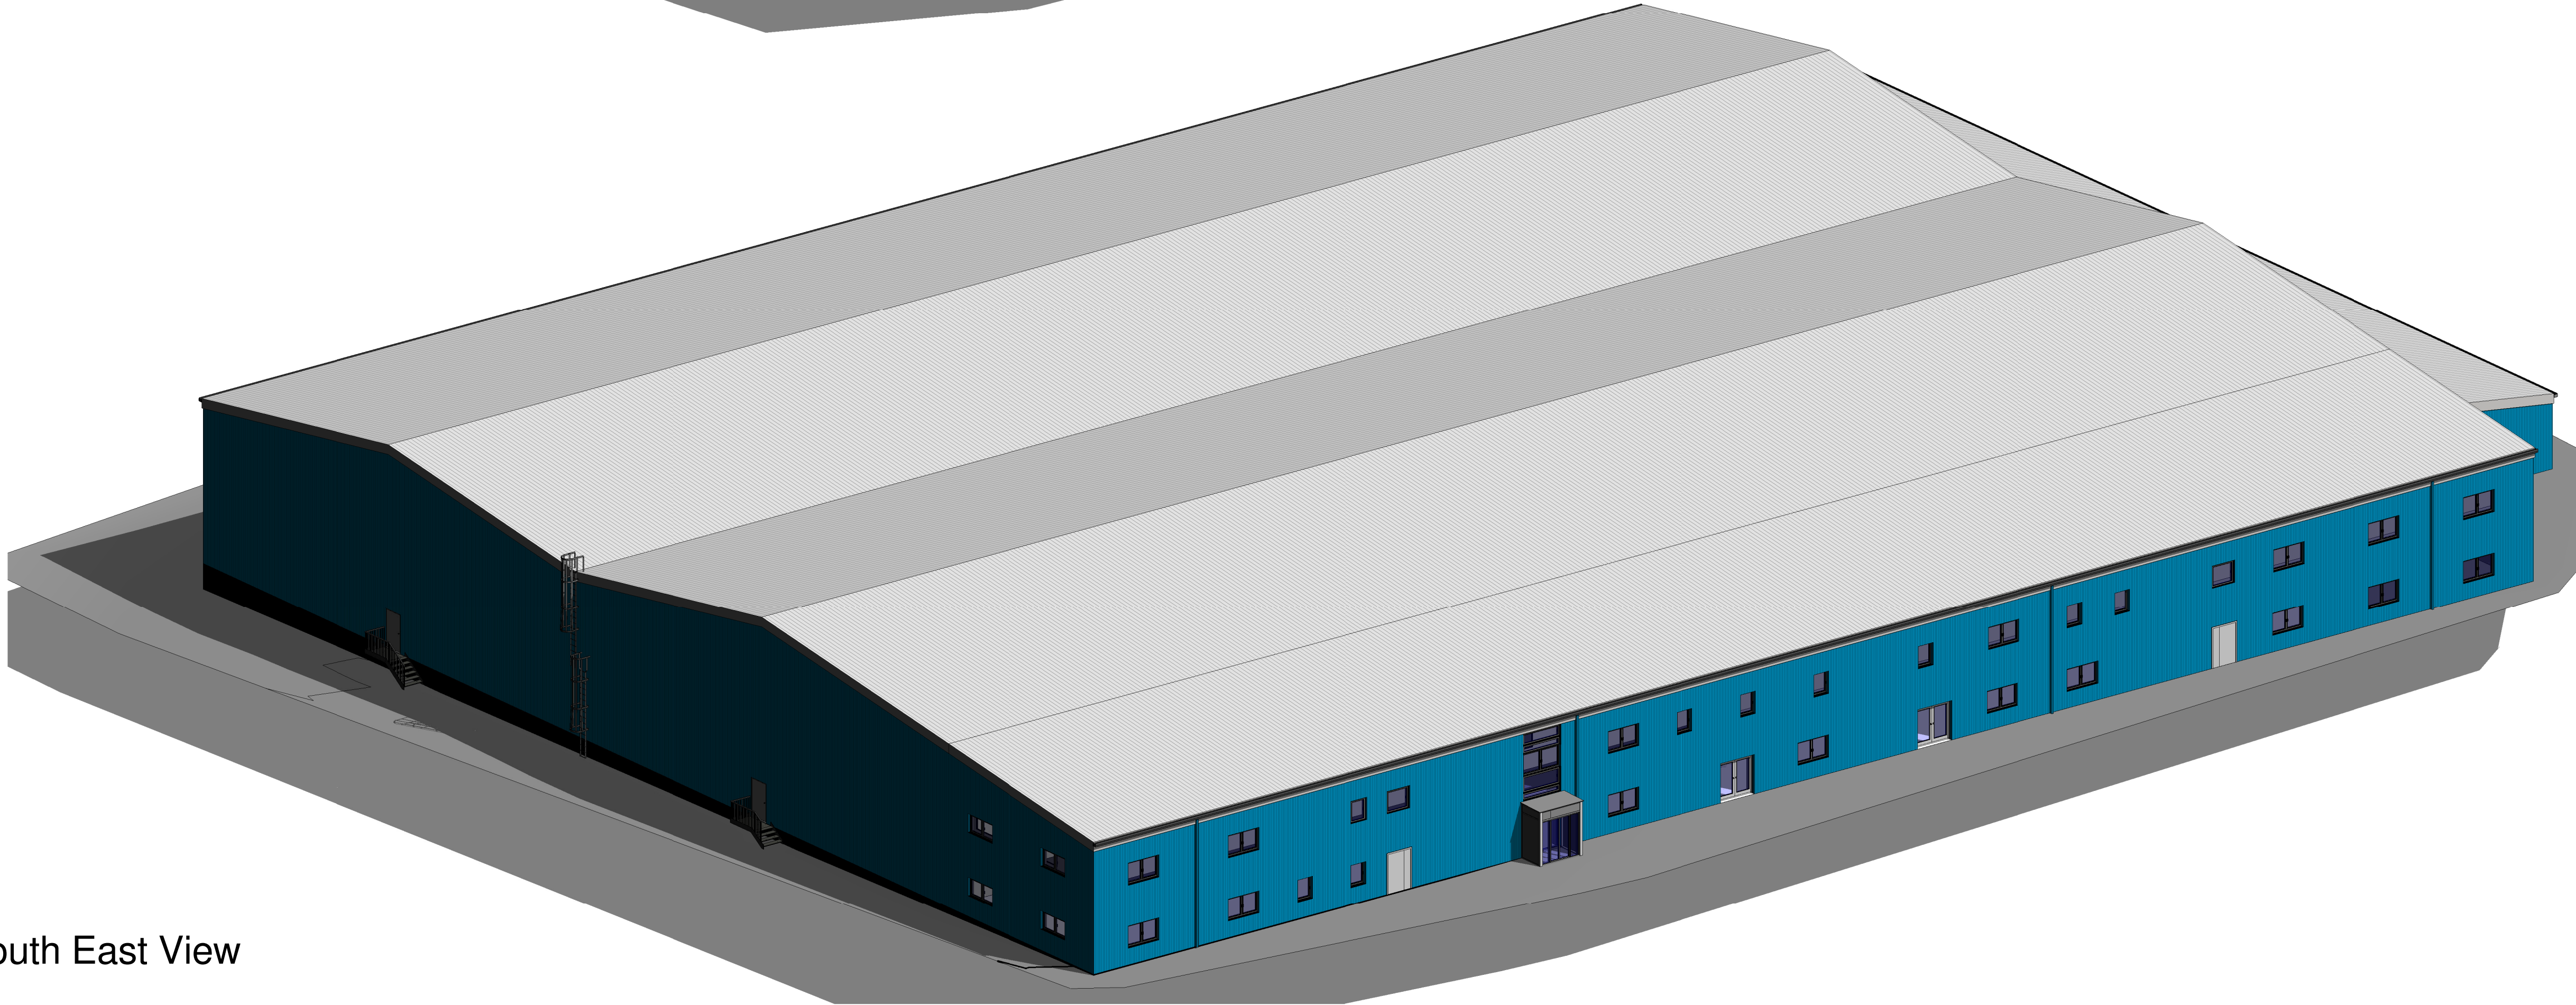

South East View

NOTES:
Dimensions to be checked on site before commencing work, any discrepancies shall be reported to Curtis Leeves Technical Ltd immediately. Do not scale from these drawings except for planning purposes, use figured dimensions only. Where applicable this drawing is to be read in conjunction with other consultants' drawings. This drawing is the copyright of Curtis Leeves Technical Ltd and may not be copied, altered or reproduced in any way, or passed to a third party, without written authority.

1	Planning Issue	01/07/16
rev	revision note	date
status		

PLANNING



CURTIS LEEVES TECHNICAL LTD
Unit 2A Sindles Farm, Aldsworth,
Emsworth, PO10 8QS
01243 378070
mail@cltechnical.co.uk

client			
BARFOOTS OF BOTLEY			
project			
Proposed Production Facility			
Selter Farm			
Pagham			
title			
3D Views - Front & Rear Elevations			
date	scale @ A1	drawn	chkd
April 2016	n.t.s.	KJB	GBC
project no.	drawing no.	rev	
1603	P108	1	