


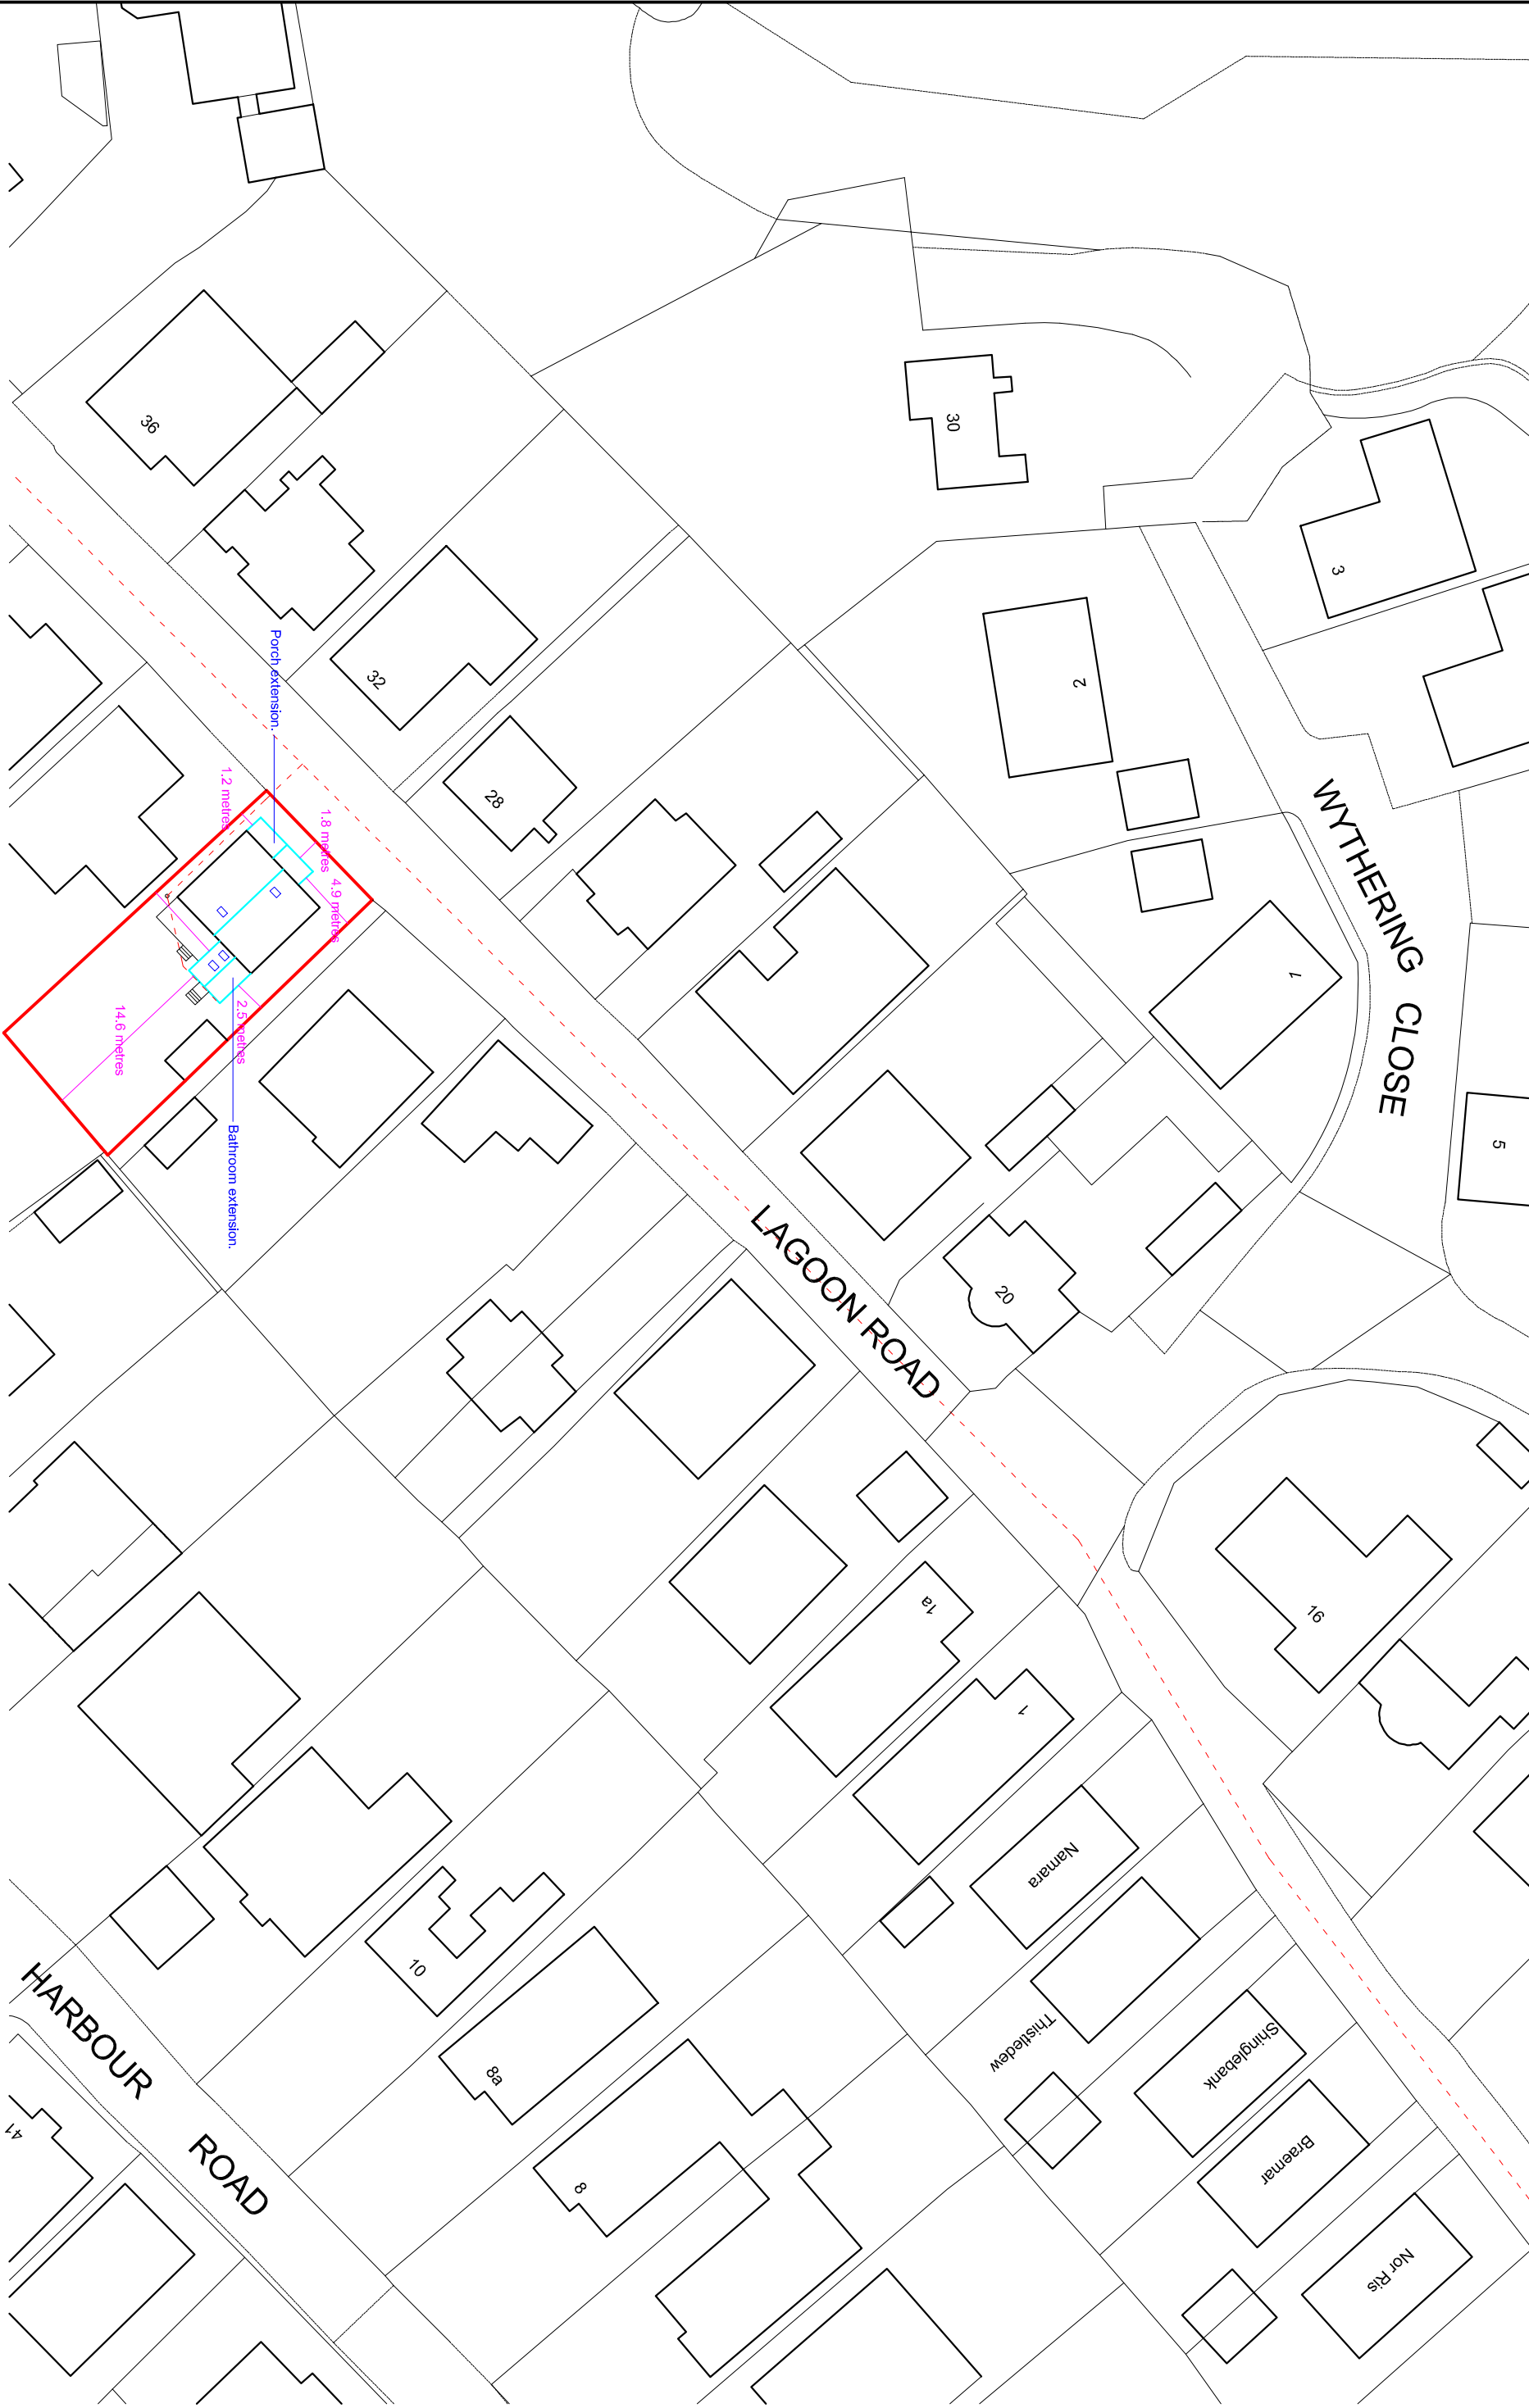

Site Plan (scale 1:500)

SUSSEX BUILDING CONSULTANCY LIMITED

15 LAGOON ROAD, PAGHAM,
BOGNOR REGIS, WEST SUSSEX.

SCALE - 1/500 REV - DATE - 29/04/2022



partner
LABC

3 NORTHGATE ROAD
BOGNOR REGIS
PO21 9LZ
TEL/FAX - (01243) 961379